
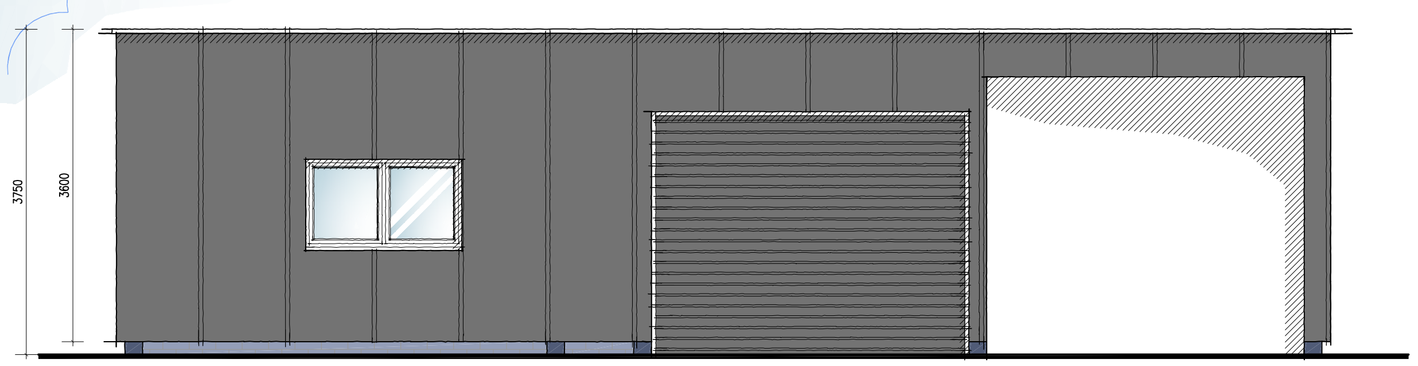


Proposed Front Elevation
Scale 1:50

1:50 0 1 2 3 Metres

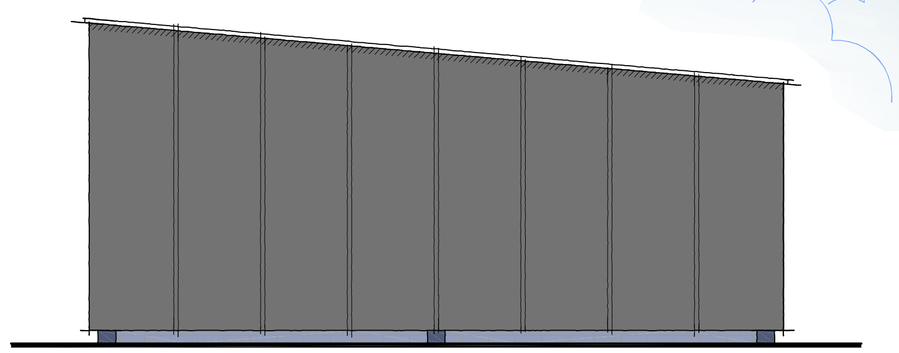


Proposed Side Elevation
Scale 1:50

1:50 0 1 2 3 Metres




Proposed Front Elevation
Scale 1:50

1:50 0 1 2 3 Metres

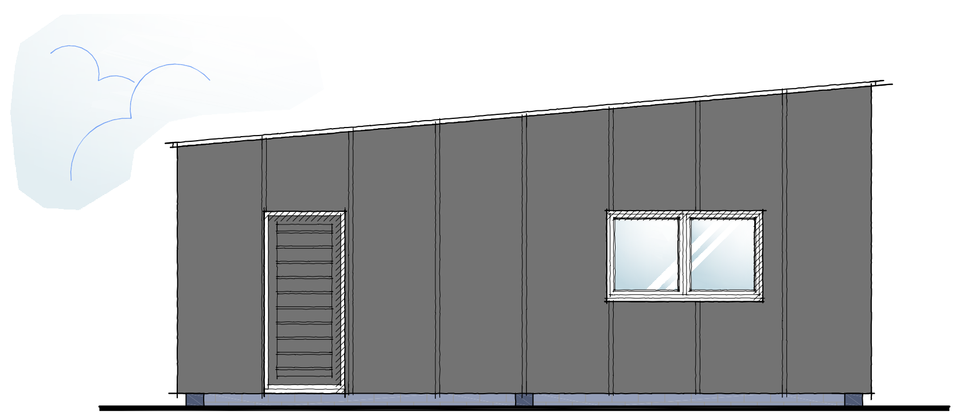

Proposed Side Elevation
Scale 1:50

1:50 0 1 2 3 Metres

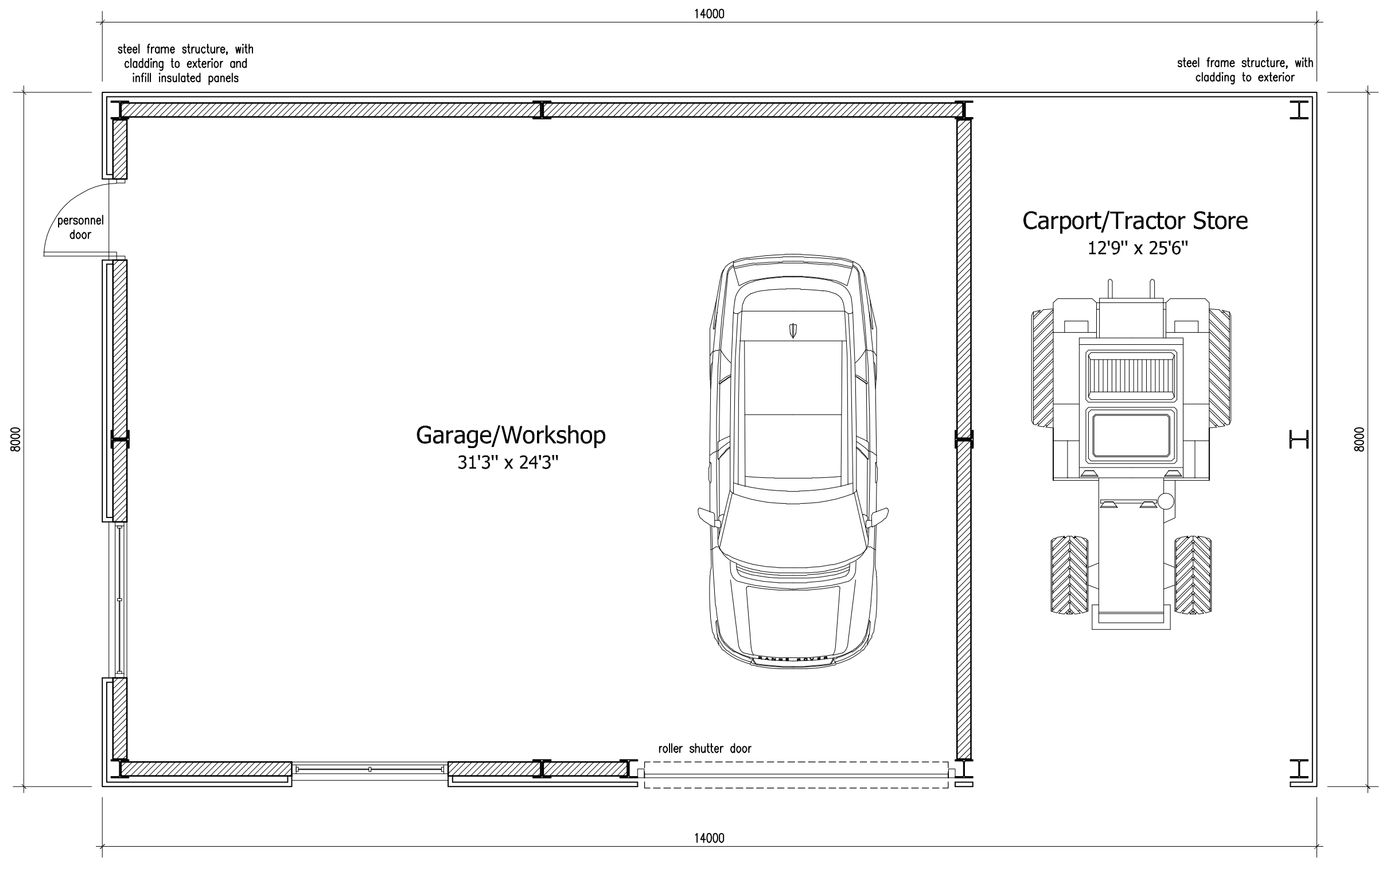

Proposed Floor Plan
Scale 1:50

1:50 0 1 2 3 Metres

DETAILED PLANNING PROPOSALS

PROPOSED NEW GARAGE/WORKSHOP - THE HAYLOFT - 1 BOSTON SIDINGS - BULL IN OAK - CADEBY - WARWICKSHIRE

Notes

This drawing is to be read in conjunction with Drawing No. 25.4523.01 'Topographical Survey'

Materials Schedule:
- Metal cladding
- Metal roof sheeting
- Metal doors and windows

Revisions:

DAVID GRANGER ARCHITECTURAL DESIGN LTD

David Granger Architectural Design Ltd
The Old Cottage Hospital
Leicester Road
Ashby de la Zouch
Leicestershire
LE65 1DB

T 01530 560939
W www.davidgrangerdesign.com

Project

Proposed New Garage/Workshop
The Hayloft, 1 Boston Sidings
Bull in Oak, Cadeby
Warwickshire

Client

Mr O. Wood

Drawing

Detailed Planning Proposals
Sheet 2 of 2

Drawing Number 25.4523.04

Date: May 2025

Scale: As Shown Drawn By: SM Checked By: SM

Figured dimensions must be taken in preference to scaled dimensions and any discrepancies are to be referred to David Granger Architectural Design Limited. Contractors, subcontractors and suppliers must verify all dimensions on site before commencing any work or making any workshop drawings. All drawings are copyright of David Granger Architectural Design Limited. Ordnance Survey Data © Crown Copyright, All rights reserved. Licence No. AR100020449. Landmark Ref. LIG0816
Company Reg. No. 5068912