
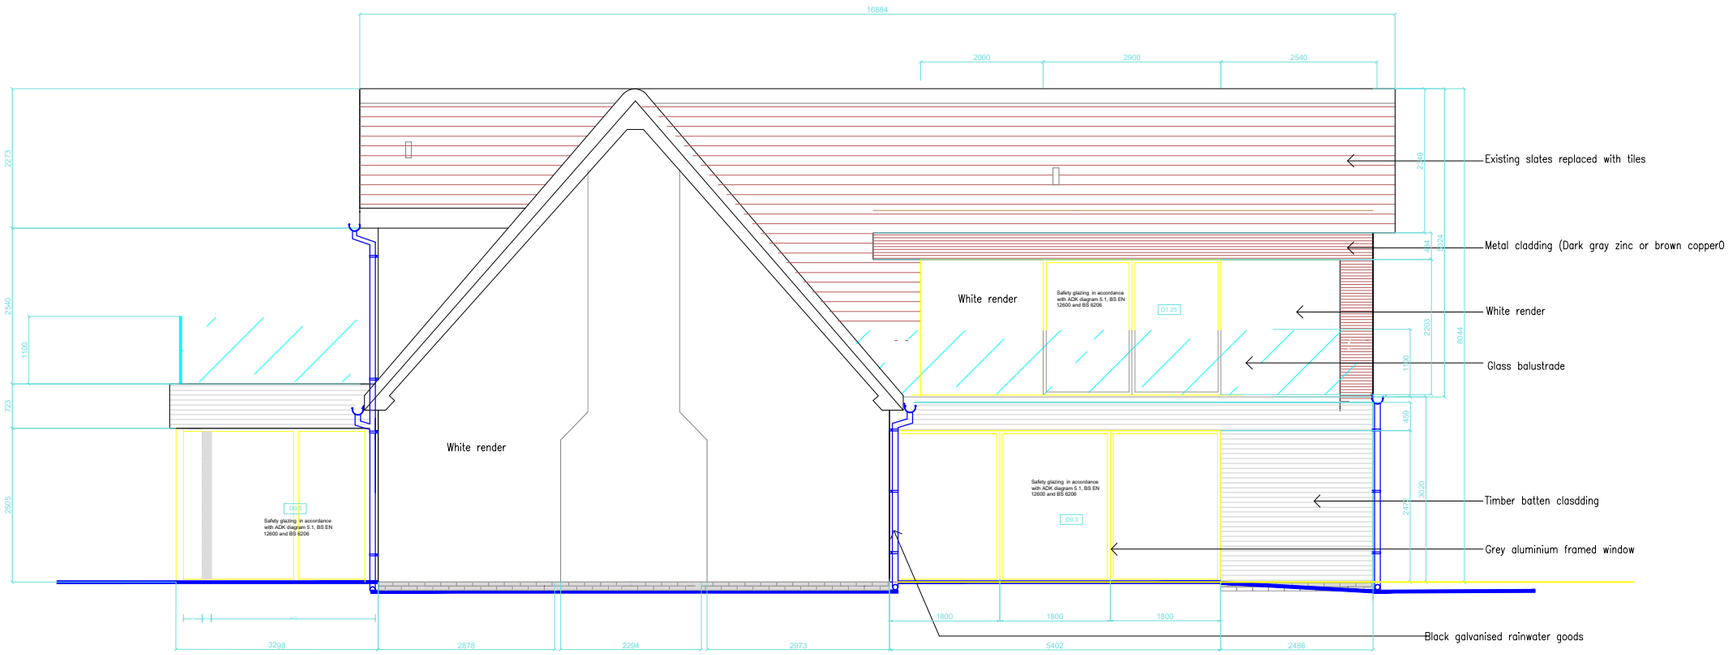


REAR ELEVATION

0 0.5 1 2 3 4 5

SCALE

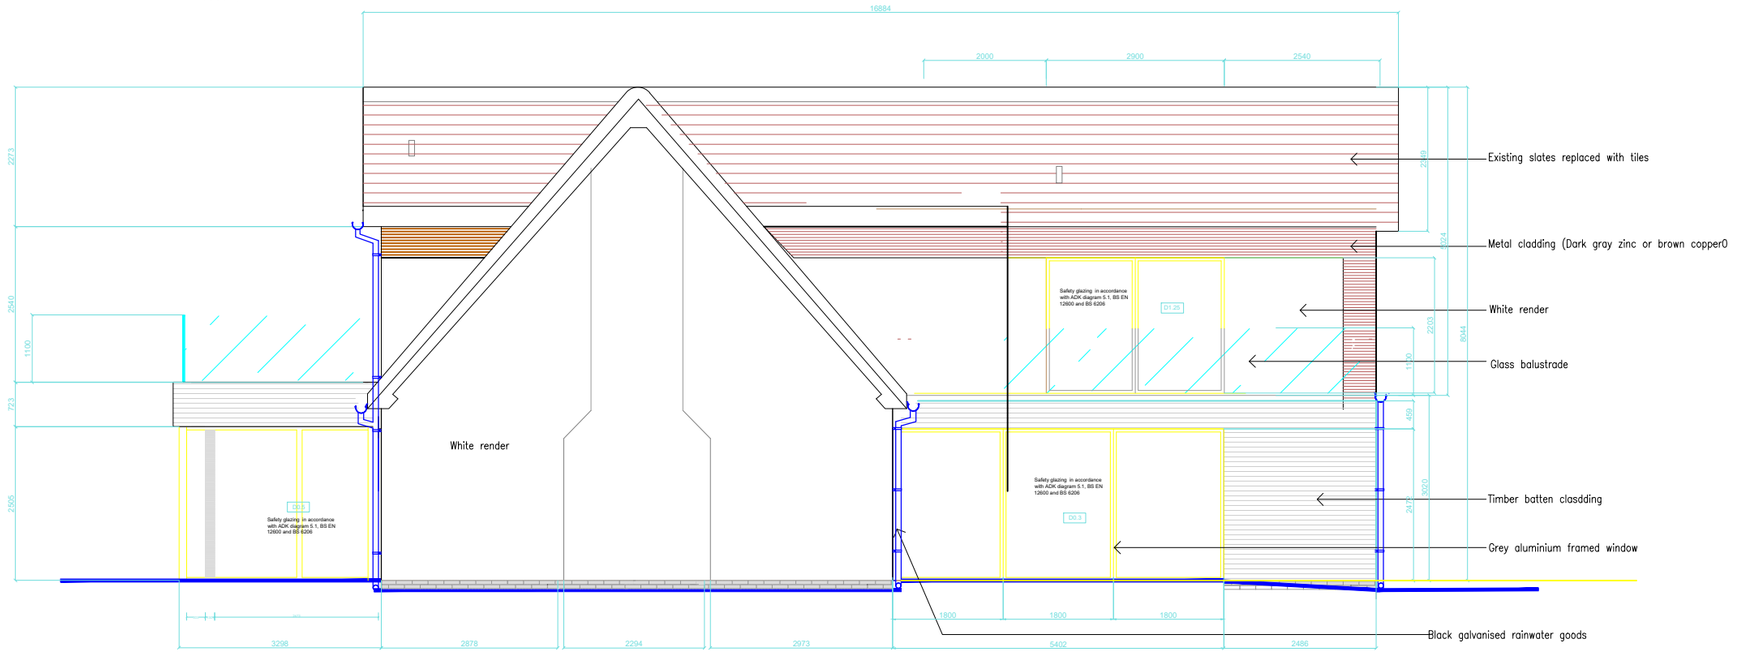

PROPOSED REAR ELEVATION

Amendment to Drawing:–
5973–0210–P03 Rear elevation

Showing amendment to extension on Master Bedroom

2 March 2023

Clare Crabtree
ClaranDesign Ltd

File name: 5973_0210_P03_amended
version – 2 Mar 23
Scale 1:100