

1. Drawings copyright of © Architectural Vistadesigns Ltd
2. Drawings not to be used without written consent.
3. Planning drawings should not be used for the purpose of construction or working drawings.
4. Building Regulation approved drawings are not construction or working drawings.
5. All dimensions must be checked and verified on site before commencing works.
6. OS data may have been be used for the purpose of a Planning submission.

Revisions		
Rev.	Date	Comments


0 5
metres

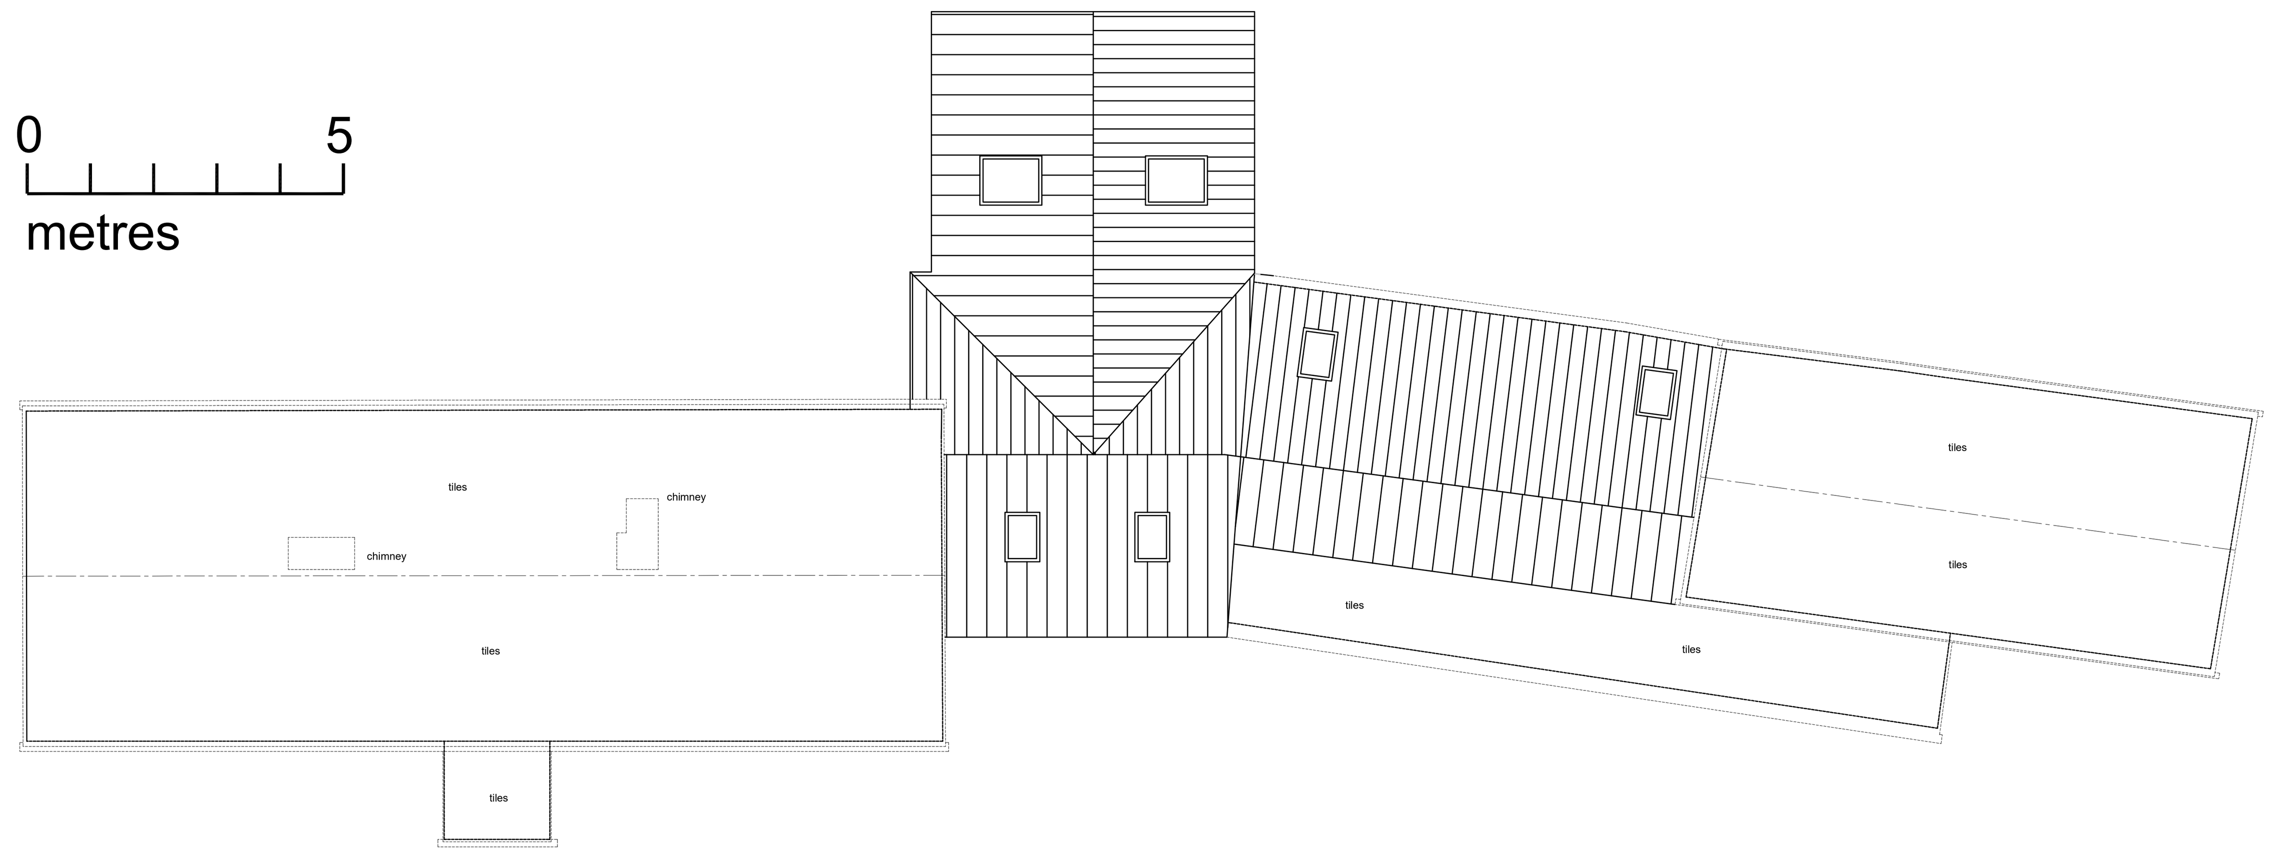


PROPOSED ROOF PLAN

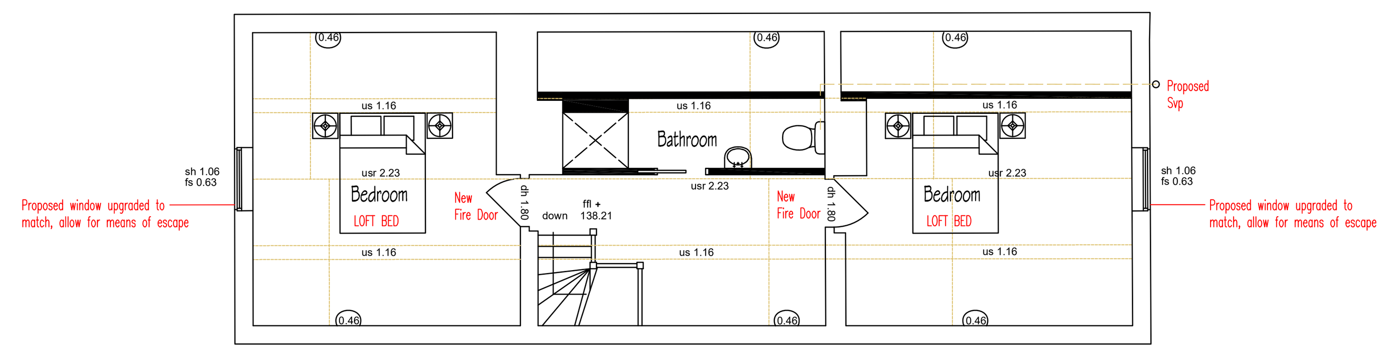


PROPOSED SECOND FLOOR PLAN

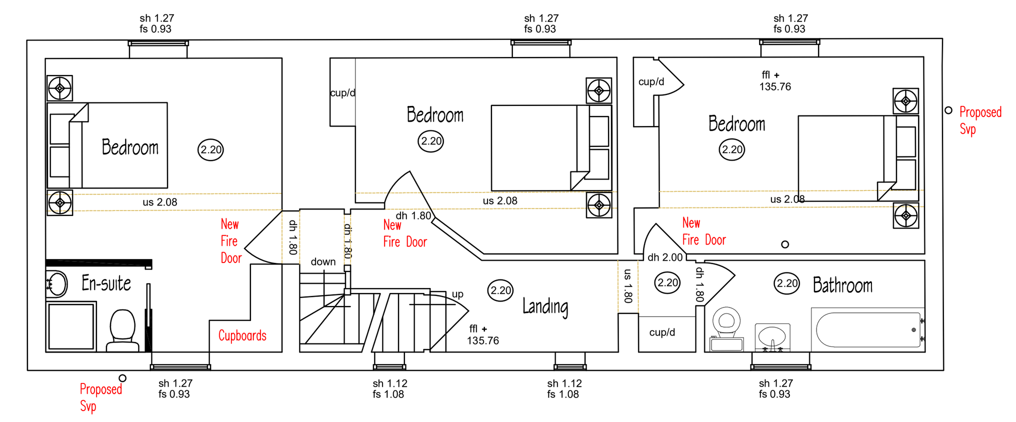

PROPOSED FIRST FLOOR PLAN

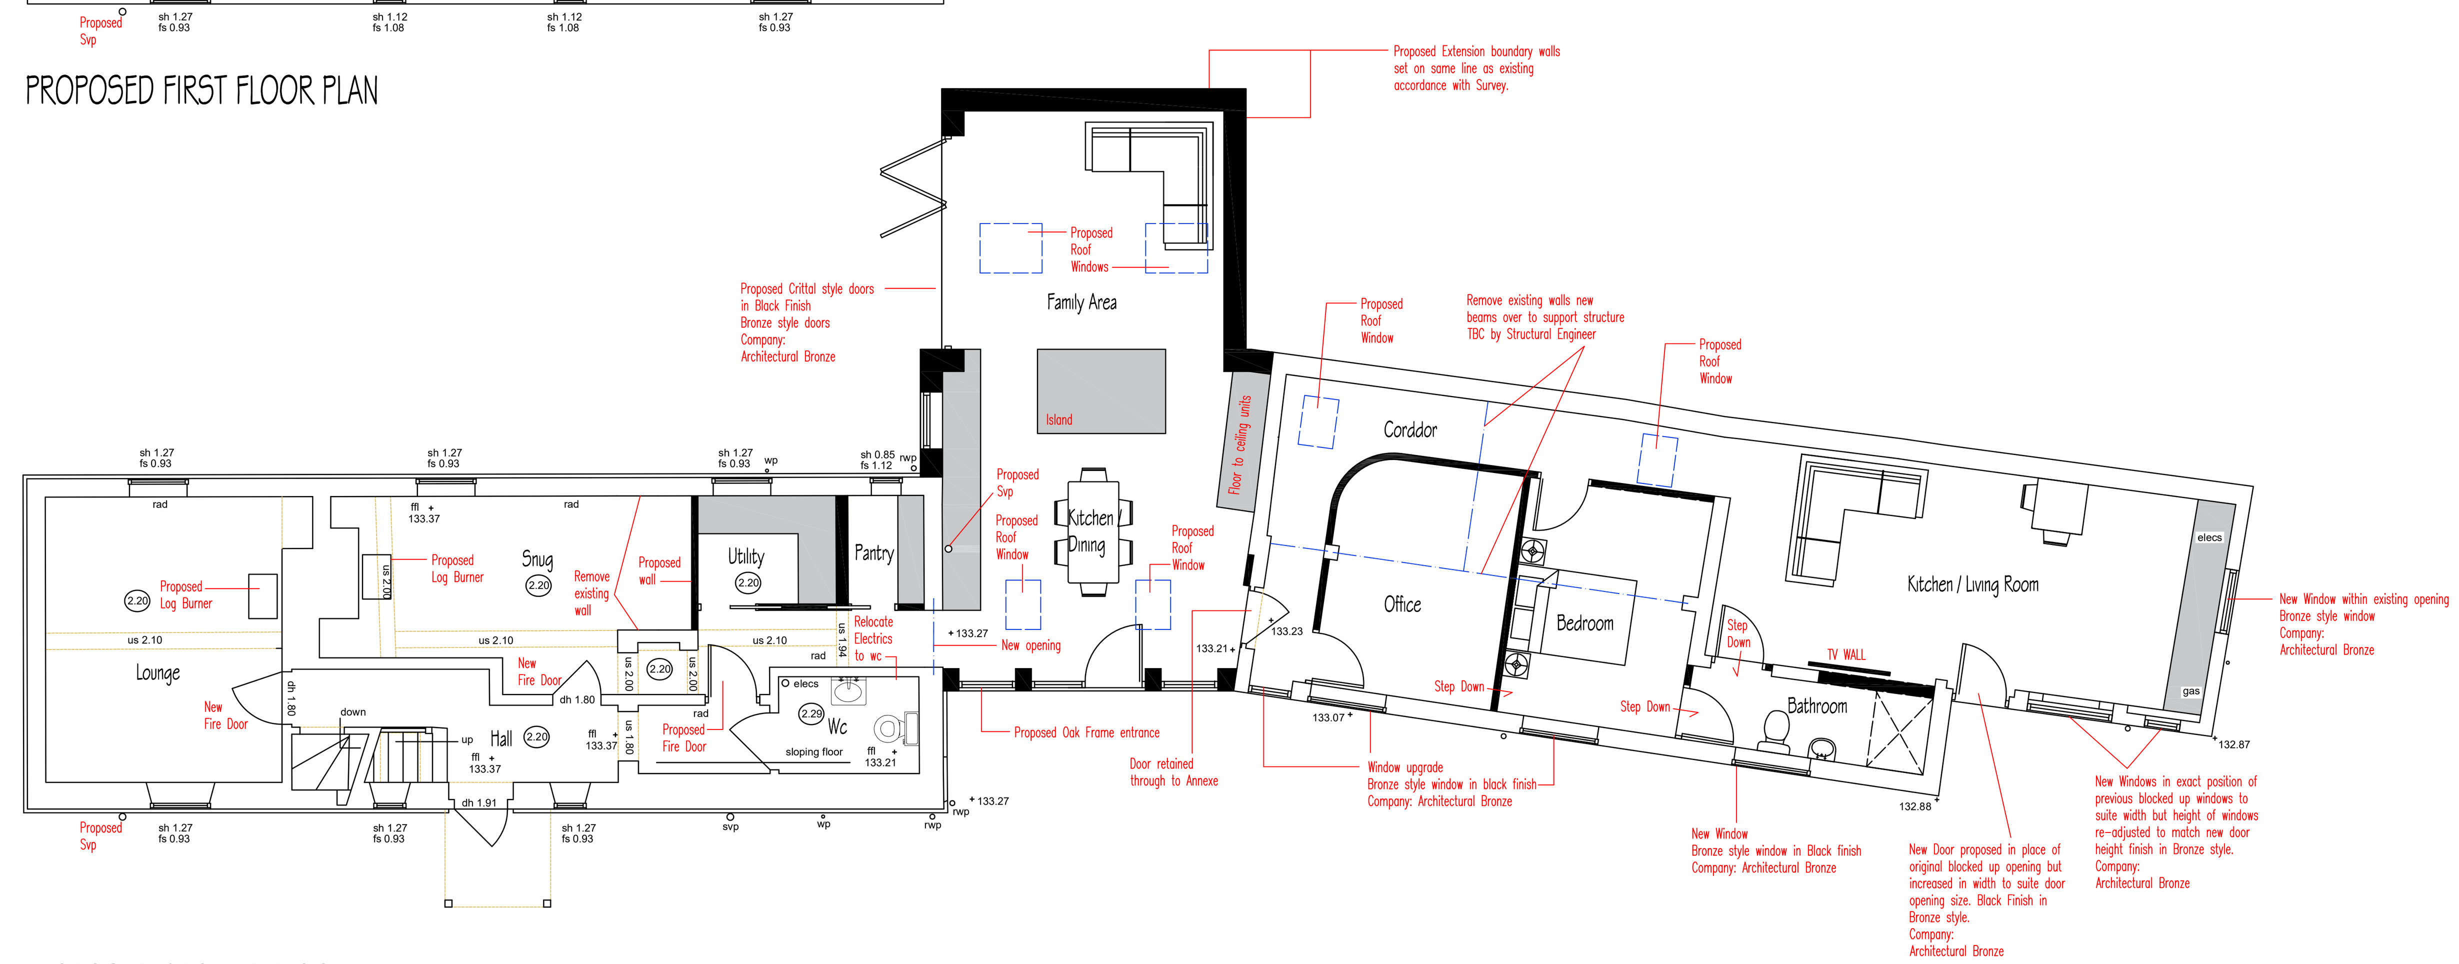

PROPOSED GROUND FLOOR PLAN

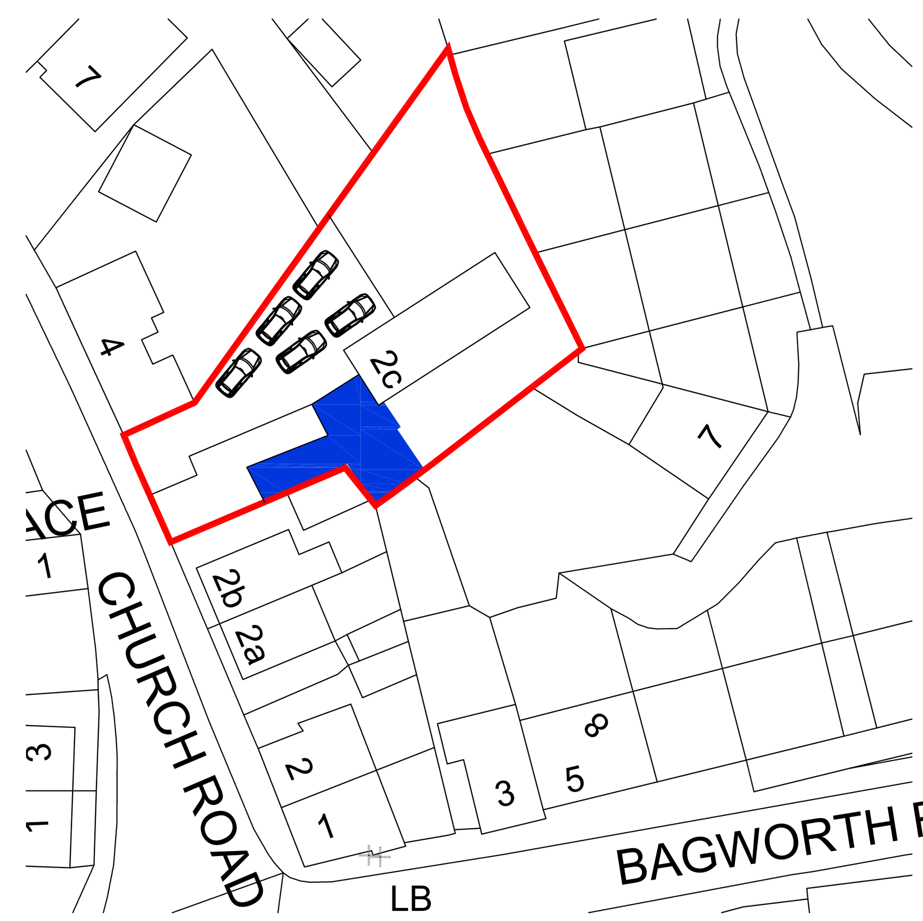

BLOCK PLAN - 1:500
Site Boundary
0 25
metres

NORTH

CIAT CHARTERED PRACTICE

ArchitecturalVistadesigns Ltd
a: The Paddock, 118 Paddock Way, Hinckley, Leics LE10 0BZ
m: 0785 458 2584 t: 01455 698 839
w: www.architecturalvistadesigns.co.uk
e: studio@architecturalvistadesigns.co.uk

Client: Thom Pallett	Dwg Status: PLANNING
Dwg: Proposed Plans	
Project: Proposed Change of use to form a Dwelling and Annexe at No. 2C Church Road, Barlestone CV13 0EE	
Scale: 1:100 & 1:500 @ A1	
Date: 24.06.2026	Drawn By: map
Dwg No. AVD-977-CRB-PL02	Rev. -