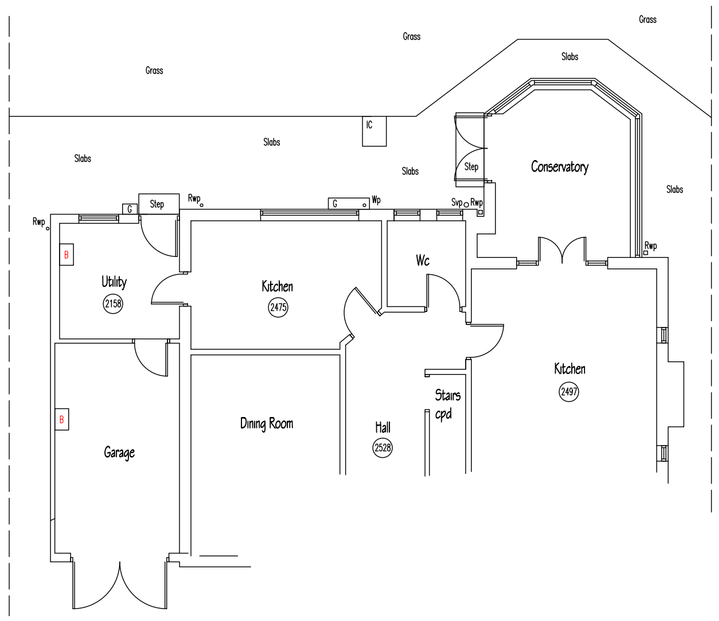
1. Drawings copyright of © Architectural Vistadesigns Ltd
2. Drawings not to be used without written consent.
3. Planning drawings should not be used for the purpose of construction or working drawings.
4. Building Regulation approved drawings are not construction or working drawings.
5. All dimensions must be checked and verified on site before commencing works.
6. OS data may have been be used for the purpose of a Planning submission.

Revisions


| Rev. | Date | Comments |
|---|---|---|





EXISTING GROUND FLOOR PLAN

0 5 metres

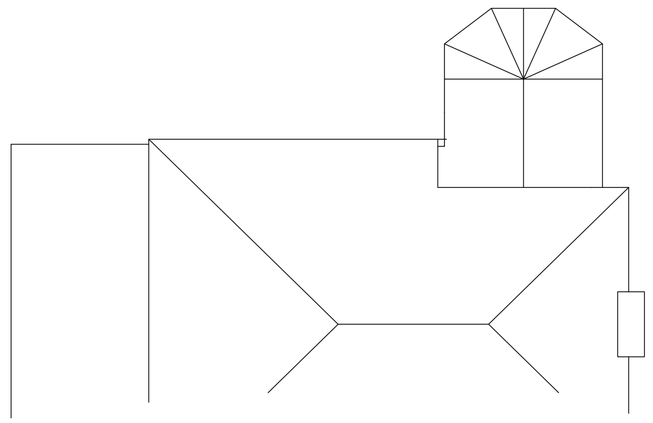
(XXXX) CEILING HEIGHTS
SD SMOKE DETECTOR
CMD CARBON MONOXIDE DETECTOR
Rwp RAINWATER PIPE
Svp SOIL + VENT PIPE
CU CONSUMER UNIT
LH LOFT HATCH
WM WATER METER
Re RODDING EYE
IC INSPECTION CHAMBER
AB AIR BRICK
OF OVER FLOW PIPE
WP WATER PIPE
G GULLY
B BOILER
S STEP
WARNING
ALL LOAD BEARING STRUCTURES TO BE ASSESSED BY A STRUCTURAL ENGINEER.




EXISTING ROOF PLAN

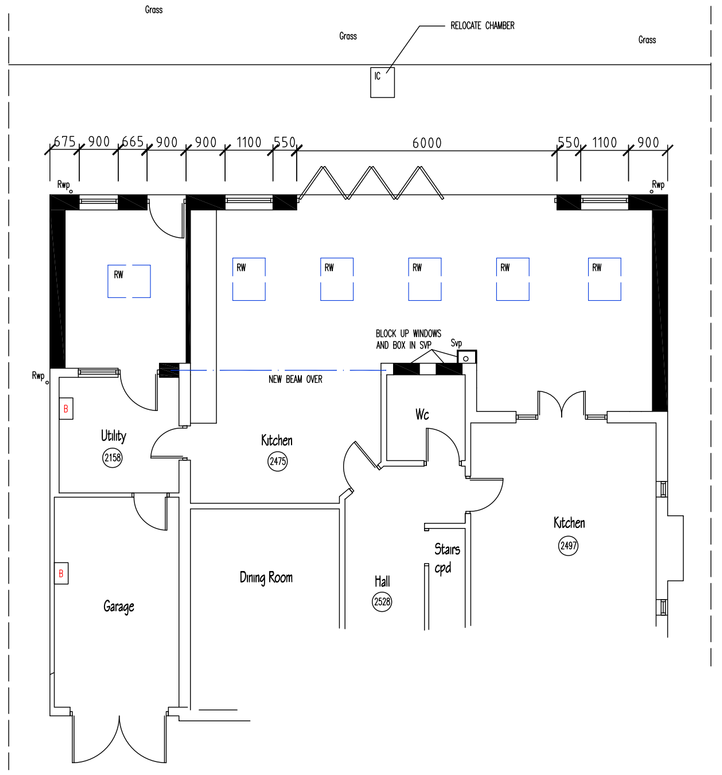



PROPOSED GROUND FLOOR PLAN

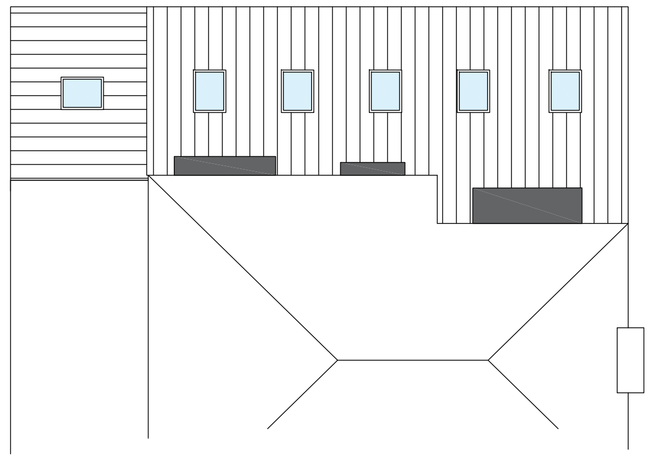


PROPOSED ROOF PLAN

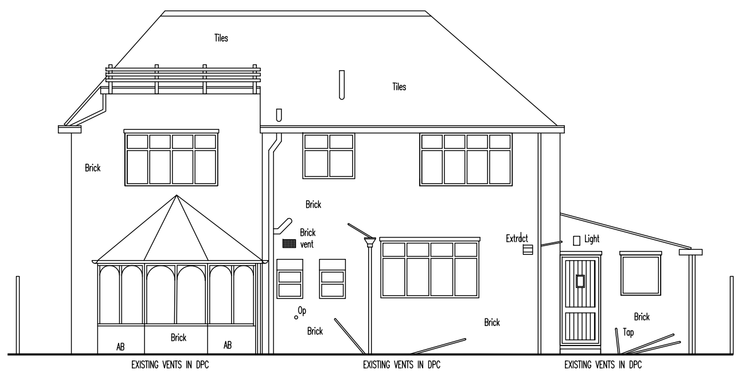



EXISTING REAR ELEVATION

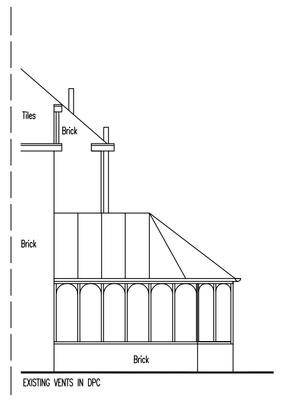


EXISTING (PART) SIDE ELEVATION

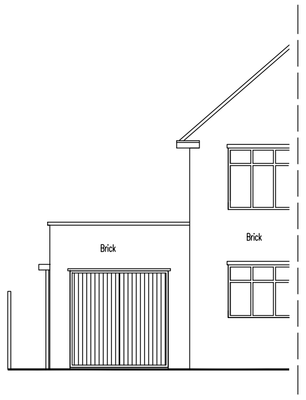



EXISTING (PART) FRONT ELEVATION

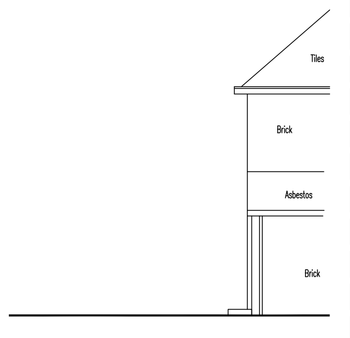



EXISTING (PART) SIDE ELEVATION



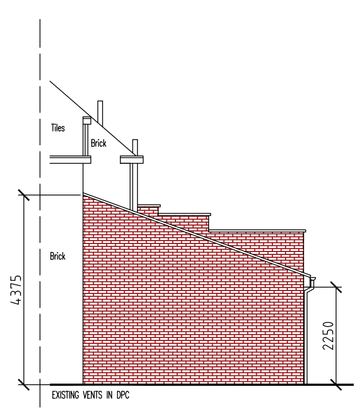

PROPOSED REAR ELEVATION




PROPOSED (PART) SIDE ELEVATION

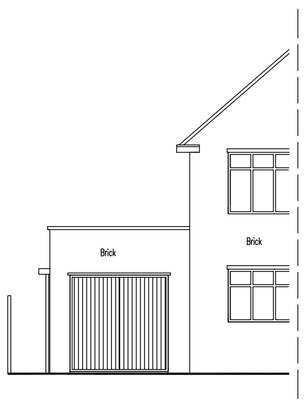


PROPOSED (PART) FRONT ELEVATION

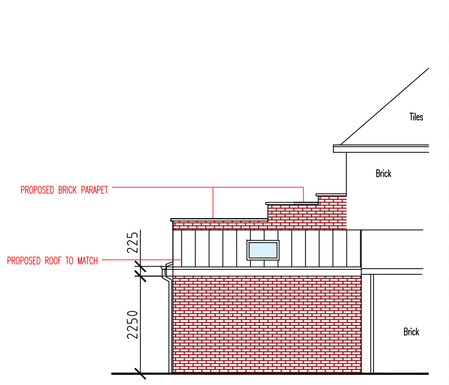



PROPOSED (PART) SIDE ELEVATION




BLOCK PLAN - 1:500

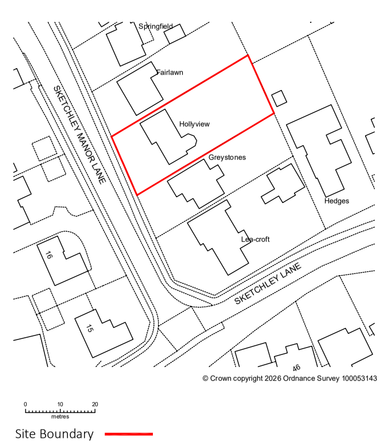NORTH




LOCATION PLAN - 1:1250

ArchitecturalVistadesigns Ltd
a: The Paddock, 118 Paddock Way, Hinckley, Leics LE10 0BZ
m: 0785 458 2584 t: 01455 698 839
w: www.architecturalvistadesigns.co.uk
e: studio@architecturalvistadesigns.co.uk

Client: Kevin Thurgood Dwg Status: PLANNING

Dwg: Existing / Proposed Plans and Elevations

Project: Proposed Rear extension
at Holly View, Sketchley Manor Lane, Burbage LE10 2NQ

Scale: 1:100, 1:500 & 1:1250 @ A1

Date: 12.03.2026 Drawn By: map

| Dwg No. | Rev. |
|---|---|
| AVD-957-SML-PL01 | A |