

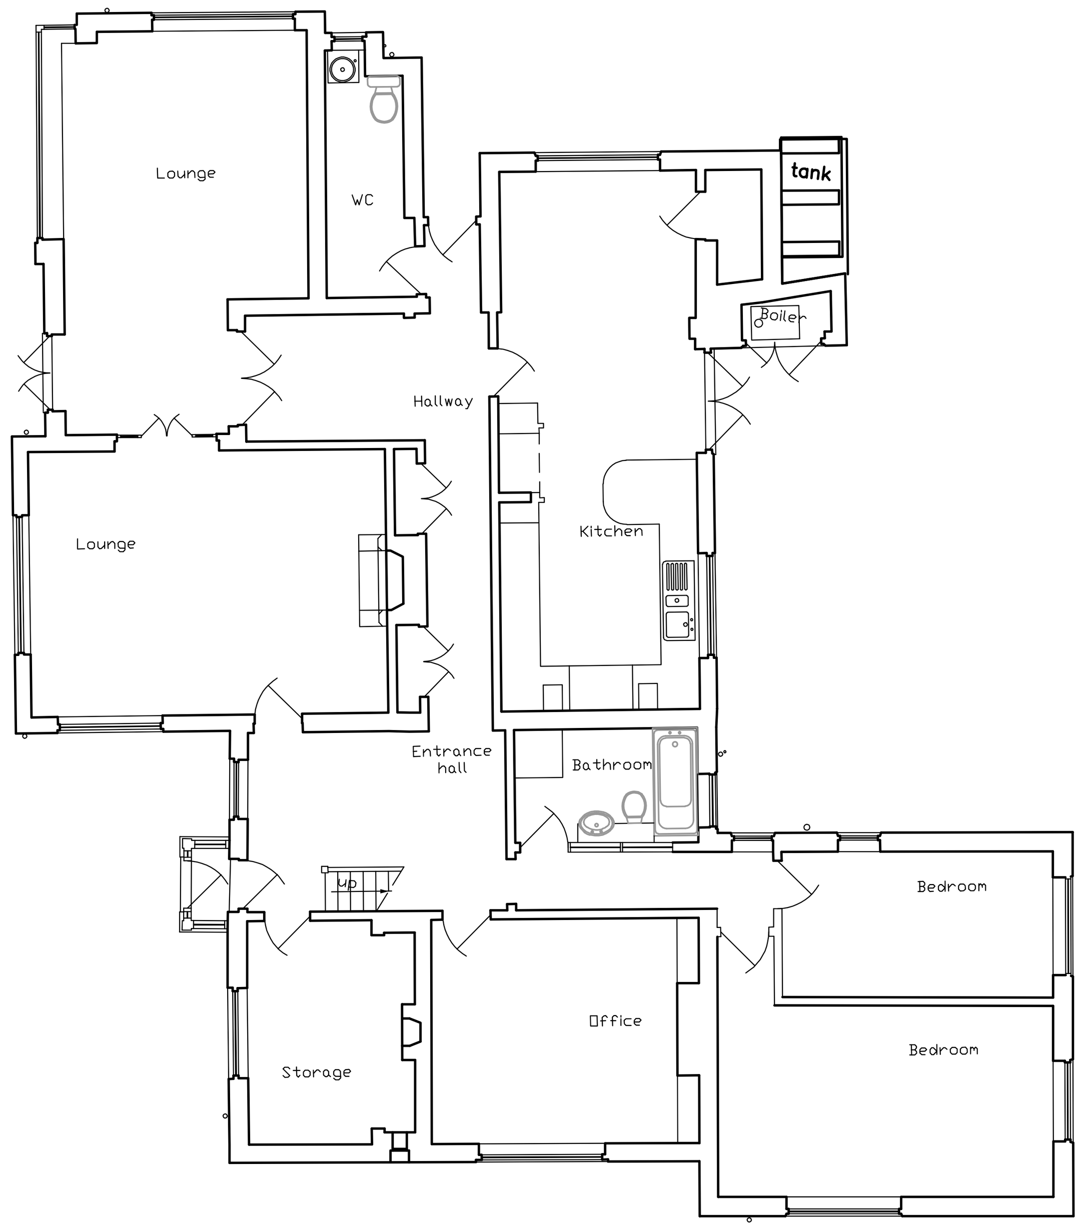



EXISTING GROUND FLOOR PLAN
scale 1:100

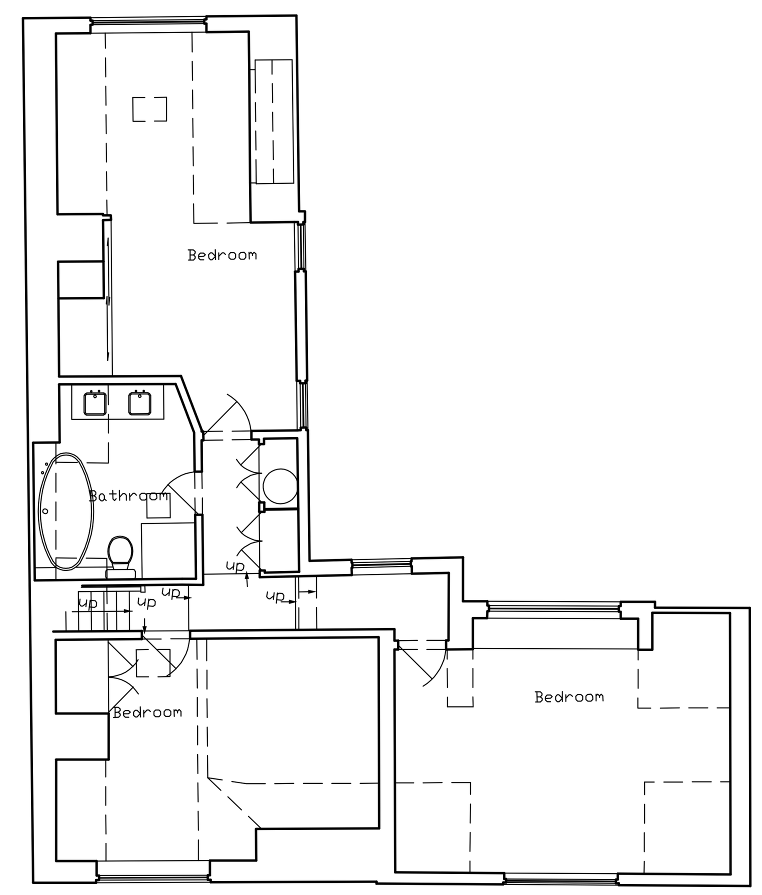

EXISTING FIRST FLOOR PLAN
scale 1:100

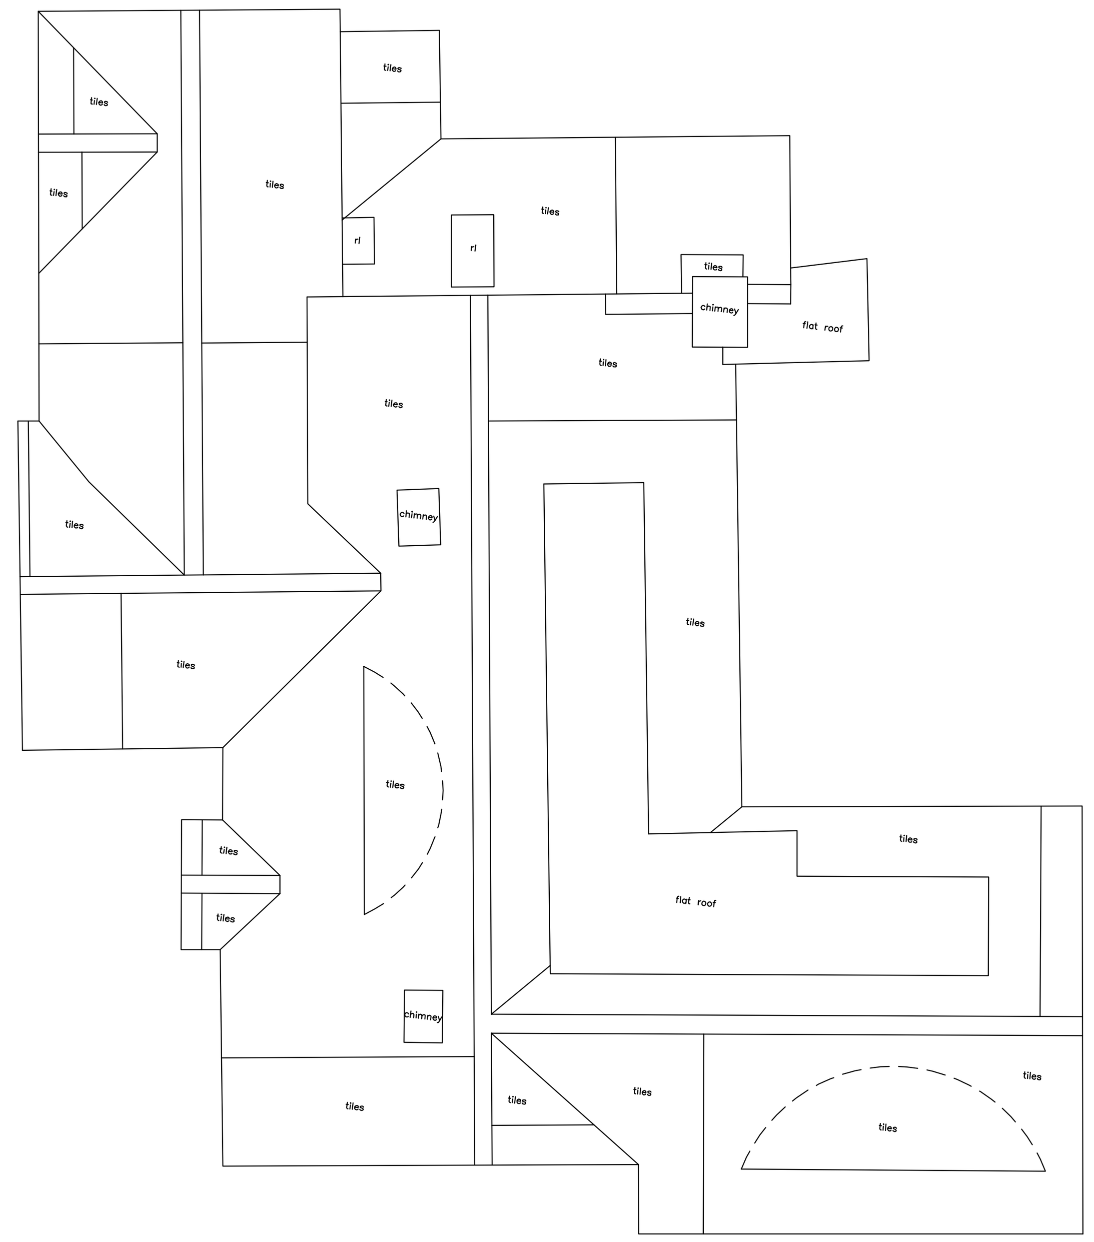


EXISTING ROOF PLAN
scale 1:100

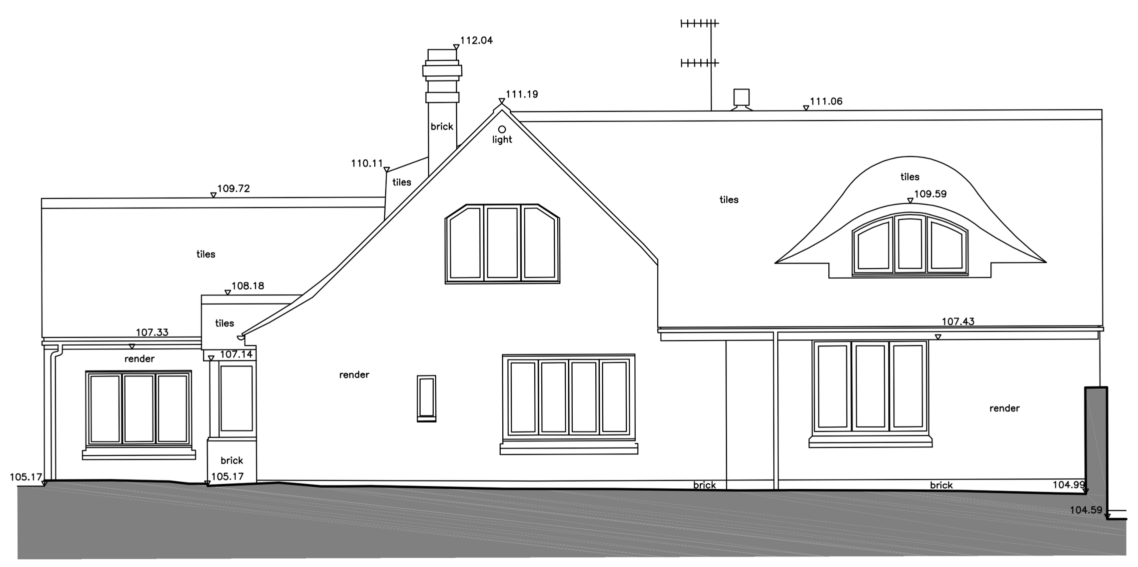

EXISTING SOUTH ELEVATION
scale 1:100




EXISTING WEST ELEVATION
scale 1:100

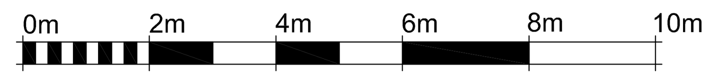

SCALE 1:100 @ A2



EXISTIING NORTH ELEVATION
scale 1:100

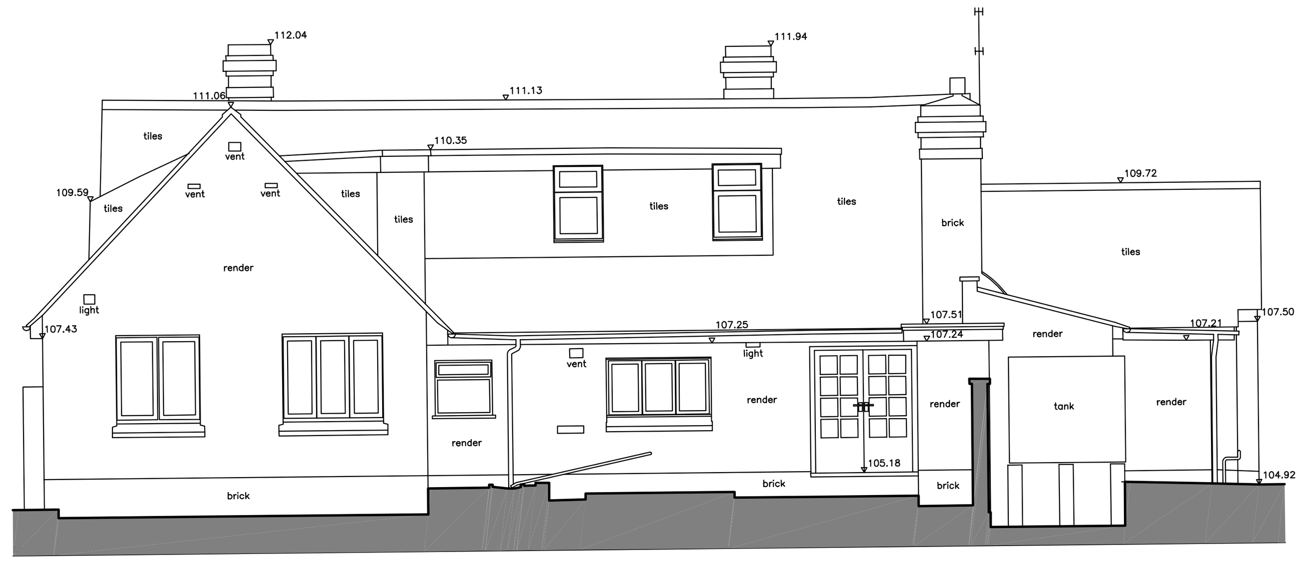

EXISTING EAST ELEVATION
scale 1:100

Rev.	Date	Description	By	Ckd

Client
Mr and Mrs Rumble

Project Title
Proposed extension to house
Station RD
Stoke Golding

Drawing Title
Existing house extension, EXISTING DRAWINGS

Scale	Date	Sheet	Job No.	Drawing No.
1:100	28.06.23	A1	23-23	03

Author	Checked by
RD	LW

Status
Planning

hayward ARCHITECTS LTD
19 Station Road
Hinckley
Leicestershire
LE10 1AW
Tel: 01455 635 665
Fax: 01455 618 971
www.hayward-architects.co.uk

THE COPYRIGHT OF THIS DRAWING IS VESTED IN HAYWARD ARCHITECTS LTD.
REPRODUCTION IN ANY FORM, EITHER IN WHOLE OR IN PART IS FORBIDDEN WITHOUT THE PRIOR WRITTEN PERMISSION OF THE COPYRIGHT HOLDER. DO NOT SCALE FROM DRAWING AND ONLY FIGURED DIMENSIONS ARE TO BE USED