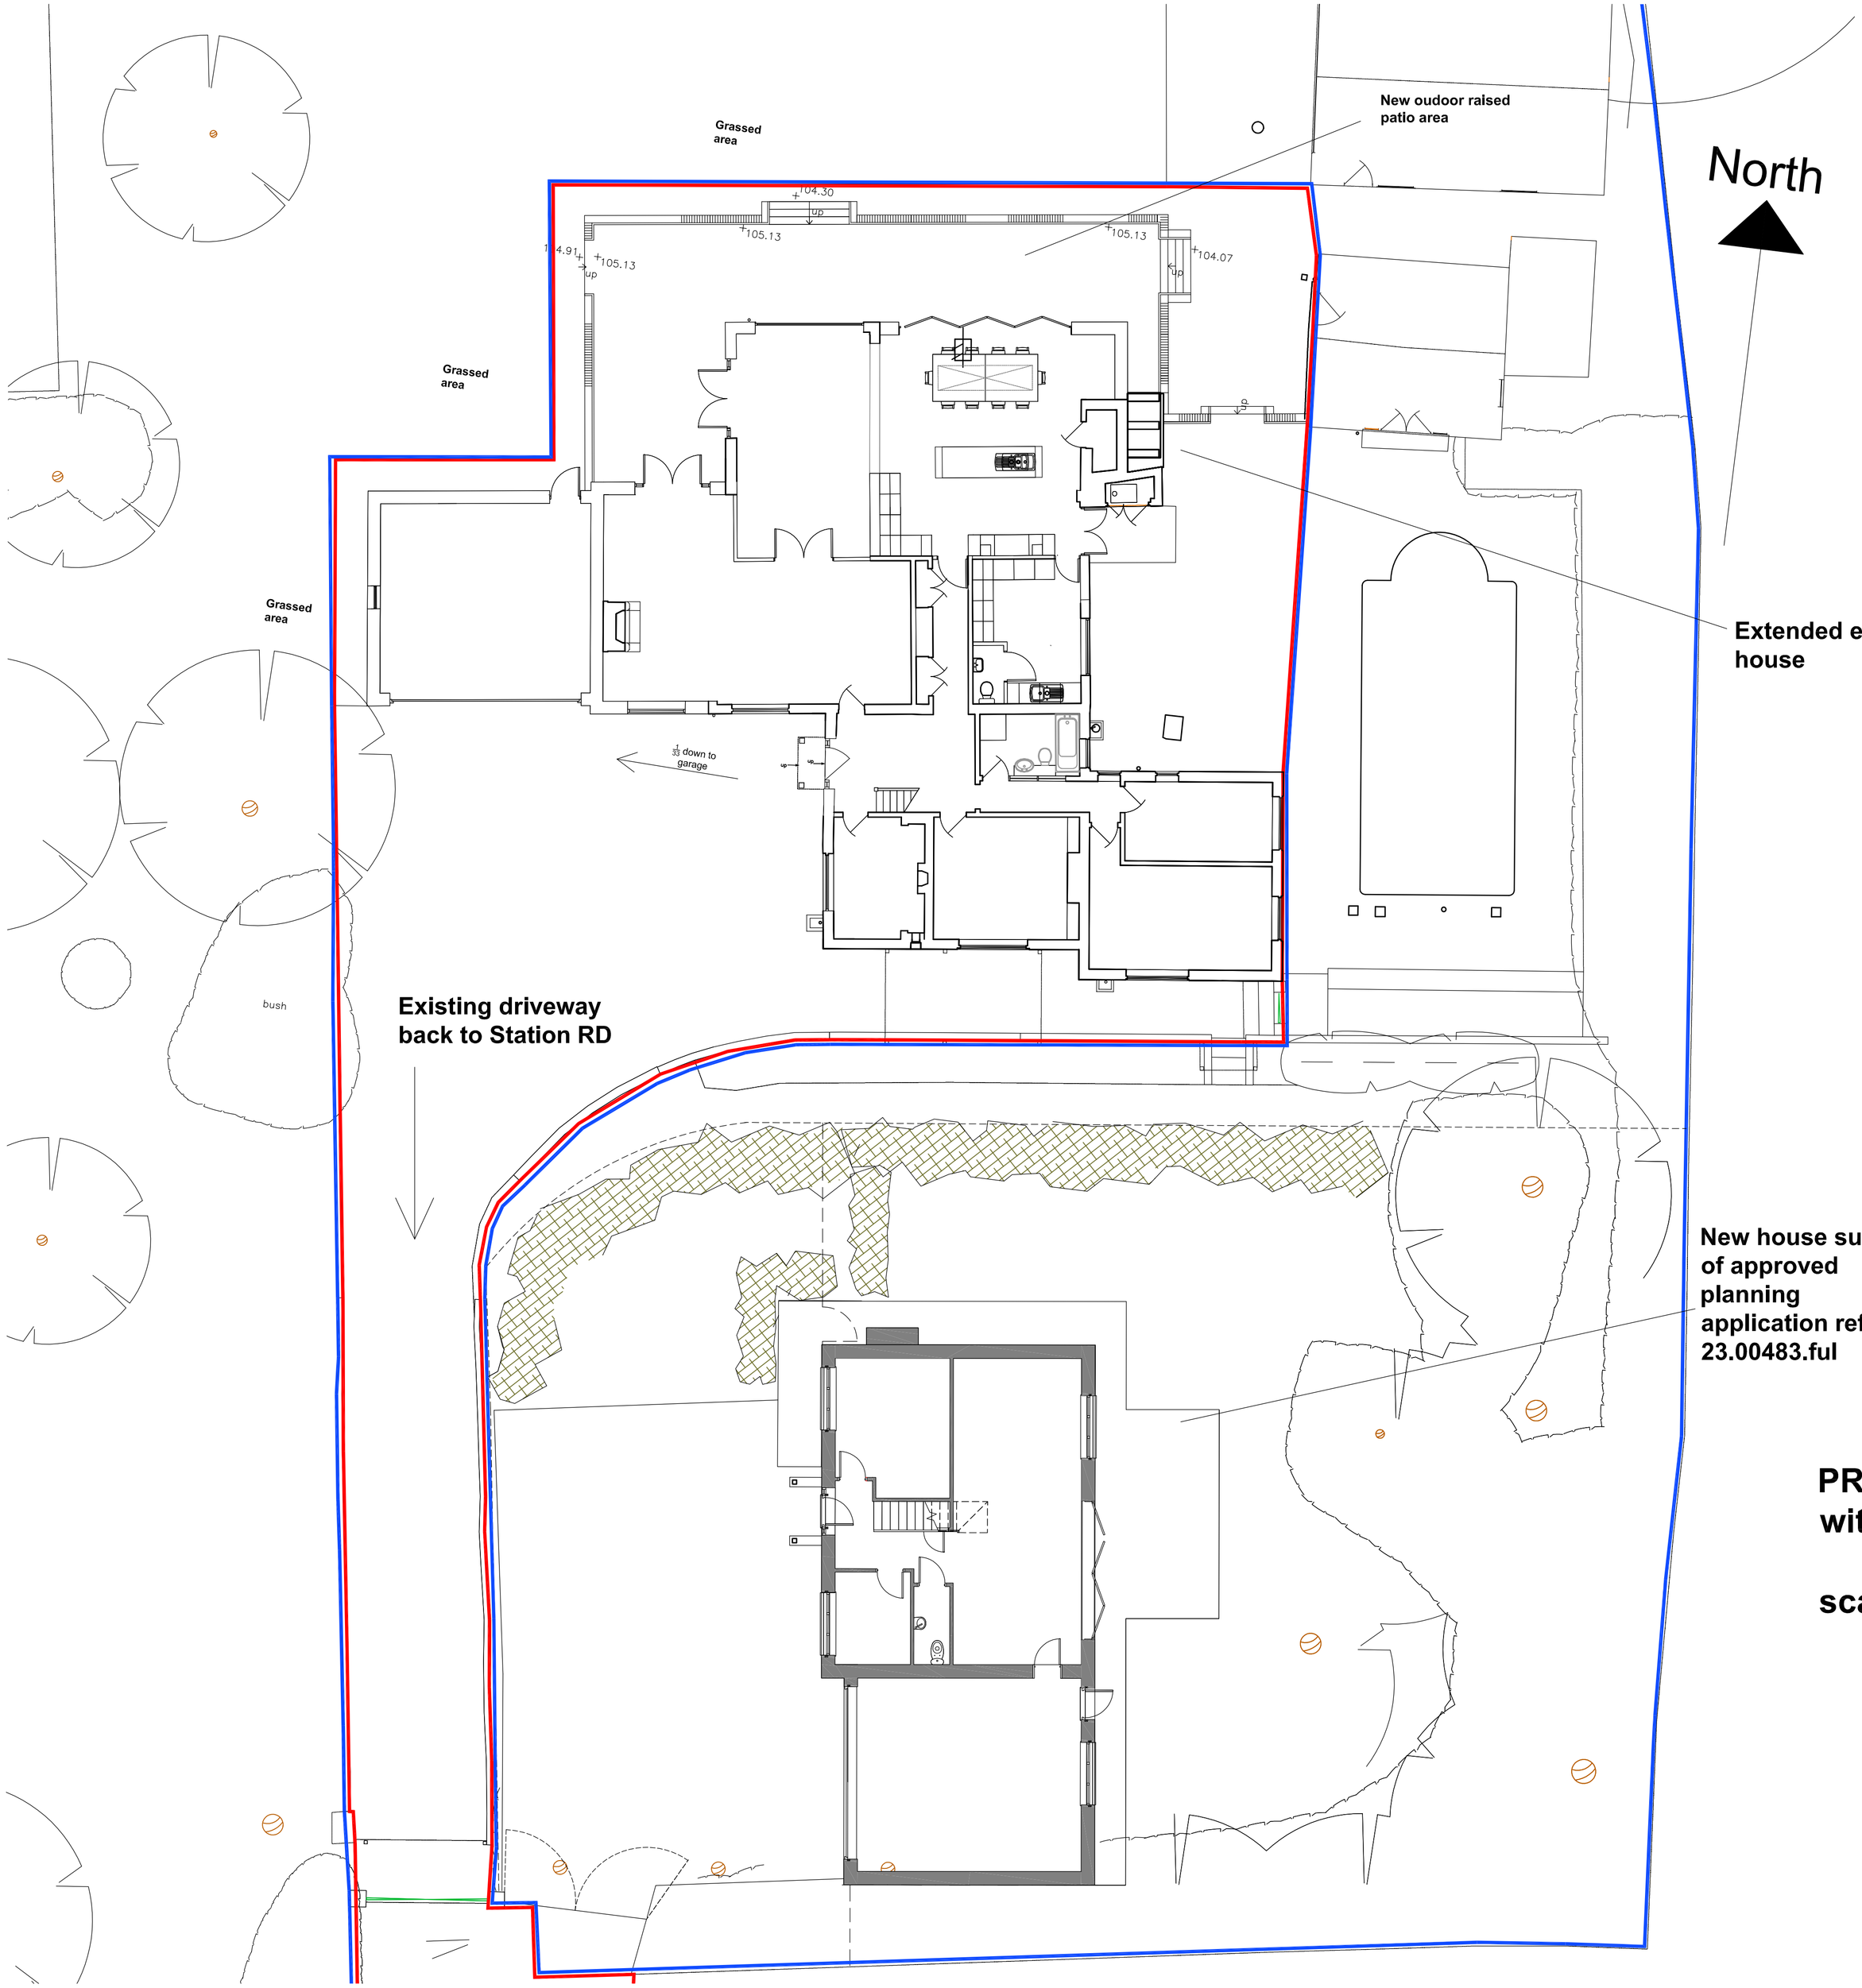


Rev.	Date	Description	By	Ckd

0m 2m 4m 6m 8m 10m

SCALE 1:100 @ A2

PROPOSED SITE PLAN
with new house and extension

scale 1:100

Client: **Mr and Mrs Rumble**

Project Title: Proposed extension to house, Station RD, Stoke Golding

Drawing Title: **Proposed site plan with new house and extension**

Scale	Date	Sheet
1:100	08.06.23	A1

Author	Checked by
RD	LW

THE COPYRIGHT OF THIS DRAWING IS VESTED IN HAYWARD ARCHITECTS LTD.
REPRODUCTION IN ANY FORM, EITHER IN WHOLE OR IN PART IS FORBIDDEN WITHOUT THE PRIOR WRITTEN PERMISSION OF THE COPYRIGHT HOLDER. DO NOT SCALE FROM DRAWING AND ONLY F IGURED DIMENSIONS ARE TO BE USED

hayward ARCHITECTS LTD
19 Station Road
Hinckley
Leicestershire
LE10 1AW
Tel: 01455 635 665
Fax: 01455 618 971
www.hayward-architects.co.uk

Job No.	Drawing No.
23-23	40

Status: Planning