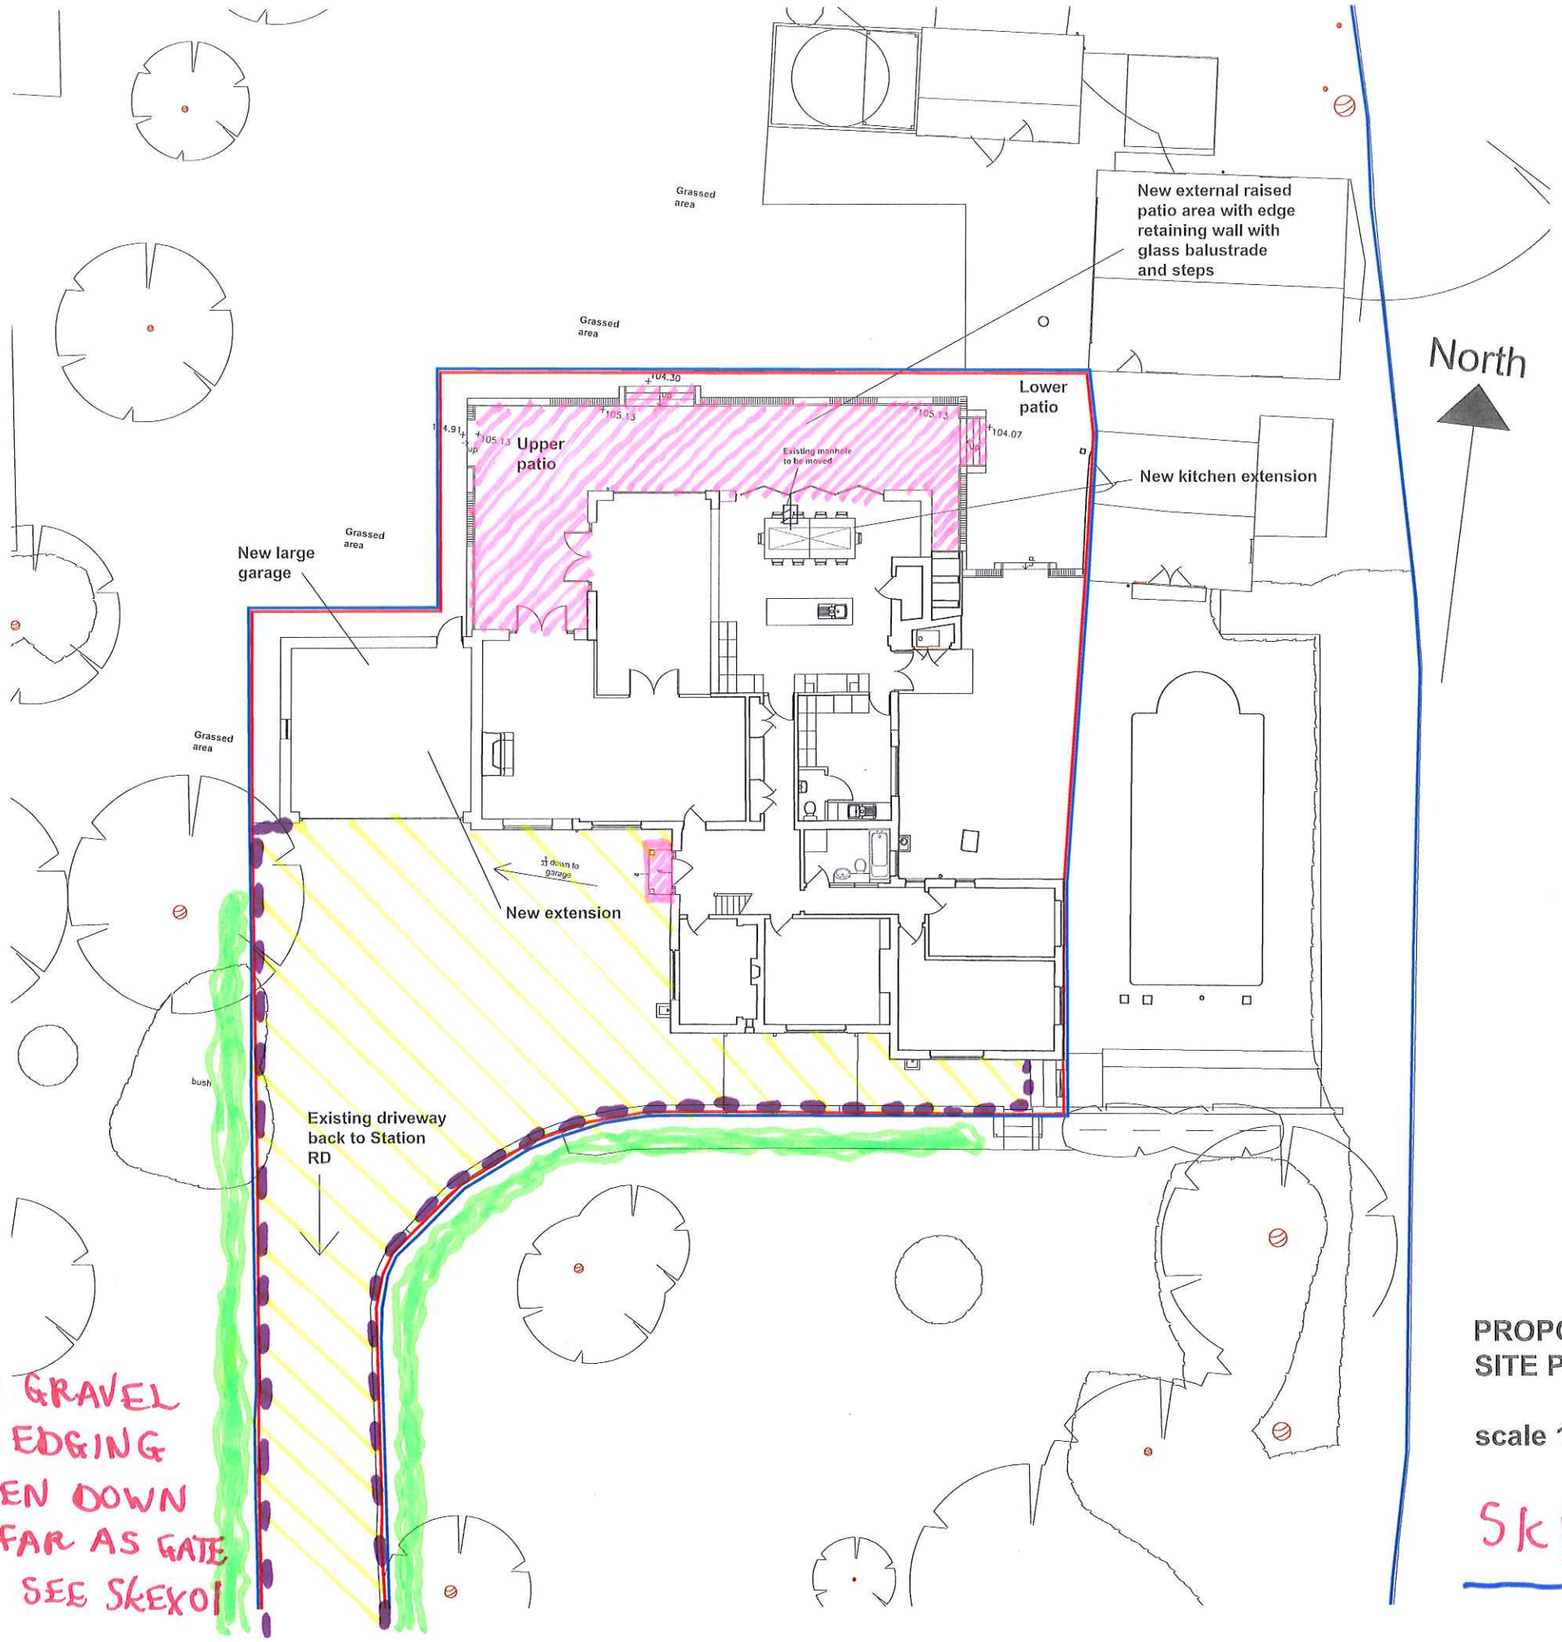


0m 2m 4m 6m 8m 10m

SCALE 1:100 @ A2

Rev.	Date	Description	By	Ckd

READ WITH SKEX 03 MATERIALS KEY

NEW GRAVEL AND EDGING TAKEN DOWN AS FAR AS GATE SEE SKEX01

PROPOSED SITE PLAN

scale 1:100

SKEX 02

Client: Mr and Mrs Rumble

Project Title: Proposed extension to house, Station RD, Stoke Golding

Drawing Title: Proposed site plan

Scale: 1:100 | Date: 08.06.23 | Size: A1 | Job No: 23-23 | Drawing No: 30

Author: RD | Checked by: LW | Status: Planning

hayward ARCHITECTS LTD
19 Station Road
Hinckley
Leicestershire
LE10 1AW
Tel: 01455 635 665
Fax: 01455 618 971
www.hayward-architects.co.uk