


EXISTING SITE PLAN - 1.500



PROPOSED SITE PLAN - 1.500

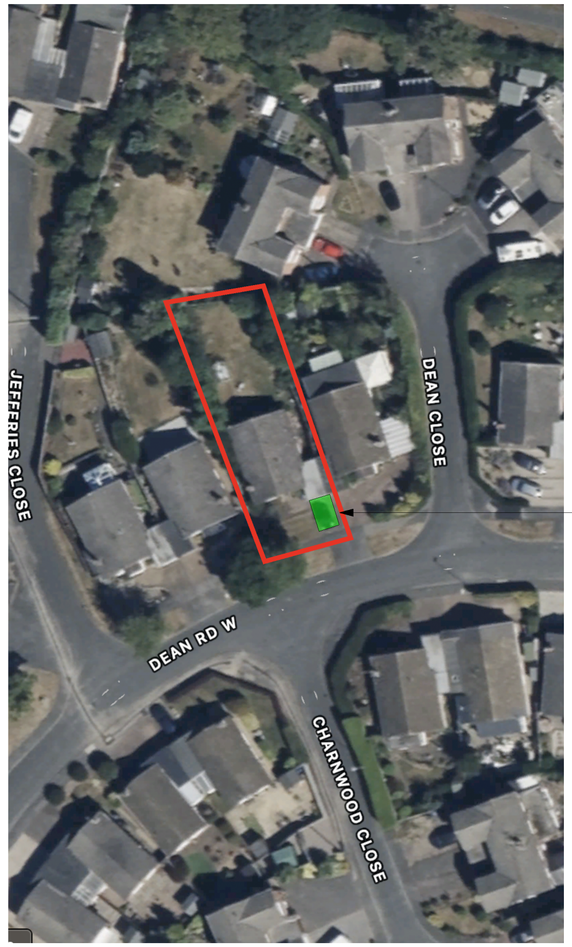


PARKING PROVISION REMIAINING AS EXISTING.

SINGLE CAR PARKING SPACE WITHIN THE RED LINE BOUNDARY.

STREET PARKING ALSO AVAILBLE IF REQUIRED.

EXISTING AND PROPOSED CAR PARKING PROVISION - 1.500 (NO CHANGE)

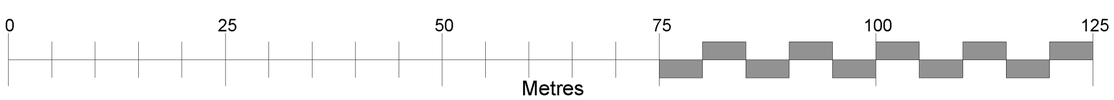

FOR PLANNING PURPOSES ONLY

REVISION	DATE	AMENDMENT
A	26.05.23	EXISTING & PROPOSED ROOF PLAN AND 45 DEGREE LINES ADDED
/	MAY 23	FIRST ISSUE

ANY ORDNANCE SURVEY DATA USED IS BASED UPON THE ORDNANCE SURVEY MAP WITH THE SANCTION OF THE CONTROLLER OF H.M. STATIONERY OFFICE. CROWN COPYRIGHT RESERVED. ORDNANCE SURVEY LICENCE NUMBER LIG0151

NO RESPONSIBILITY CAN BE TAKEN FOR ANY RELIANCE BASED ON THIS INFORMATION CONTAINED HEREIN

SCHEME:
38 DEAN ROAD WEST
HINCKLEY, LE10 1QB

TITLE:
SITE PLAN
& CAR PARKING

PAPER SIZE		DRAWN	DRAWING NUMBER	
A2		KP M	38-DW-004	A
SCALE 1:500	DATE MAY 2023			

© Copyright 2023 - DPM Designs. All rights reserved. The contents of this drawing remain the sole property of DesmBers and must not be copied or reproduced without prior permission.