

DETAILED PLANNING PROPOSALS

PROPOSED STABLES - KEEPERS COTTAGE - SHACKERSTONE LANE - SHACKERSTONE - WARWICKSHIRE

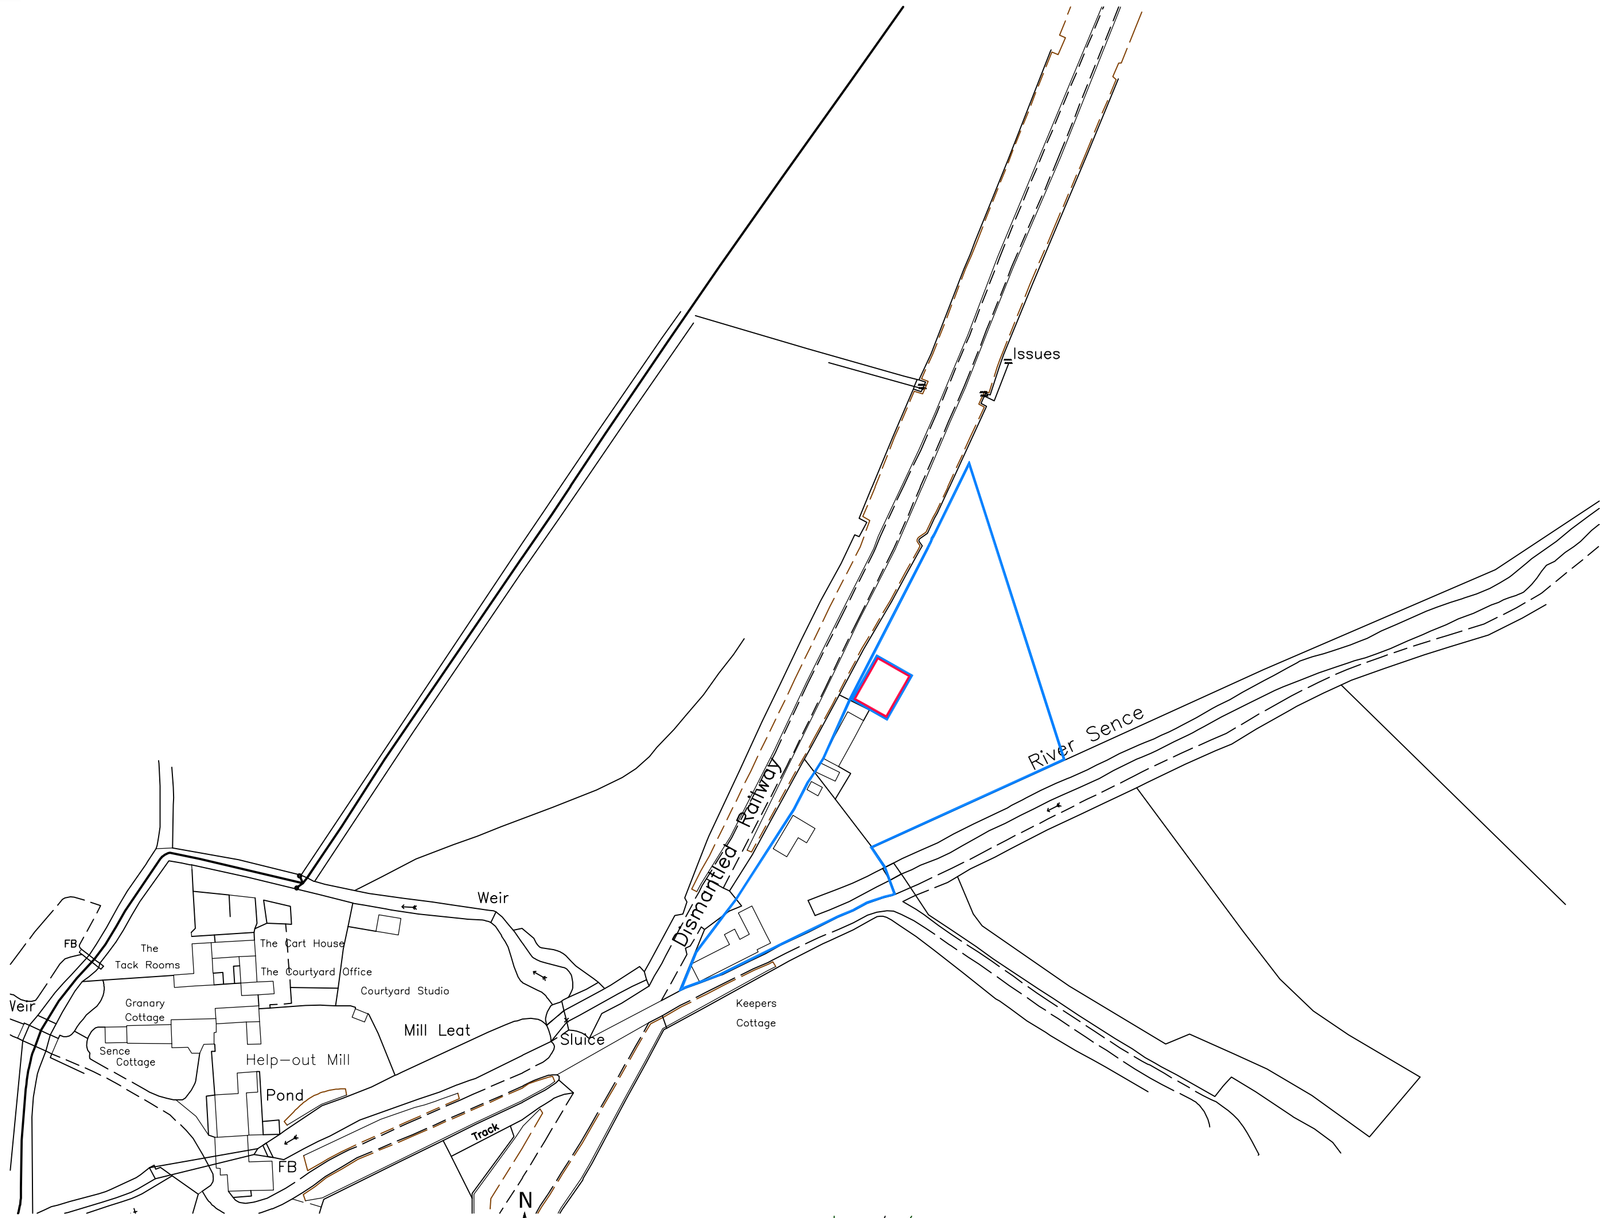


Location Plan
Scale 1:1250

1:1250 0 10 20 30 40 50 Metres

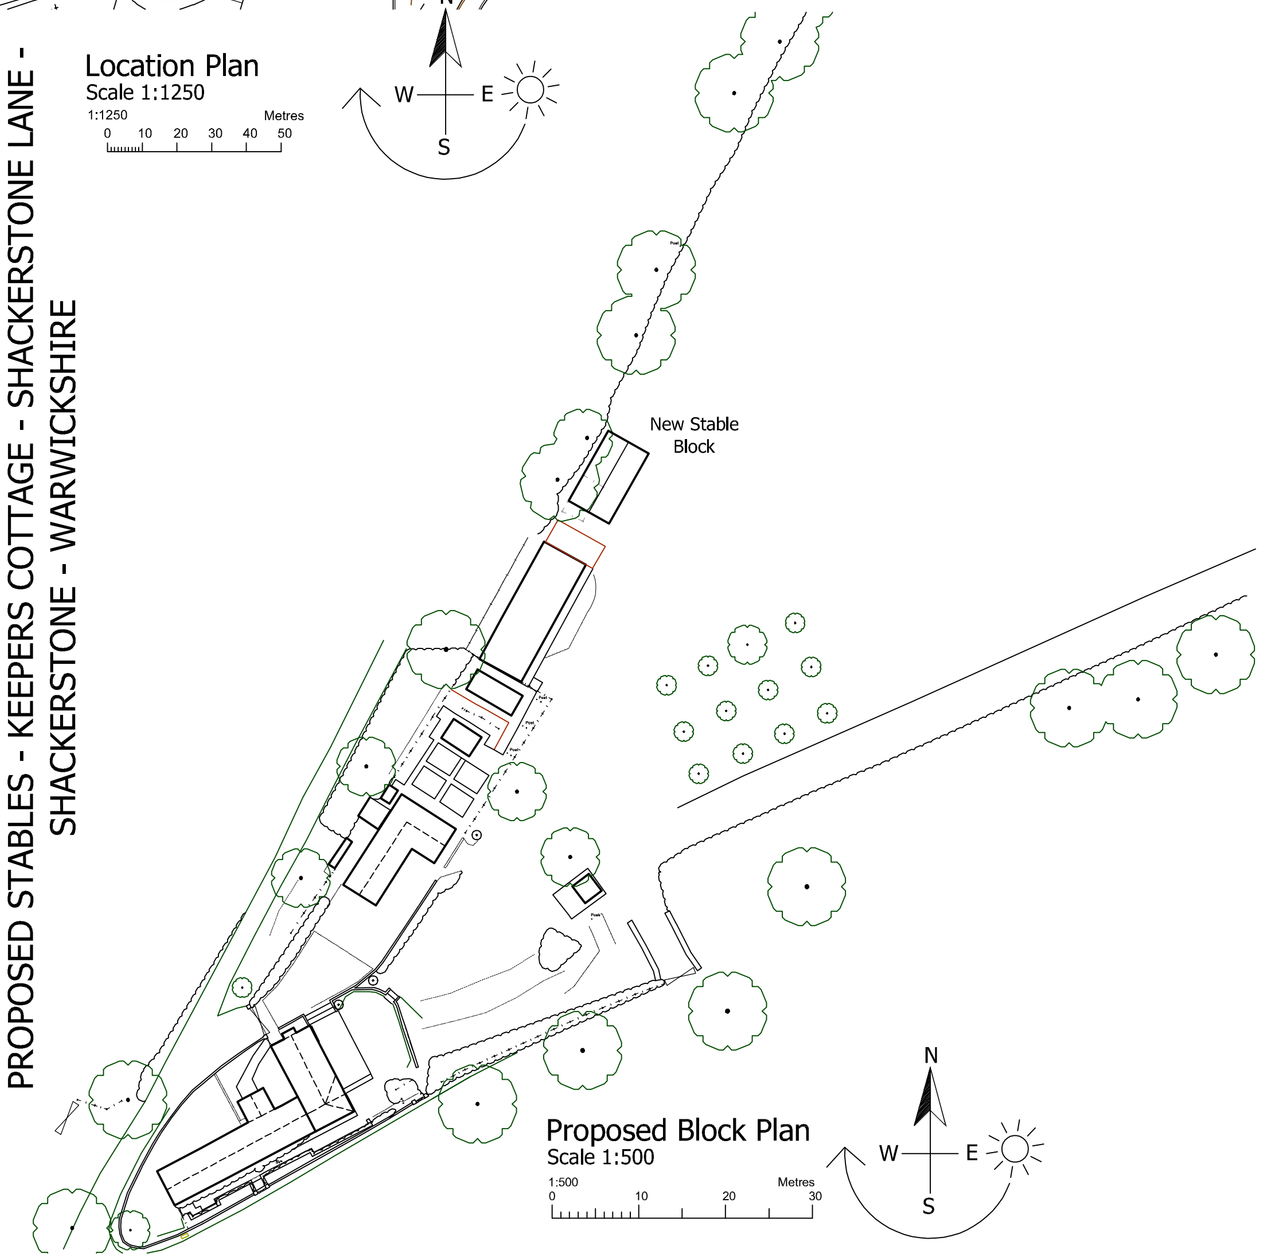

Proposed Block Plan
Scale 1:500

1:500 0 10 20 30 Metres

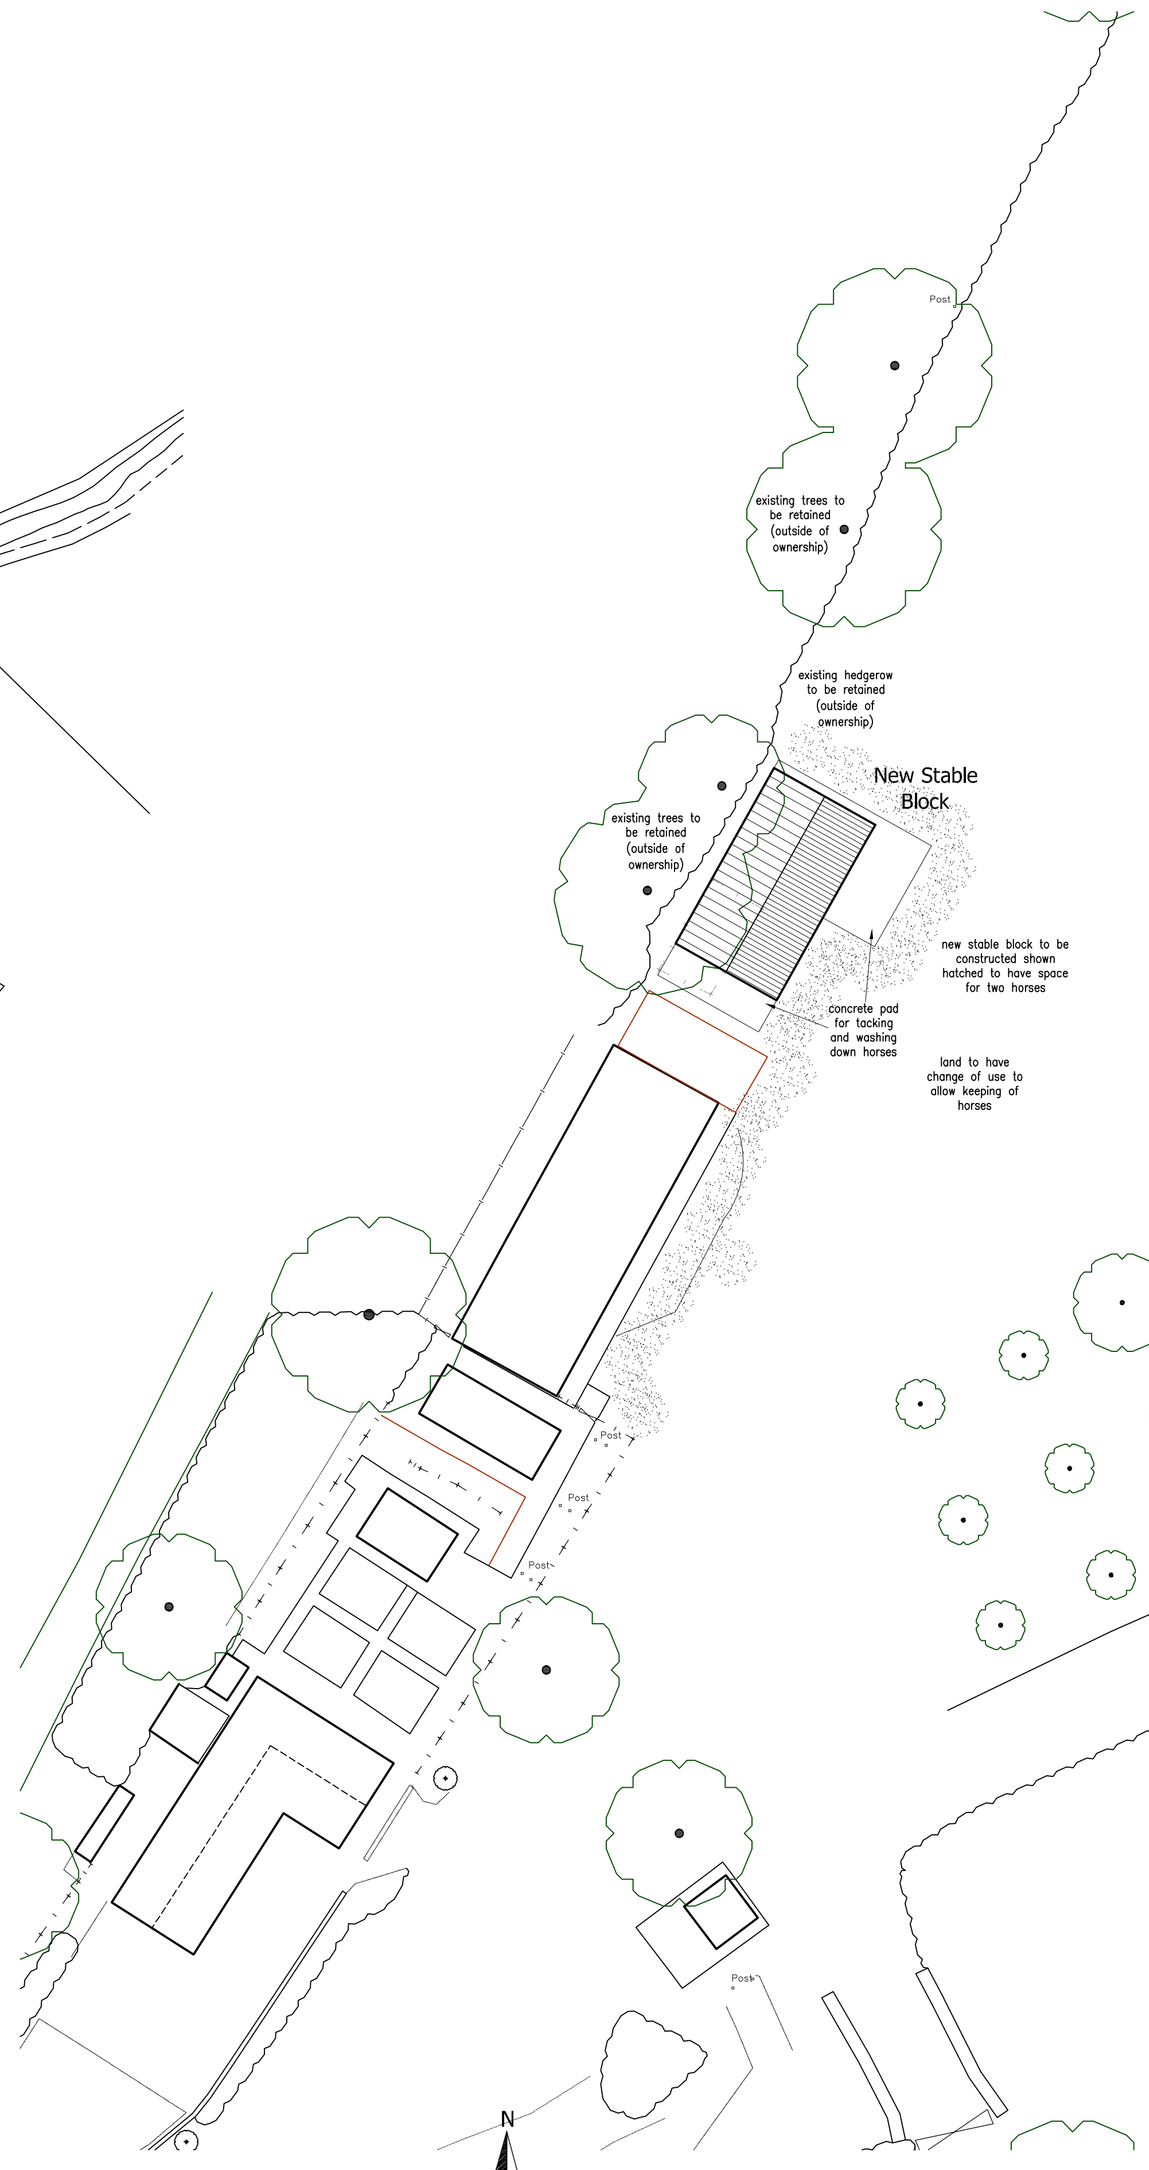

Proposed Site and Roof Plan
Scale 1:200

1:200 0 4 8 12 Metres

Notes

This drawing is to be read in conjunction with Drawing No. 24.44361.01 'Topographical Survey'

Revisions:	F	Planning Amendments	25.07.2025
	E	Planning Amendments	22.07.2025
	D	Client Amendments	08.07.2025
	C	Client Amendments	06.06.2025
	B	Drawing Updated	30.09.2024
	A	Drawing Updated	30.09.2024

DAVID GRANGER ARCHITECTURAL DESIGN LTD

David Granger Architectural Design Ltd
The Old Cottage Hospital
Leicester Road
Ashby de la Zouch
Leicestershire
LE65 1DB

T 01530 560939
W www.davidgrangerdesign.com

Project

Proposed Stables
Keepers Cottage, Shackerstone Lane
Shackerstone
Warwickshire

Client

Mr & Mrs B. Matthews

Drawing

Detailed Planning Proposals
Sheet 1 of 1

Drawing Number 24.4436.06 F

Date: September 2024

Scale: As Shown Drawn By: SM Checked By: SM

Figured dimensions must be taken in preference to scaled dimensions and any discrepancies are to be referred to David Granger Architectural Design Limited. Contractors, subcontractors and suppliers must verify all dimensions on site before commencing any work or making any workshop drawings. All drawings are copyright of David Granger Architectural Design Limited. Ordnance Survey Data © Crown Copyright, All rights reserved. Licence No. AR100020449. Landmark Ref. LIG0816
Company Reg. No. 5068912