




Front Elevation As Existing

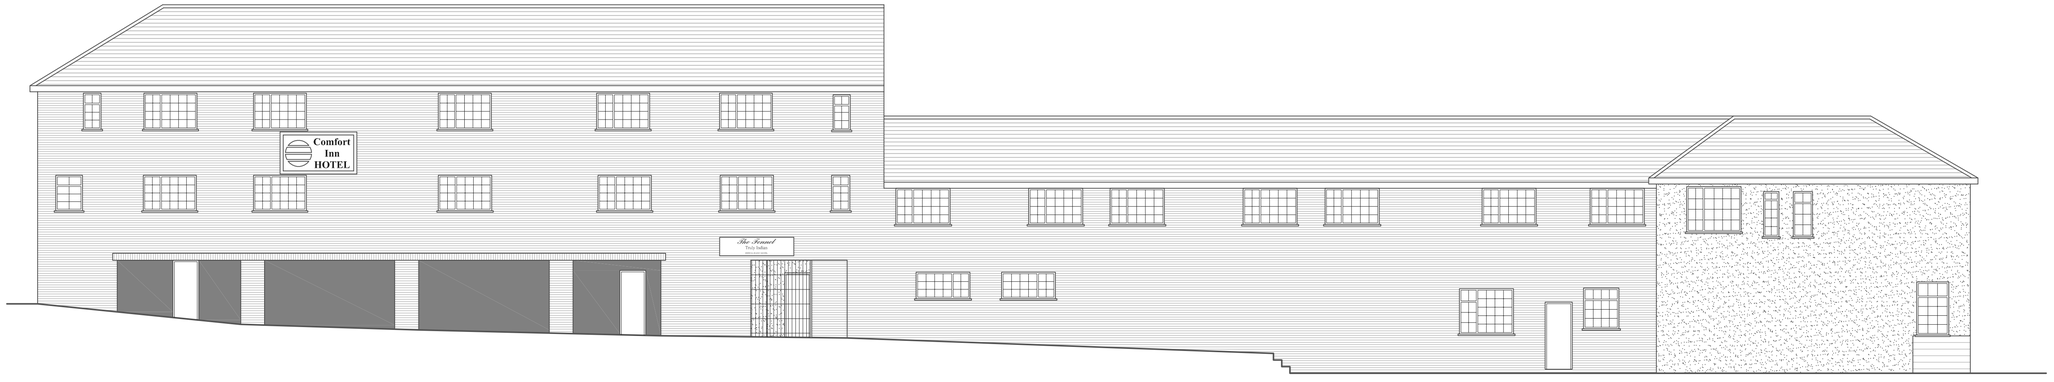


Rear Elevation As Existing

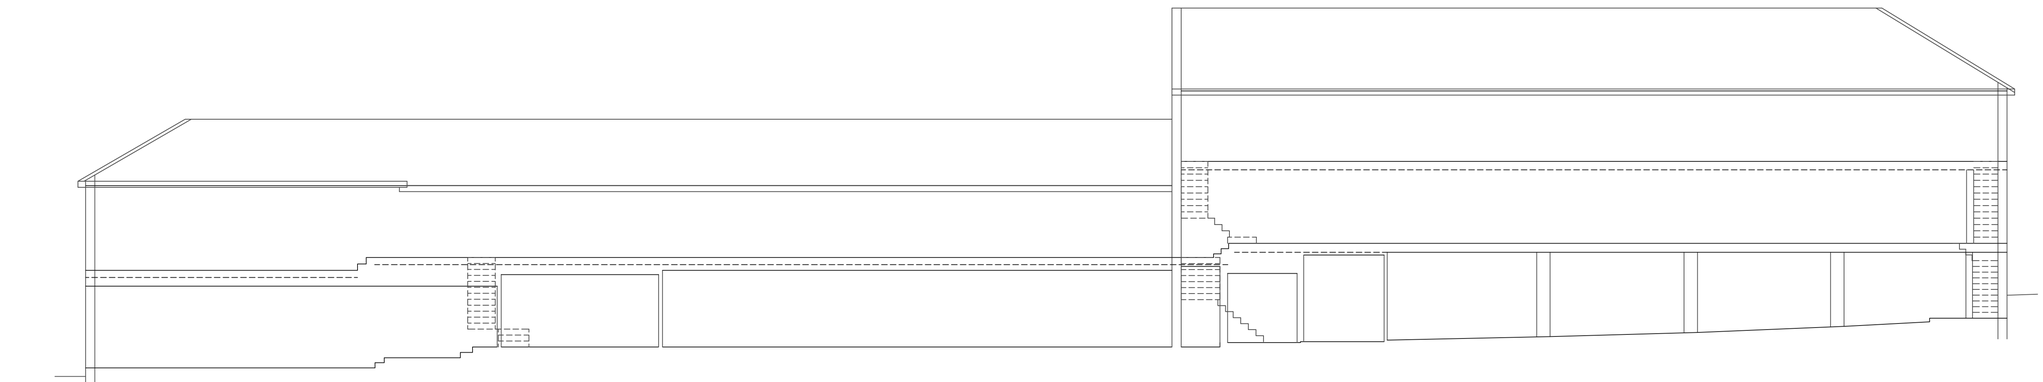

Section A—A As Existing

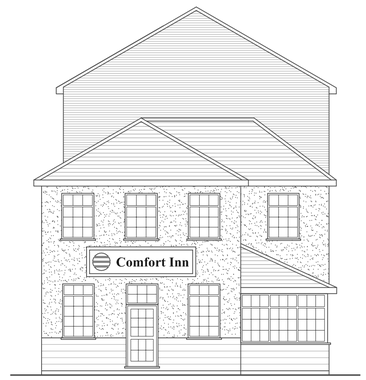

Side Elevation As Existing

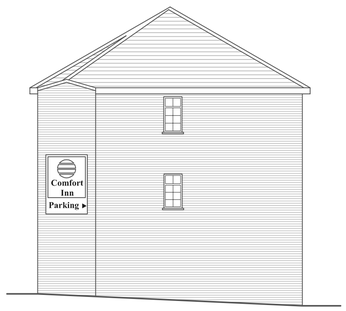

Side Elevation As Existing

0 1 3 5m

NOTE: DO NOT SCALE FROM THIS DRAWING. ALL DIMENSIONS ARE TO BE VERIFIED ON SITE.
ALL DIMENSIONS ARE STATED IN MILIMETERS.
ALL SPOT HEIGHTS AND LEVELS ARE INDICATED IN METERS.

NOTE: THIS DRAWING IS FOR PLANNING APPLICATION PURPOSES ONLY AND IS NOT TO BE USED FOR THE PURPOSES OF CONSTRUCTION

©THIS DRAWING (AND ALL DESIGN INFORMATION THERETO ARE THE PROPERTY OF THE ARCHITECT) THIS DRAWING MAY NOT BE REPRODUCED — IN WHOLE OR IN PART— WITHOUT PRIOR WRITTEN CONSENT FROM THE ARCHITECT

paul humphreys ARCHITECTS
49 Salterton Road,
Exmouth,
Devon EX8 2EF
t: 01395 276598
f: 01395 222800
email
paul@humphreys-treverne.co.uk
www.paulhumphreysarchitects.co.uk

Paul J. Humphries
BSc Hons (Bath) BArch Hons (Bath)
AAIA RIBA NSD

Proposed Change of Use to Residential Care Home
to Include New Build & Internal & External Alterations.

Comfort Inn,
52 Wood Street,
Topsham,
EX3 7HD.

Client Mr A Shiraz

Elevations As Existing

No.	Revision	Date

Job No:08—429

Scale1:100 Drawn: T.J.D.

Date: June 2023 Drawing:S4