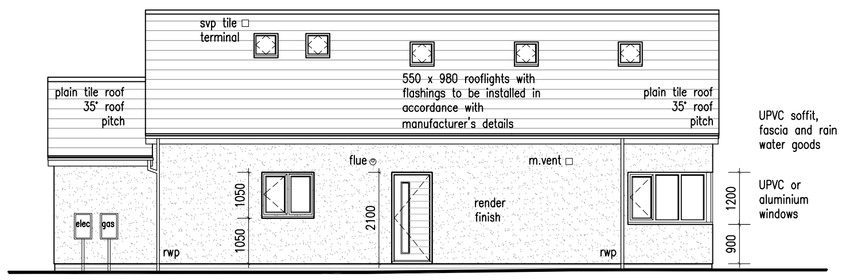
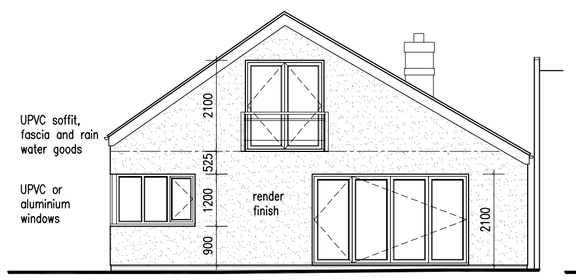




## Front Elevation
Scale 1:100





## Side Elevation
Scale 1:100



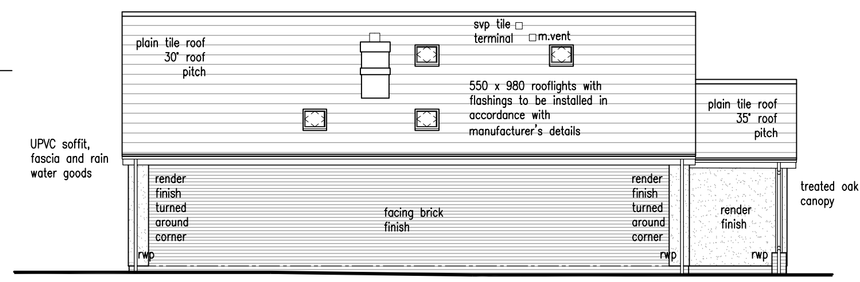

## Rear Elevation
Scale 1:100




## Side Elevation
Scale 1:100

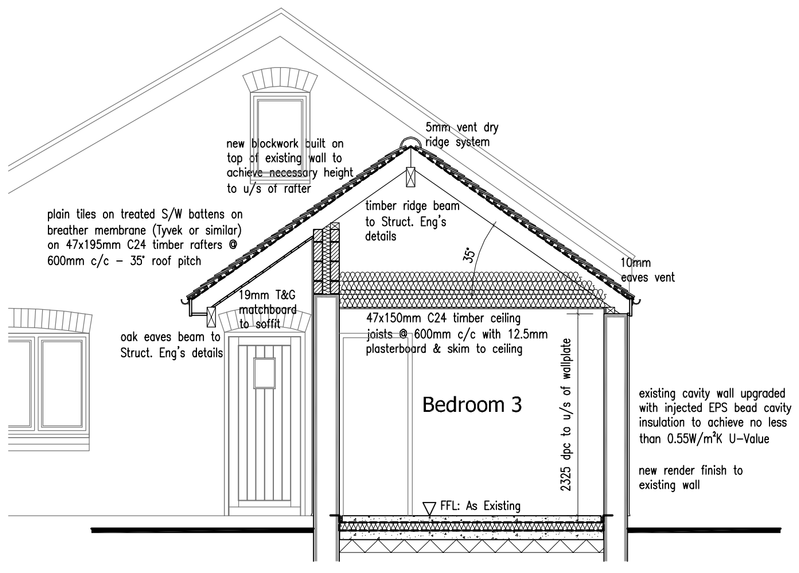


## Section A-A
Scale 1:50

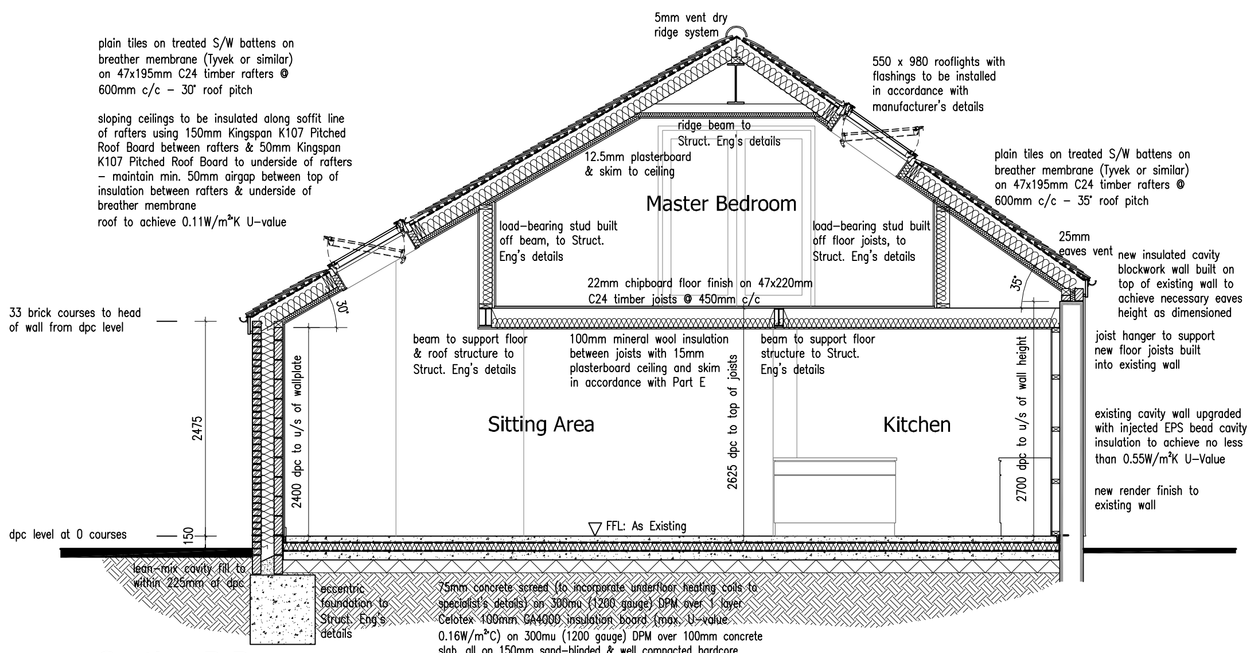


## Section B-B
Scale 1:50

### DRAINAGE SCHEDULE

All drainage as indicated to be installed in strict accordance with approved document part H 2015 to the satisfaction of the Local Authority Building Inspector

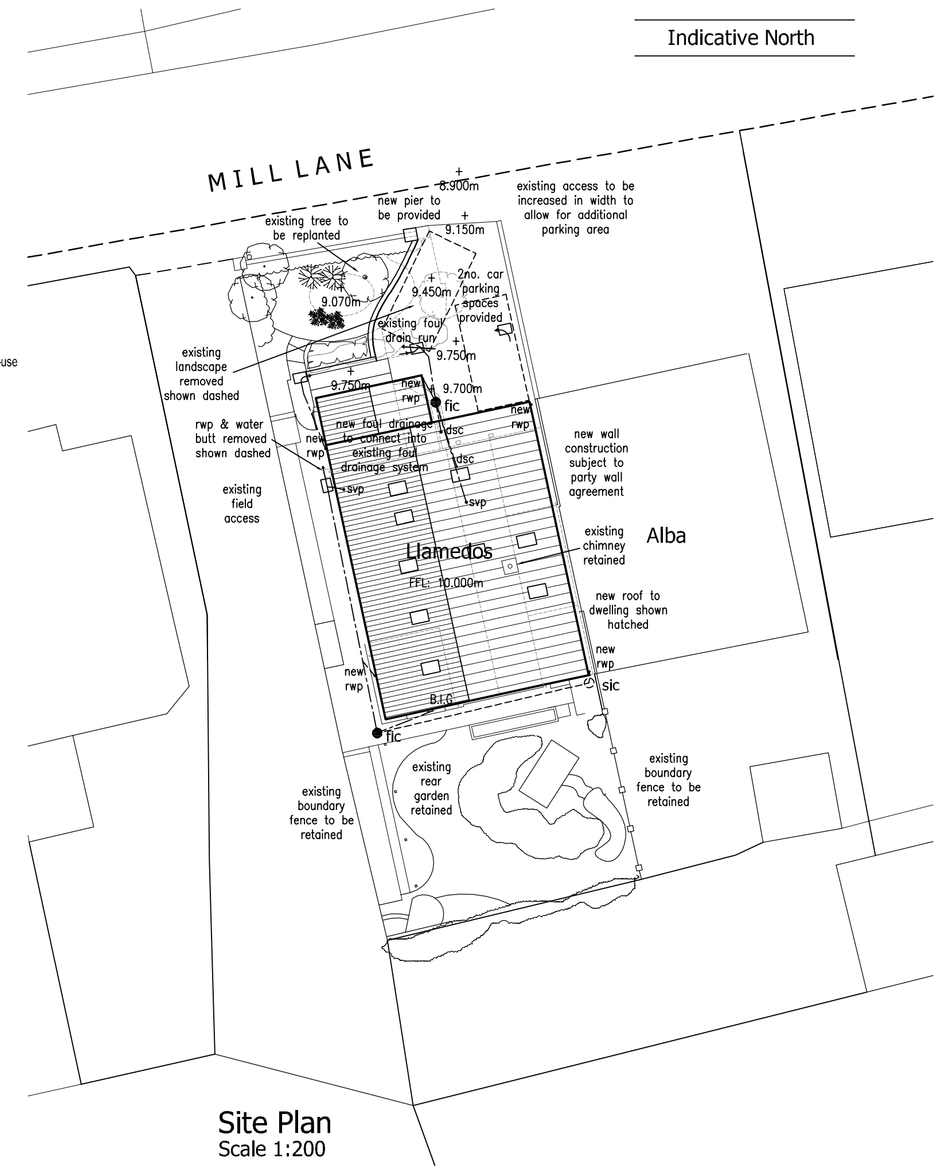
All drainage runs to be laid at min 1 in 40 falls

Ensure pea gravel bed and surround to all pipework

Cast iron covers and frames to all new chambers

| | | |
|---|---|---|
| Fic | ● | Foul chamber |
| Sic | ○ | Storm chamber |
| —·— | | 100dia foul drain |
| - - - - - - | | 100dia storm drain |
| svp | ● | Soil vent pipe |
| dsc | ● | Direct sealed connection |
| big | □ | Back Inlet Gully |
| rwp | ○ | Rainwater pipe w/ trapped gully |

All extg drainage outfalls to be located and assessed for possible re-use




## Site Plan
Scale 1:200

Indicative North

1:200 Metres 0 4 8 12

1:100 Metres 0 2 4 6

1:50 Metres 0 1 2 3

Revisions :

Figured dimensions must be taken in preference to scaled dimensions and any discrepancies are to be referred to David Granger Architectural Design Limited. Contractors, subcontractors and suppliers must verify all dimensions on site before commencing any work or making any workshop drawings. All drawings are copyright of David Granger Architectural Design Limited. Ordnance Survey Data © Crown Copyright, All rights reserved. Licence No. AR100020449. Landmark Ref. LIG0816

DAVID GRANGER
ARCHITECTURAL DESIGN LIMITED

Project
Proposed Extensions & Alterations
Llamedos, Mill Lane
Sheepy Parva
Atherstone

Drawing Title
Production Drawing
Sheet 2 of 2

Client
Mr and Mrs N. McLean

Drawing No.
23.4272.12

Date: October 2023
Scale (A1 Size): As Shown
Drawn by: JAC
Checked by: SF

The Old Cottage Hospital, Leicester Road,
Ashby-de-la-Zouch, Leicestershire, LE65 1DB
Tel: 01530 560939
www.davidgrangerdesign.com
Company Reg. No. 5568912

# PRODUCTION DRAWING

PROPOSED EXTENSIONS AND ALTERATIONS ~ LLAMEDOS ~ MILL LANE ~ SHEEPY PARVA ~ ATHERSTONE