
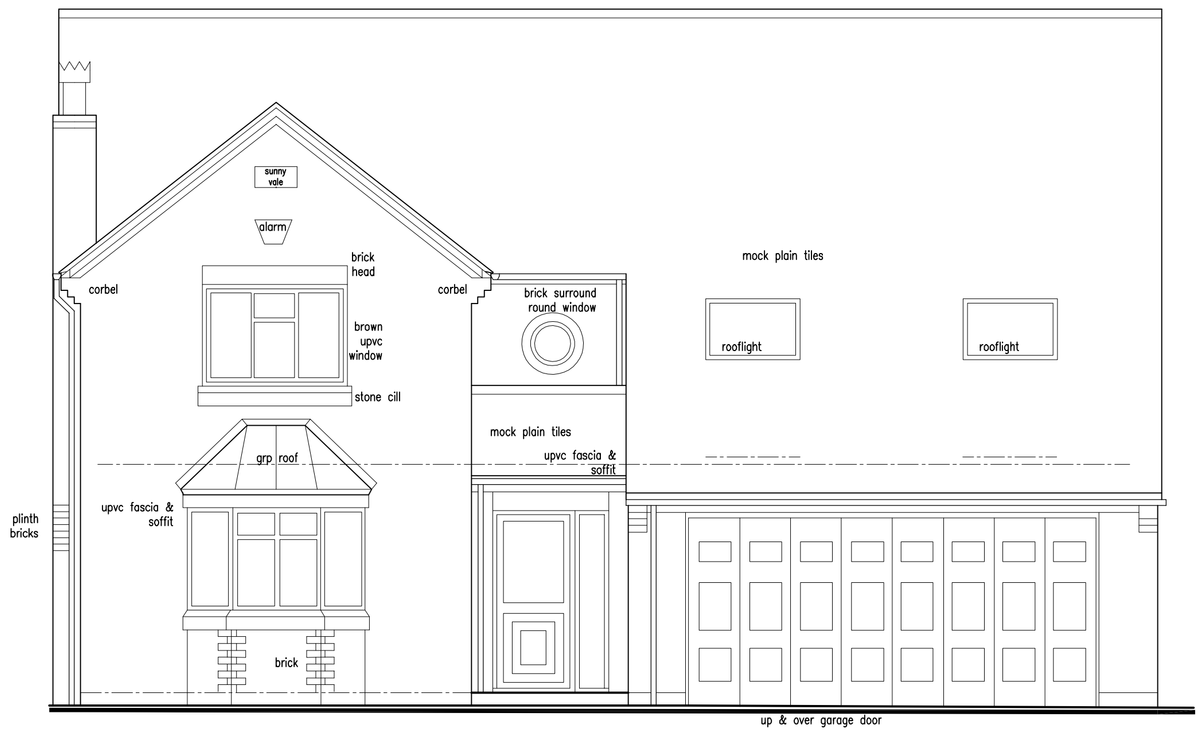



Existing Front Elevation
Scale 1:50

1:50 0 1 2 3 Metres

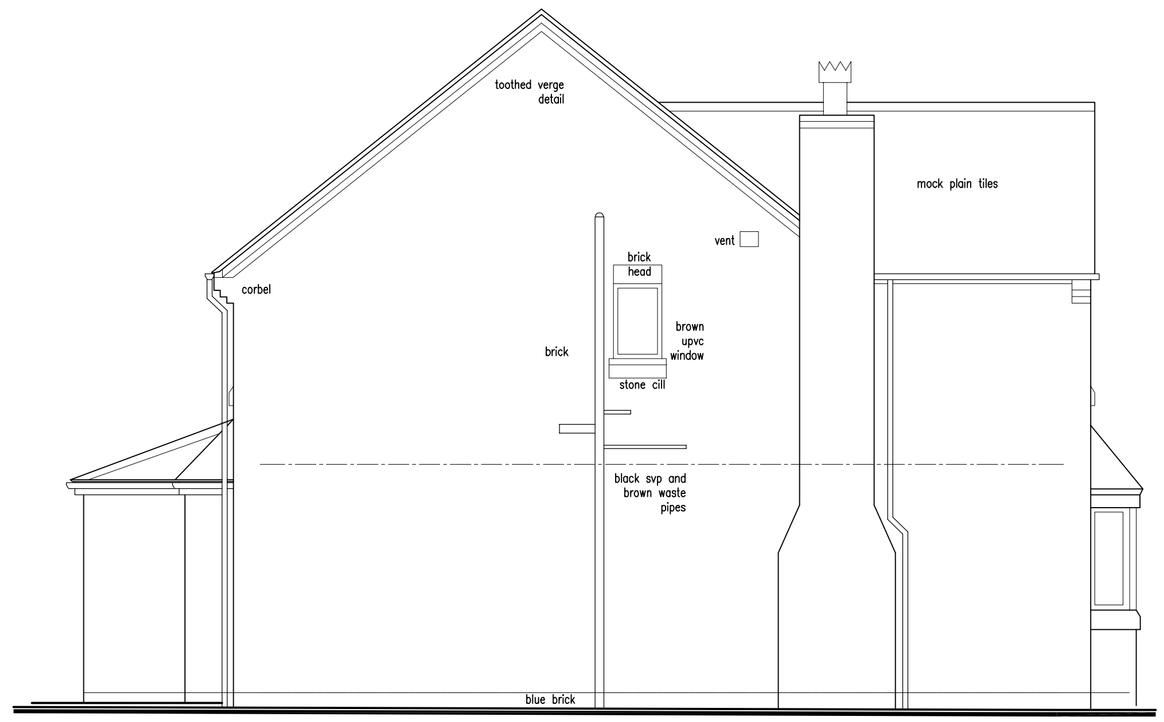

Existing Side Elevation
Scale 1:50


1:50 0 1 2 3 Metres

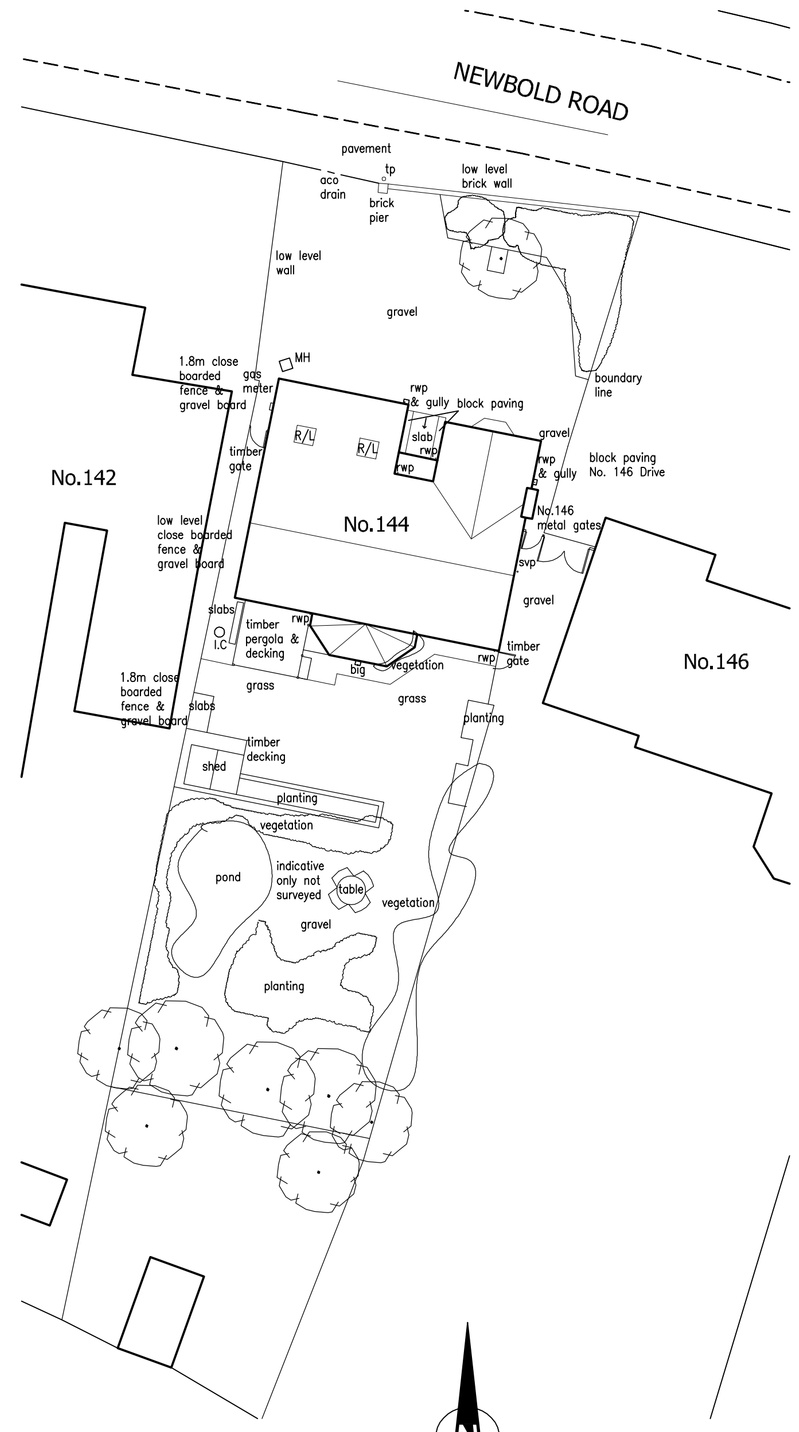

Existing Site & Roof Plan
Scale 1:200


1:200 0 4 8 12 Metres

Indicative North

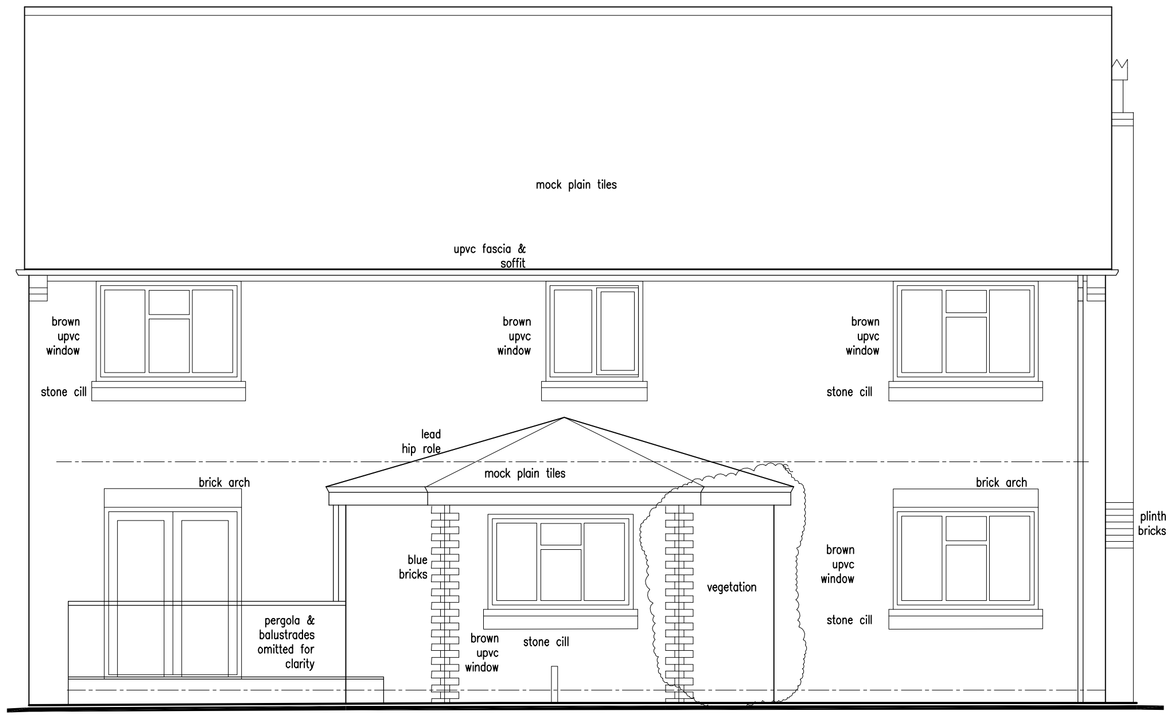

Existing Rear Elevation
Scale 1:50

1:50 0 1 2 3 Metres

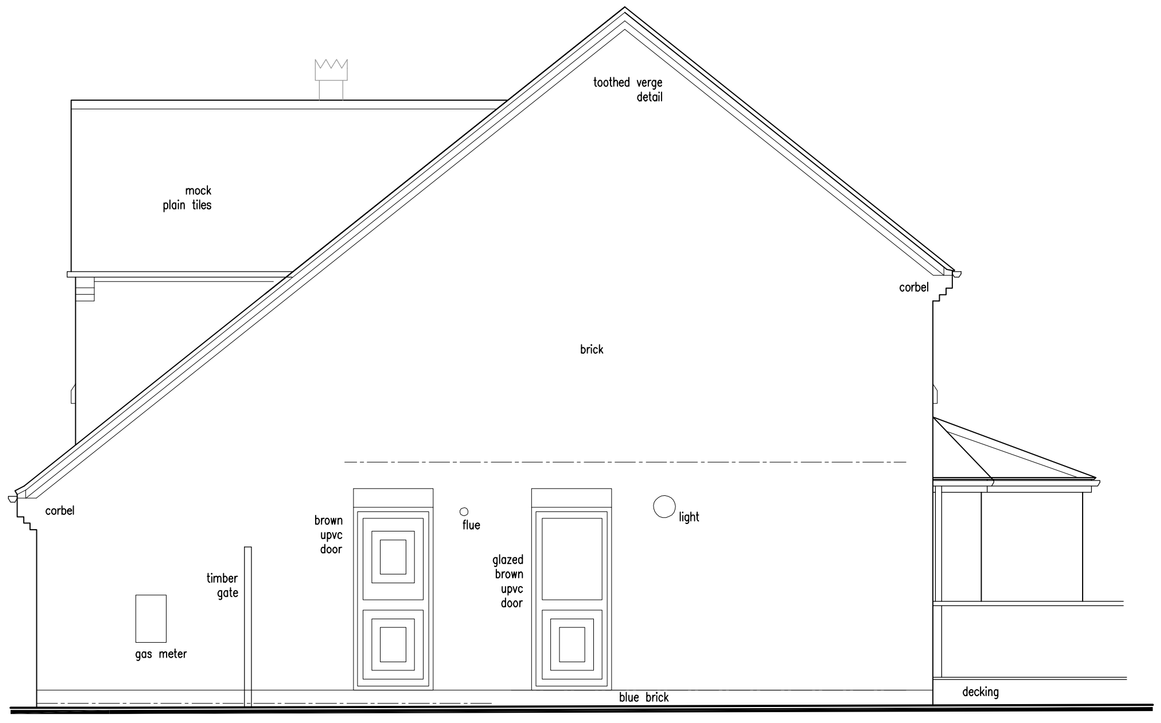

Existing Side Elevation
Scale 1:50

1:50 0 1 2 3 Metres

EXISTING DETAILS
144 NEWBOLD ROAD ~ BARLESTONE ~ NUNEATON ~ WARWICKSHIRE

Revisions :

Figured dimensions must be taken in preference to scaled dimensions and any discrepancies are to be referred to David Granger Architectural Design Limited. Contractors, subcontractors and suppliers must verify all dimensions on site before commencing any work or making any workshop drawings. All drawings are copyright of David Granger Architectural Design Limited. Ordnance Survey Data © Crown Copyright, All rights reserved. Licence No. AR100020449. Landmark Ref. LIG0816

DAVID GRANGER
ARCHITECTURAL DESIGN LIMITED

Project
No.144 Newbold Road
Barlestone
Nuneaton
Warwickshire

Drawing Title
Existing Details
Sheet 1 of 2

Client
Mr T Noble

Drawing No.
23.4314.01

Date
July 2023

Scale (A1 Size)
As Shown

Drawn by
LS

Checked by
SF

The Old Cottage Hospital, Leicester Road,
Ashby-de-la-Zouch, Leicestershire, LE65 1DB
Tel: 01530 560939
www.davidgrangerdesign.com
Company Reg. No. 5568912