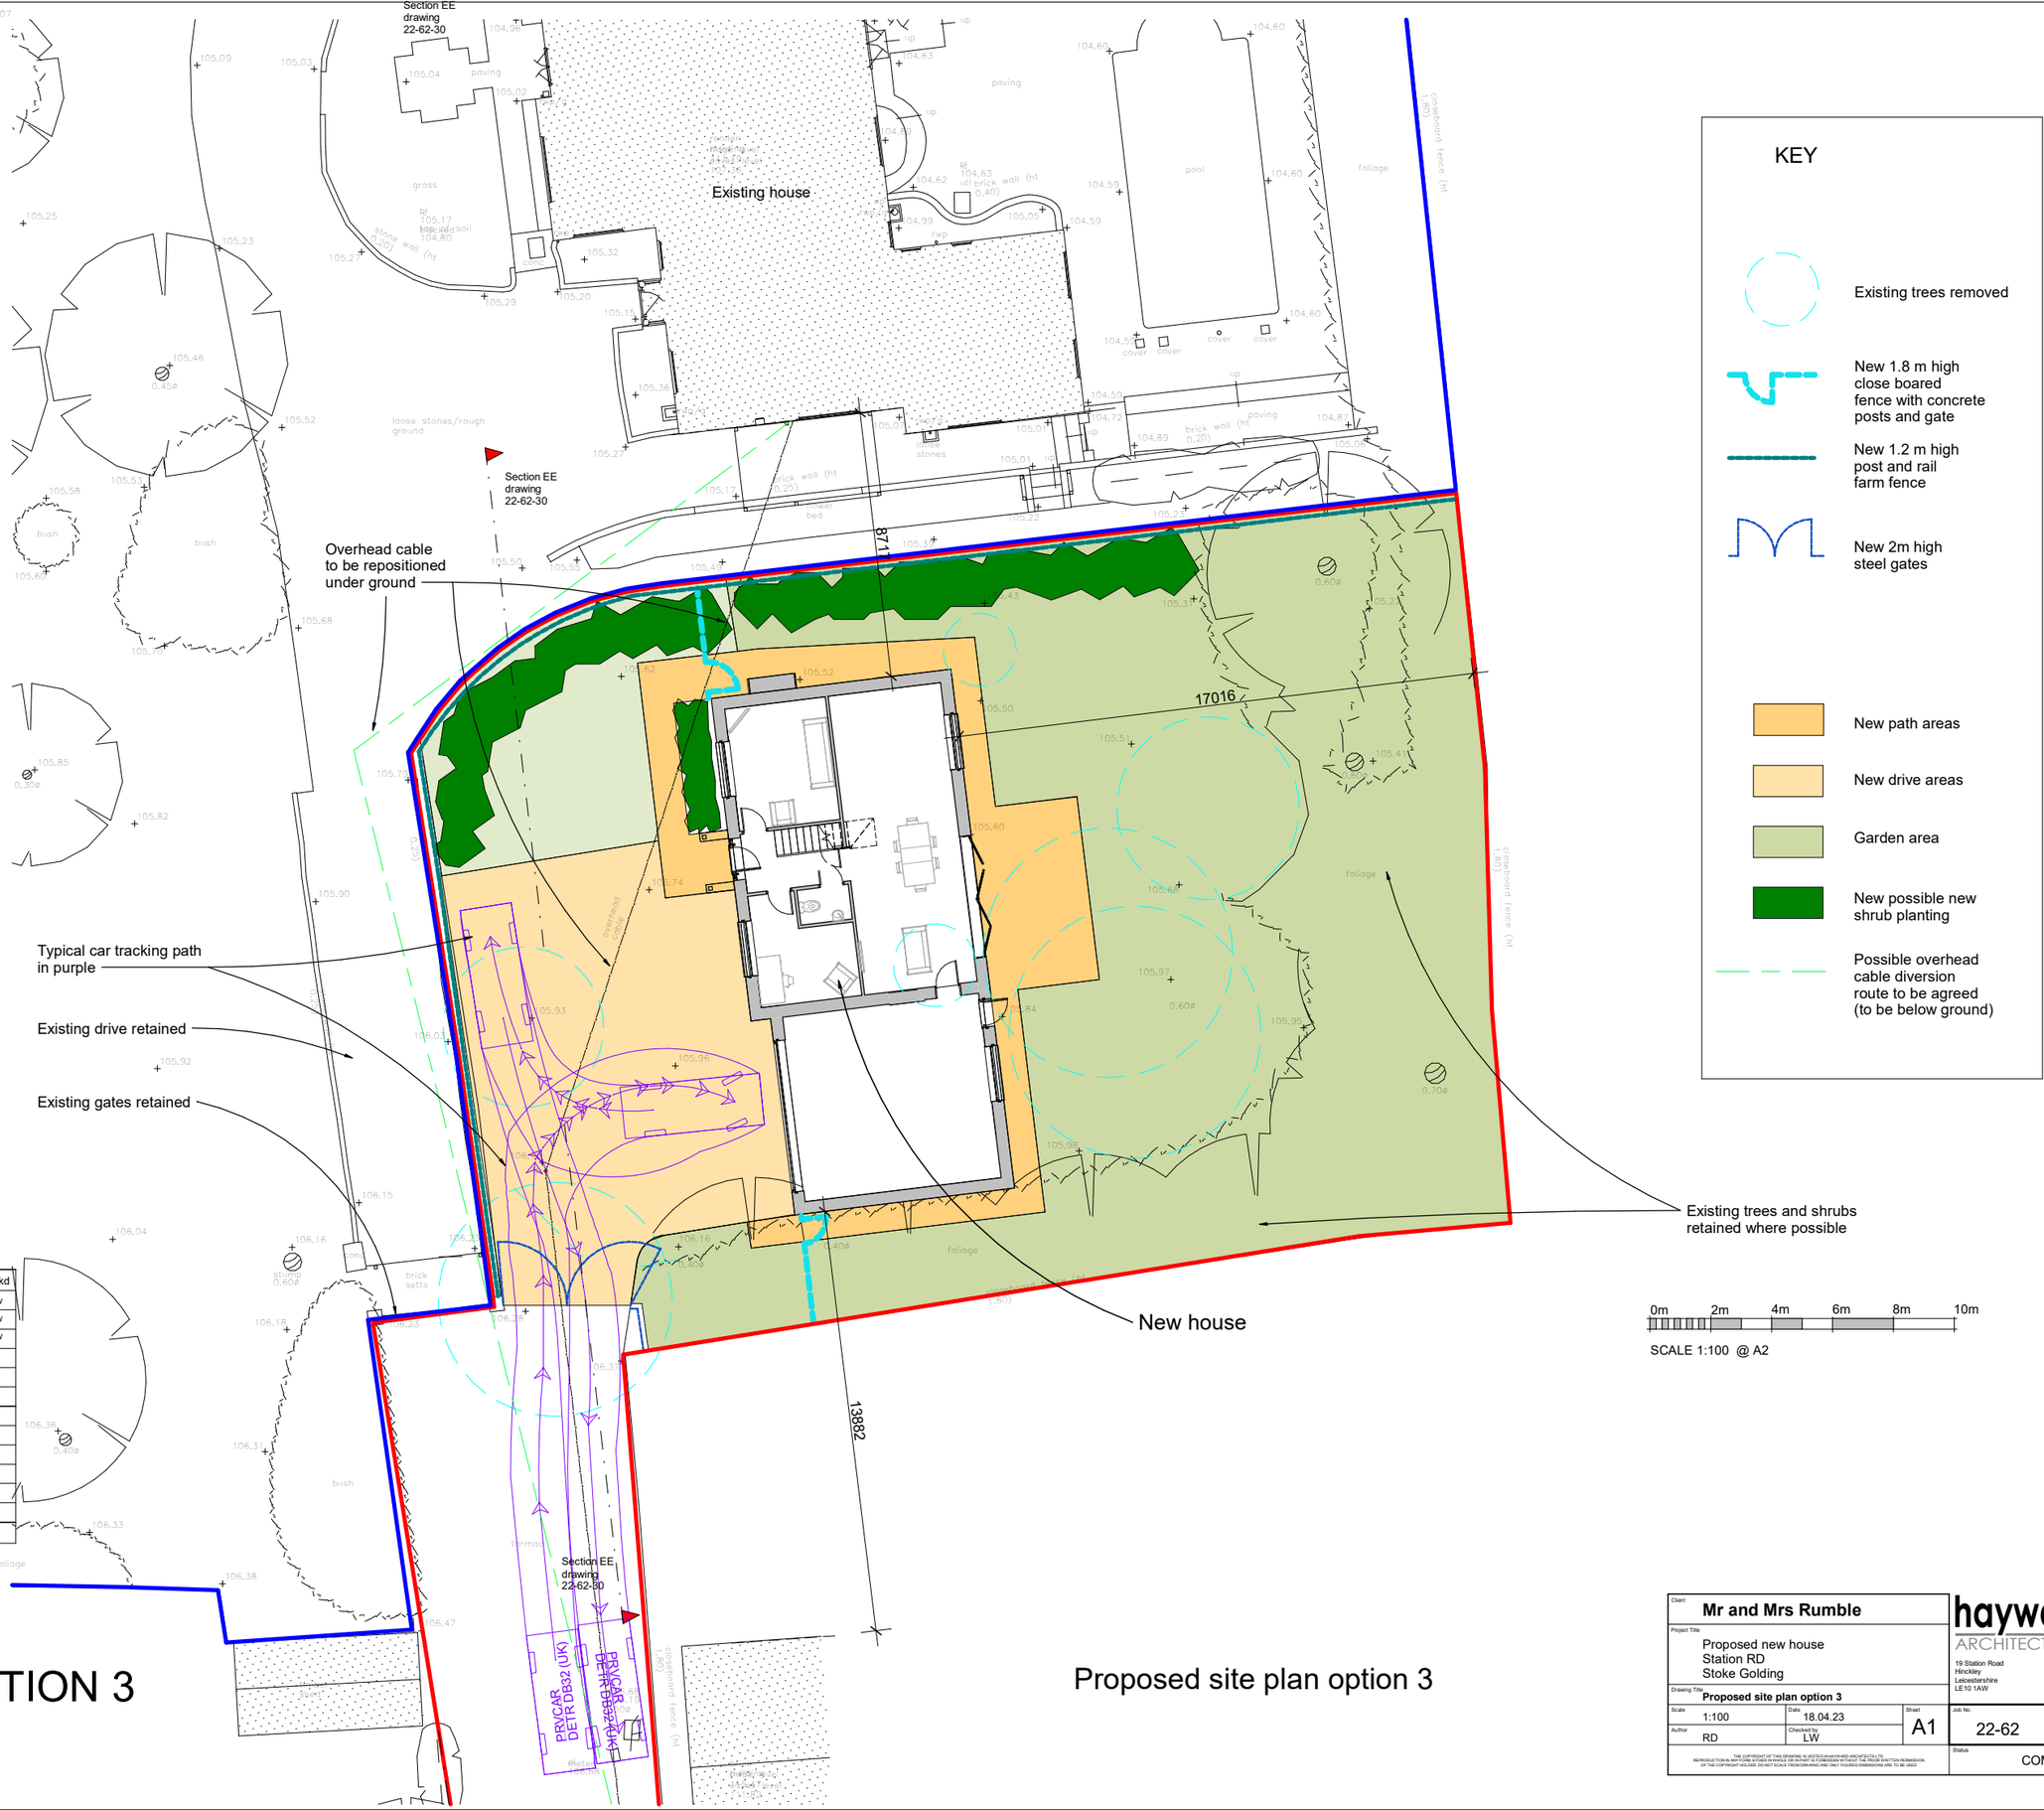


KEY

- Existing trees removed
- New 1.8 m high close boared fence with concrete posts and gate
- New 1.2 m high post and rail farm fence
- New 2m high steel gates
- New path areas
- New drive areas
- Garden area
- New possible new shrub planting
- Possible overhead cable diversion route to be agreed (to be below ground)

Rev.	Date	Description	By	Ckd
A	26.04.23	Alterations following client feedback	RD	LW
B	02.05.23	Section line added and extra tree removed	RD	LW
C	03.05.23	Garage rear wall moved	RD	LW

0m 2m 4m 6m 8m 10m

SCALE 1:100 @ A2

OPTION 3

Proposed site plan option 3

Client: **Mr and Mrs Rumble**

Project Title: Proposed new house, Station RD, Stoke Golding

Drawing Title: **Proposed site plan option 3**

Scale	Date	Sheet
1:100	18.04.23	A1

Author	Checked by
RD	LW

Job No.	Drawing No.
22-62	17C

Status: COMMENT

THE COPYRIGHT OF THIS DRAWING IS VESTED IN HAYWARD ARCHITECTS LTD.
REPRODUCTION IN ANY FORM, EITHER IN WHOLE OR IN PART IS FORBIDDEN WITHOUT THE PRIOR WRITTEN PERMISSION OF THE COPYRIGHT HOLDER. DO NOT SCALE FROM DRAWING AND ONLY FIGURED DIMENSIONS ARE TO BE USED

hayward ARCHITECTS LTD
19 Station Road
Hinckley
Leicestershire
LE10 1AW
Tel: 01455 635 665
Fax: 01455 618 971
www.hayward-architects.co.uk