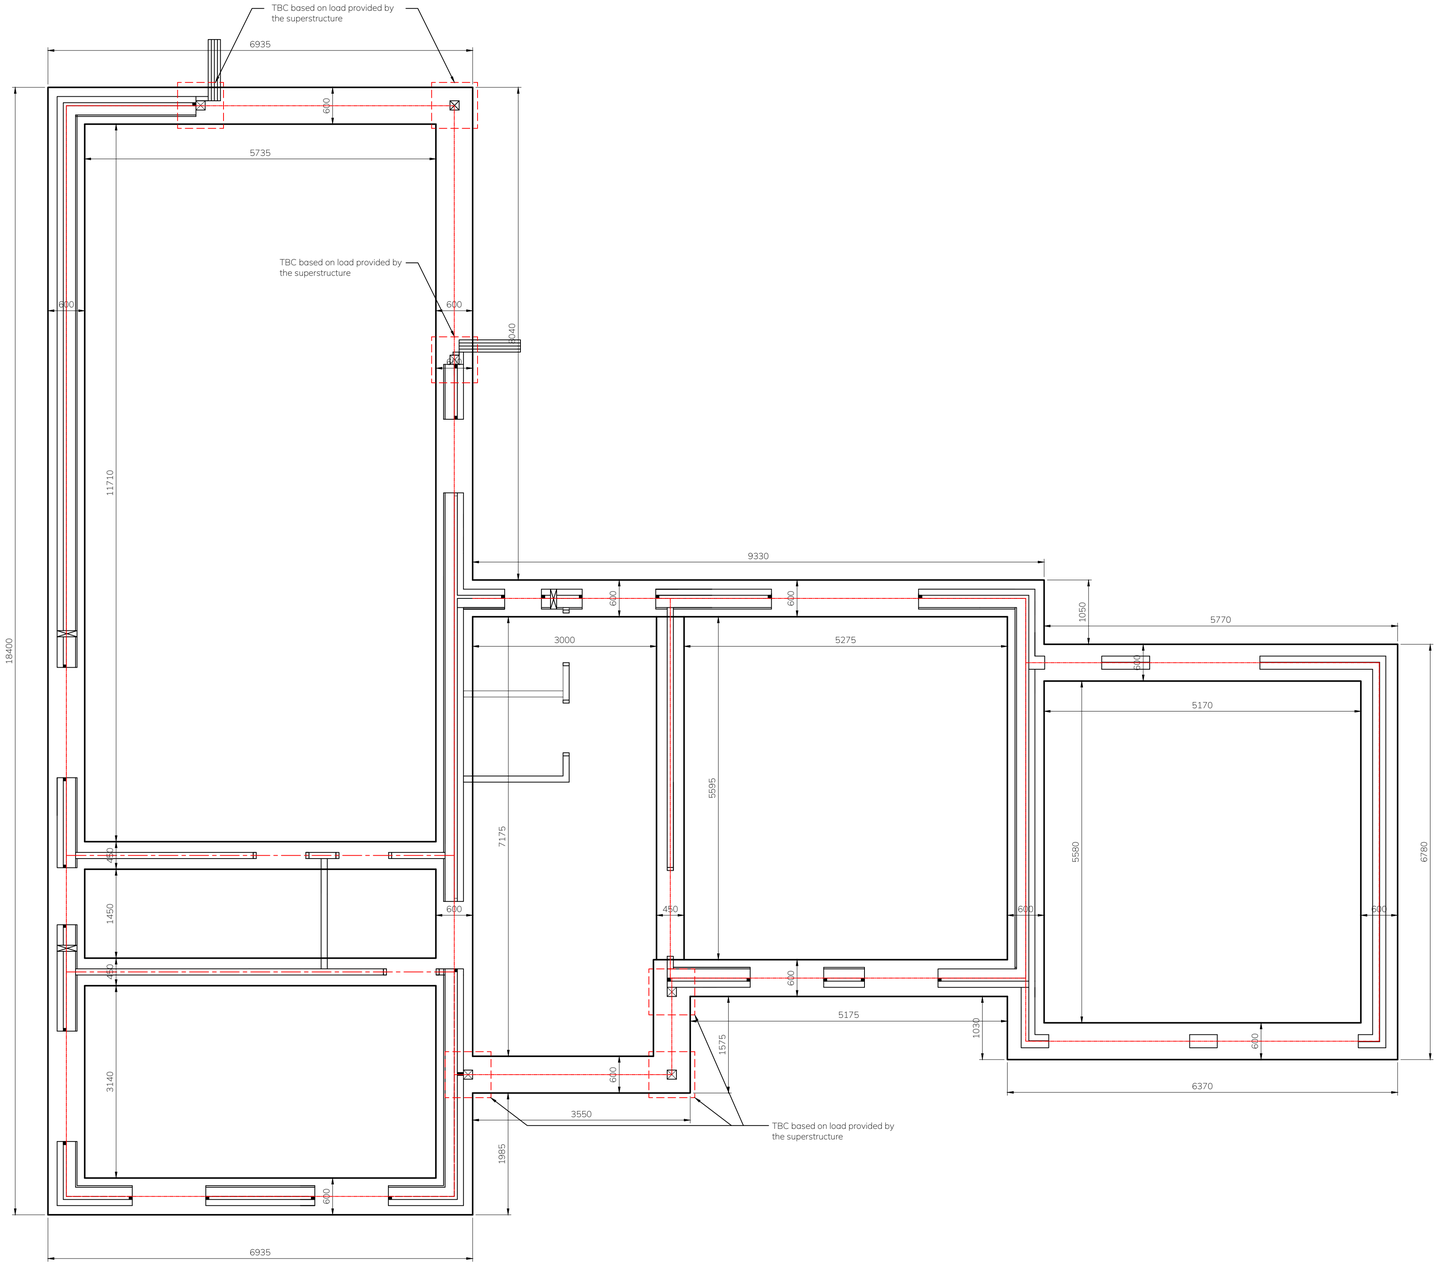

UNIT 5 - Proposed Foundation Plan
Scale 1:50

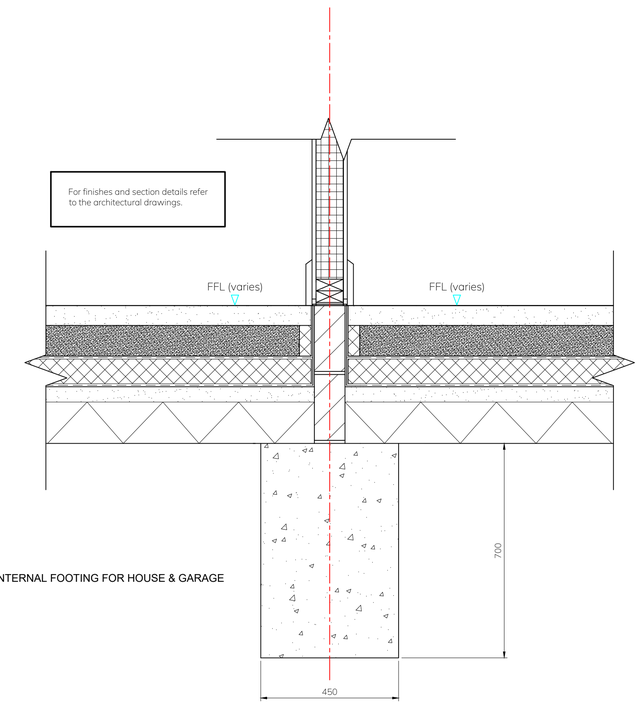

TYPICAL SECTION THRO' INTERNAL FOOTING FOR HOUSE & GARAGE
Scale 1:10

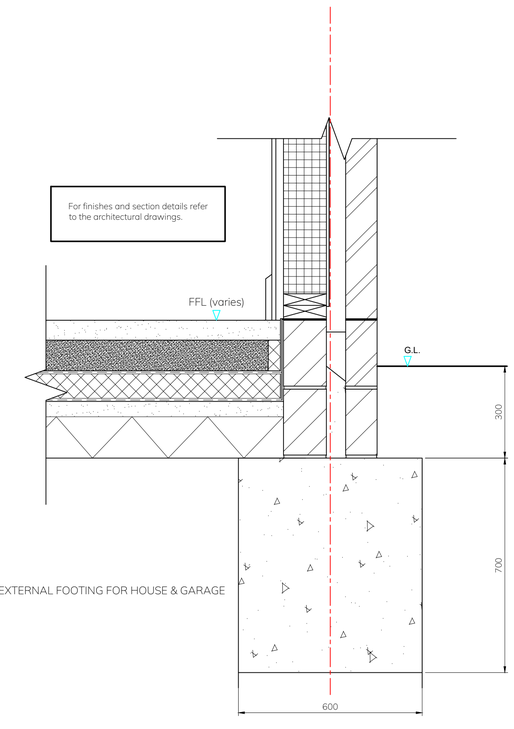

TYPICAL SECTION THRO' EXTERNAL FOOTING FOR HOUSE & GARAGE
Scale 1:10

This drawing contains confidential information of ASP Consulting (Midlands) Ltd. ("The Company") and the copyright, design right and all other intellectual property rights in the drawing belong to The Company or to a third party from whom The Company has obtained a licence to use the drawing. The drawing is lent to the recipient on the understanding that it will not be reproduced in any part thereof and is the property of The Company and must be returned to The Company on demand. The drawing must not be used for any purpose other than that for which it was supplied by The Company and no information contained in it may be disclosed to any person without the prior written consent of The Company.

The creation is notified that CDM regulations may apply to the contract, and that appropriate Health & Safety Risk Assessments and Method Statements will be needed to comply with the Regulations where applicable. It is the Client's responsibility to determine and appoint (in appropriately qualified Planning Supervisor in writing) to undertake the Planning Supervisor responsibility to ensure that appropriately experienced Contractors are appointed to carry out tasks as required under the Regulations.

Further guidance on CDM Regulations can be obtained from the Health & Safety Executives website: www.hse.gov.uk/pubns/priced/l54.pdf

General Notes

Do not scale dimensions off this drawing.
All dimensions to be in millimeters unless otherwise stated.
Any discrepancy between dimensions on this drawing are to be referred to the Engineer immediately.
Contractor to check dimensions on site, prior to commencement.
This drawing must be reading in conjunction with all ASP and Architectural drawings.
Concrete to foundations to be Grade C20.
All external walls to be central on foundations.
All internal walls to be central on foundations unless shown otherwise.
Refer to the architect's drawings for exact location of walls.
Superstructure designer to review and confirm load bearing walls.

ASP

Bullfurlong Lane
UNIT 5 Proposed Foundation Plan

Client:	Resolute Retail Solutions
Drawn by: Ahmed Rafeeq	Reviewed by: Solomon Pandian
Drawn at: A1	Status: Preliminary
Date: 08/08/2024	Drawing no: 7920-05-0305 Rev: C

Rev:	By:	Date:	Description:
A	A.R	15/09/24	Layout & Details
B	A.R	19/08/24	Layout & Details
C	A.R	12/12/24	Layout changed based on the new layout received from the client

Contact us:

Point One,
Tournament Way,
Ashby-de-la-Zouch,
LE65 1SA
United Kingdom.

+44 (0) 1530 561230
info@aspconsulting.co.uk

aspconsulting.co.uk

a **design &** **engineering** consultancy