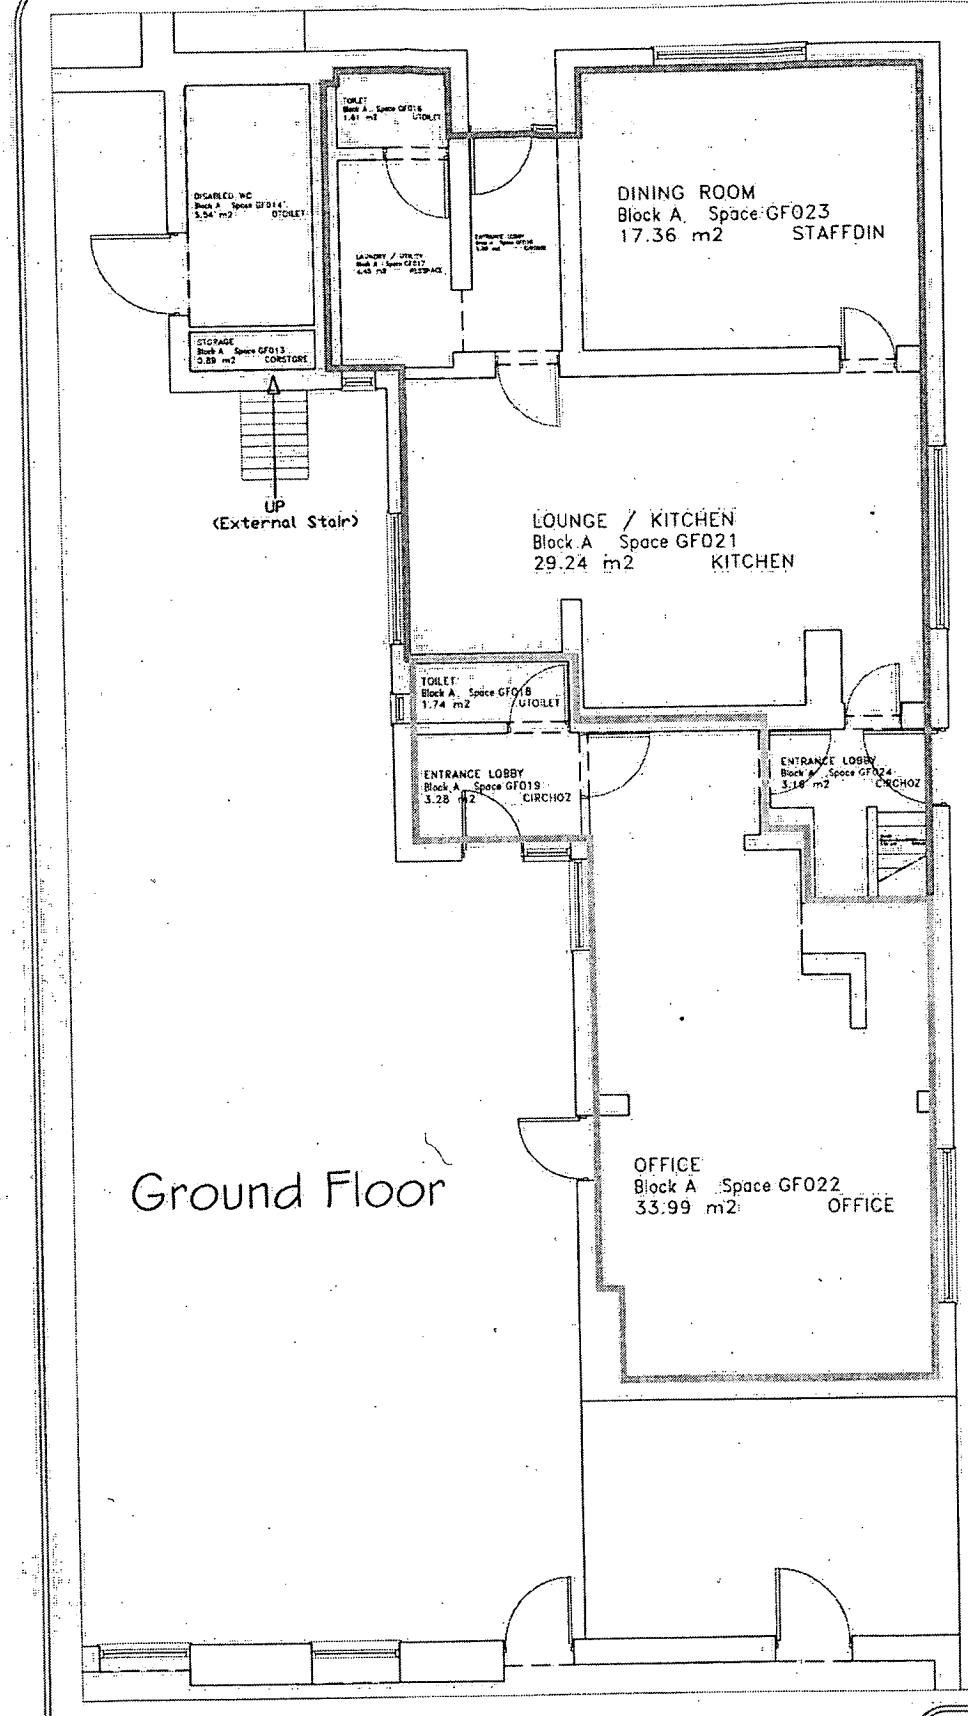

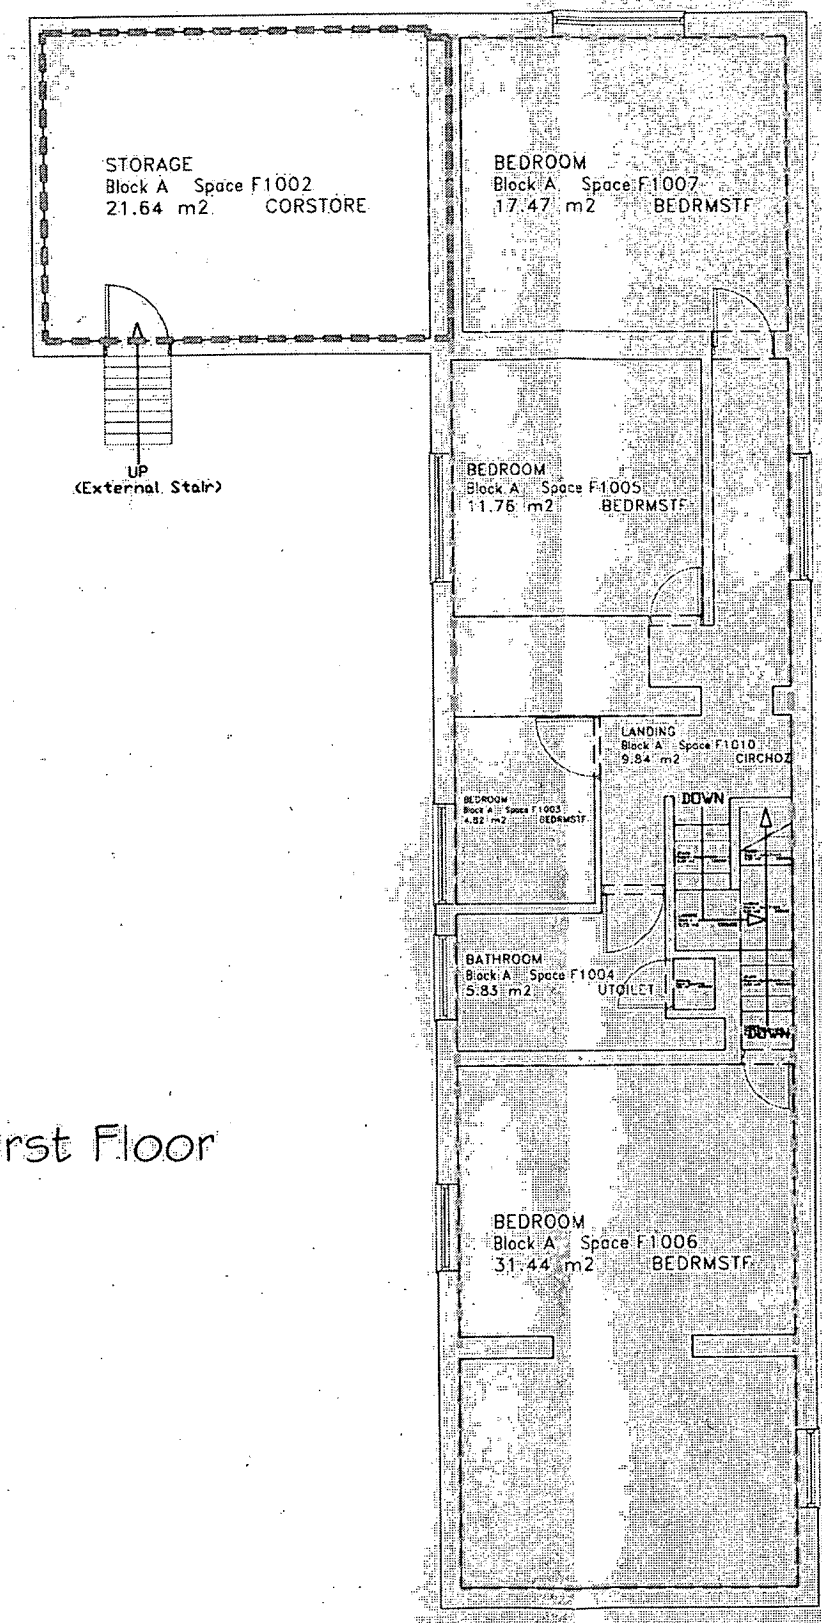

DEVELOPMENT SERVICES
- 1 DEC 2008
RECEIVED

Leicestershire County Council

Bosworth Battlefield Heritage Centre

Office/House Improvements
As existing

scale	drawn	checked	
1:100	A J Rorison		
job no.	date	drawing no.	rev.
	8/8/08	Feasibility	

COUNTY HALL • GLENFIELD • LEICESTER • LE3 8TE
Community Services Dept • Tel(0116) 2656917 • Fax 2656962