

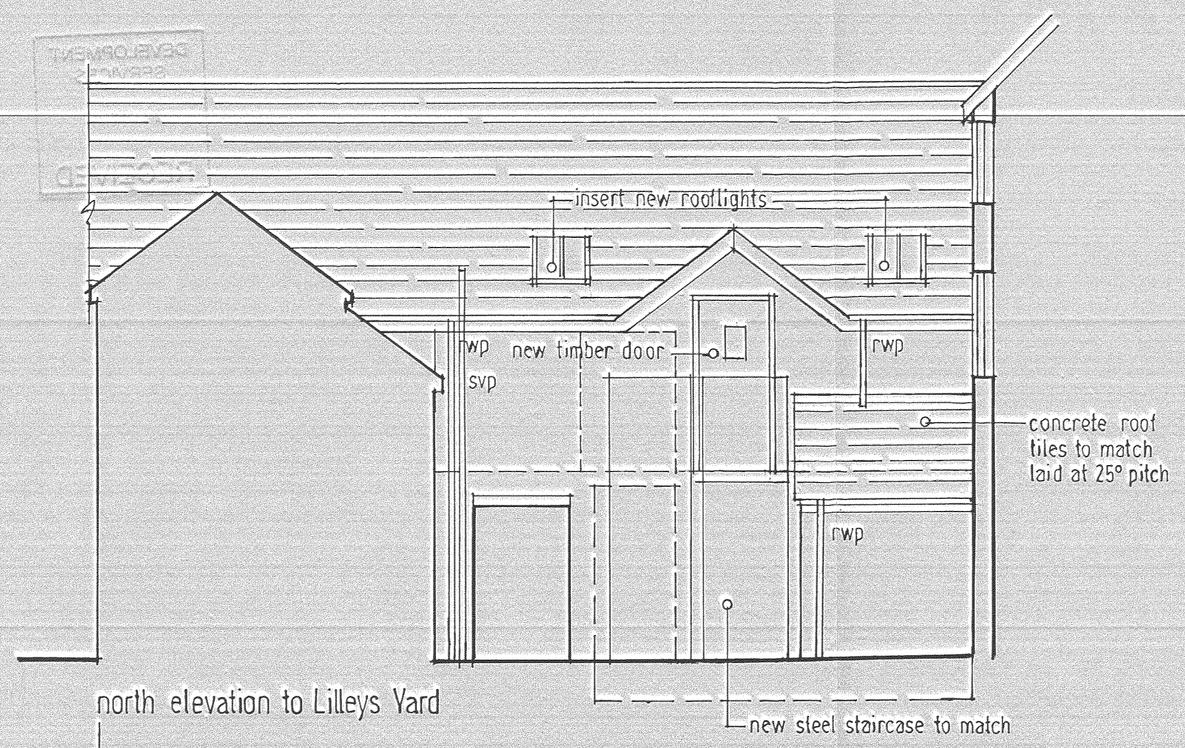



north elevation to Lilleys Yard

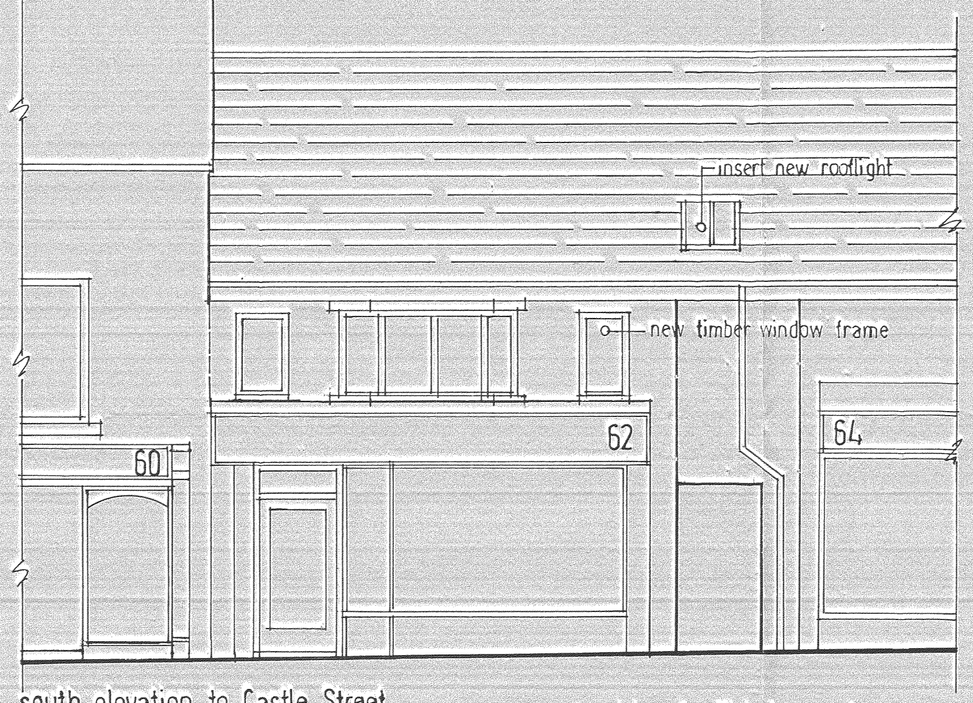


south elevation to Castle Street

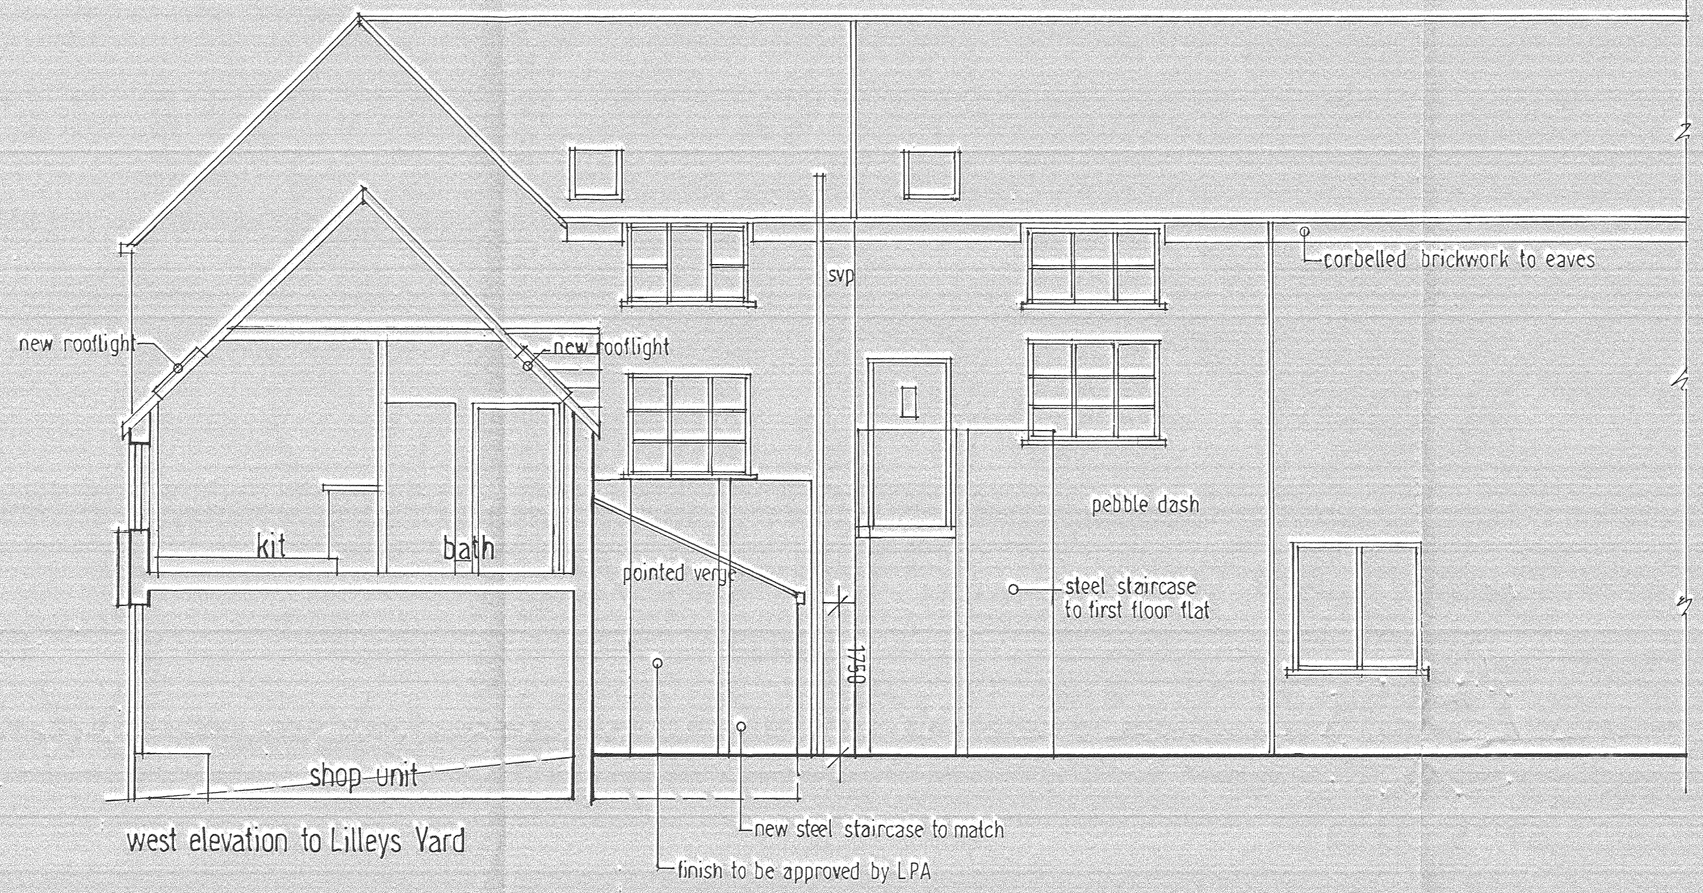

west elevation to Lilleys Yard

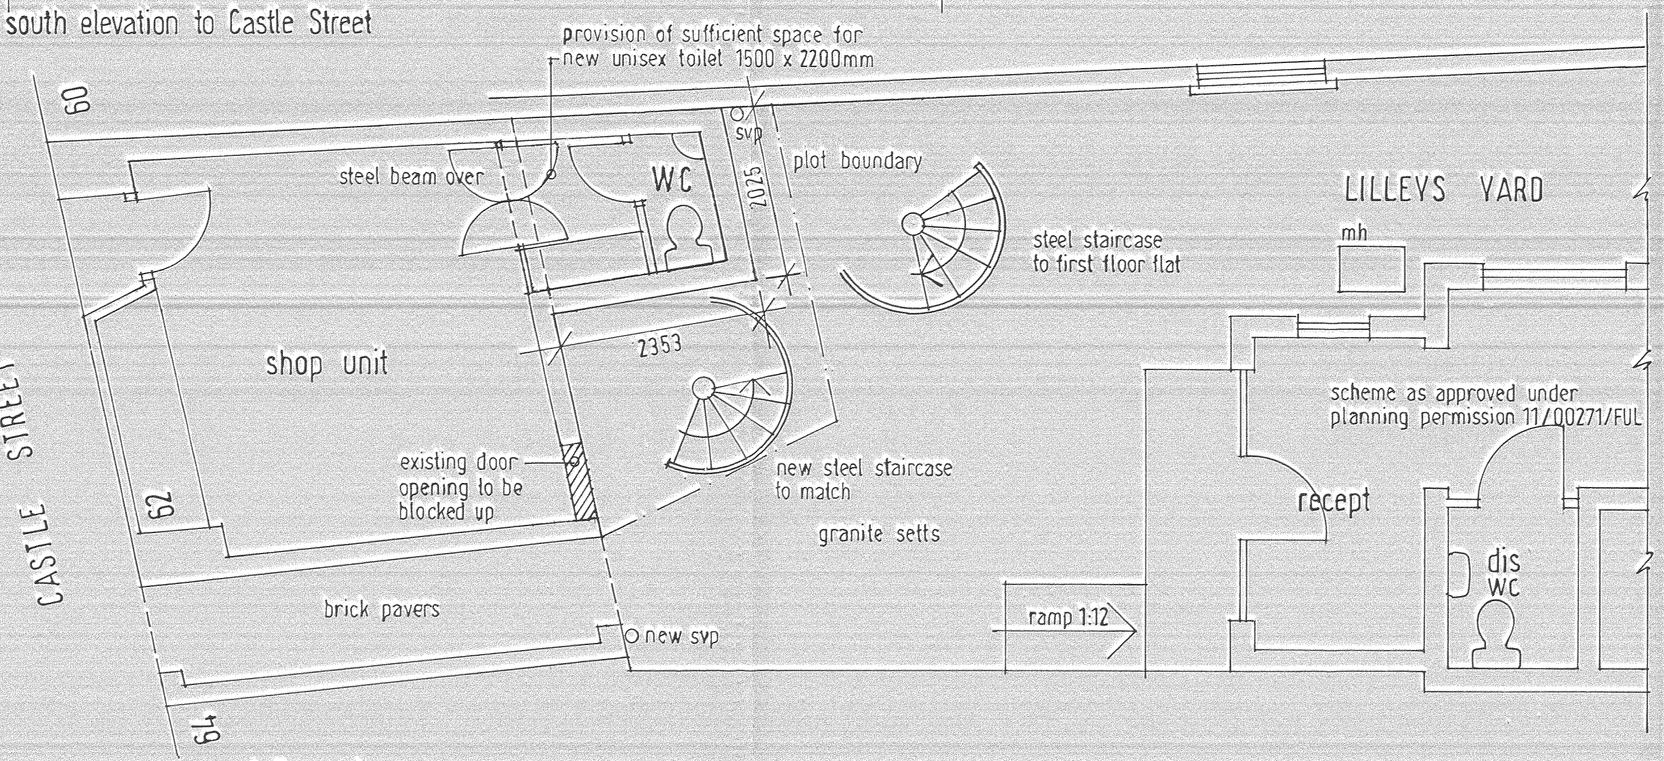

ground floor plan

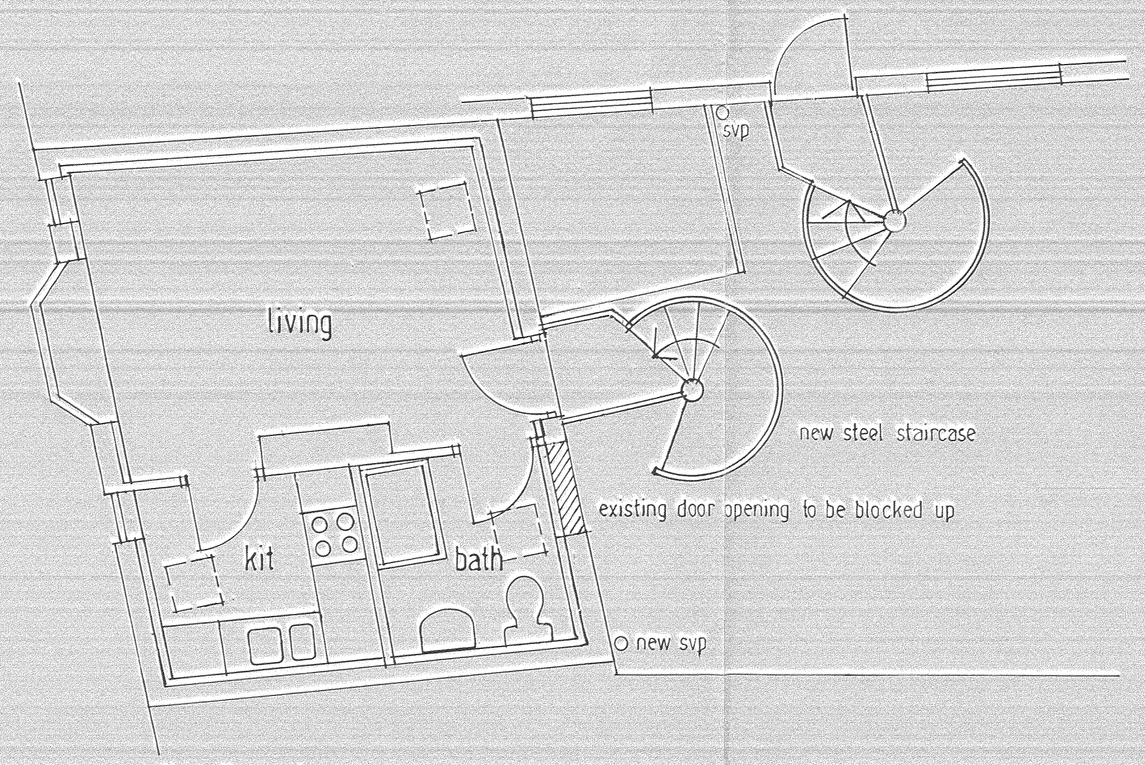

first floor plan

0 1 2 3 4 5 10

scale bar in metres at 1:50 scale

NOTES

REVISIONS

A	Minor amendments & dims	13 9 11
B	Pitch of new roof reduced	22 9 11

EXTENSION & ALTERATIONS TO 62 CASTLE STREET HINCKLEY FOR MR A HUNT

AS PROPOSED

1:50 at A1 1 9 11

db
David F Barnes Dip Arch RIBA
14 Pyeharps Road Burbage LE10 2JE
Telephone 01455 633410

B11/15/P01B