


Existing landscaping - Plan elevation

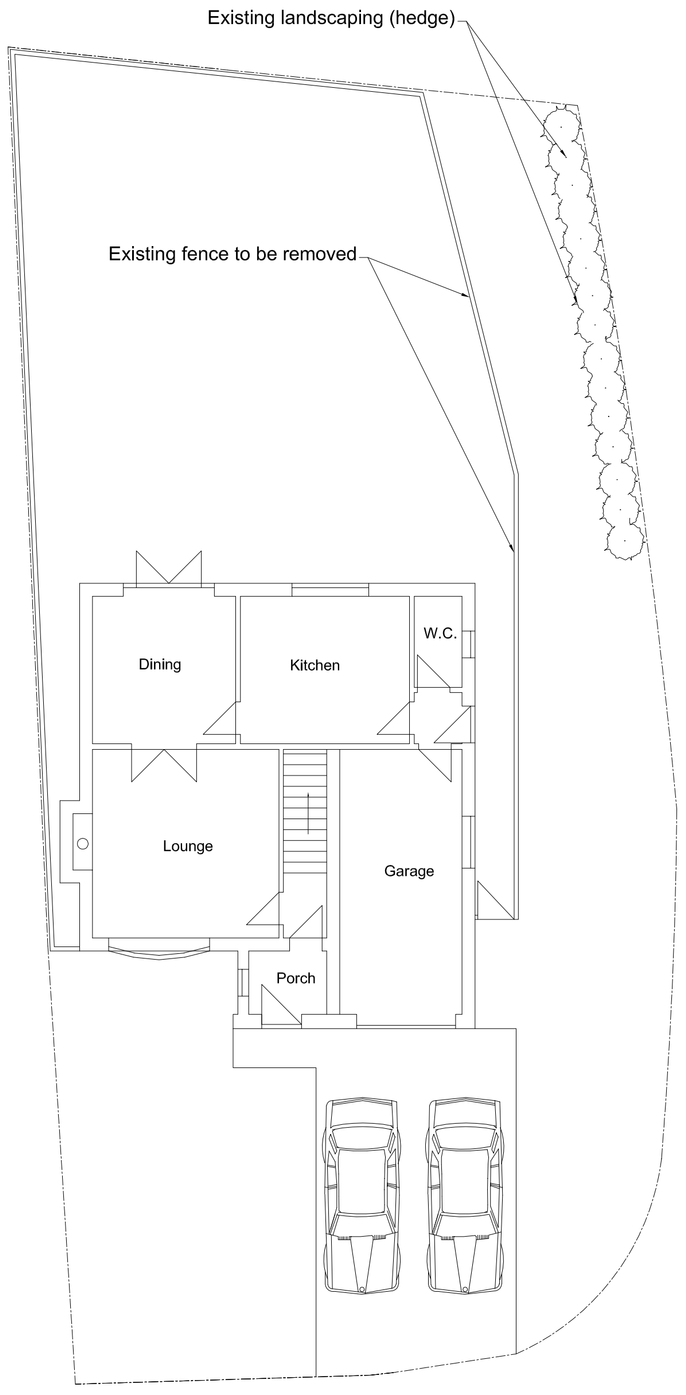

Proposed landscaping - Plan elevation

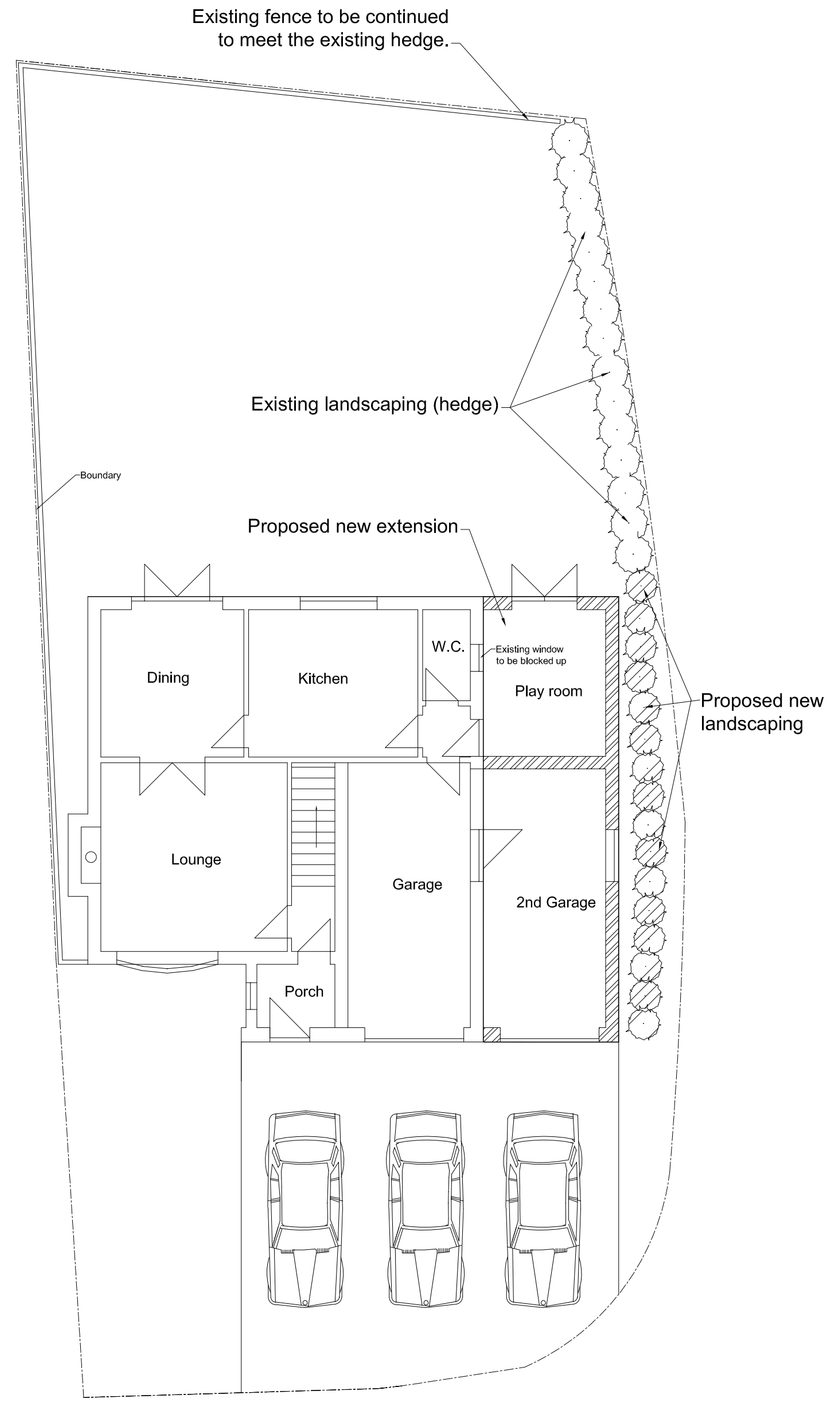

Proposed new landscaping - Side elevation

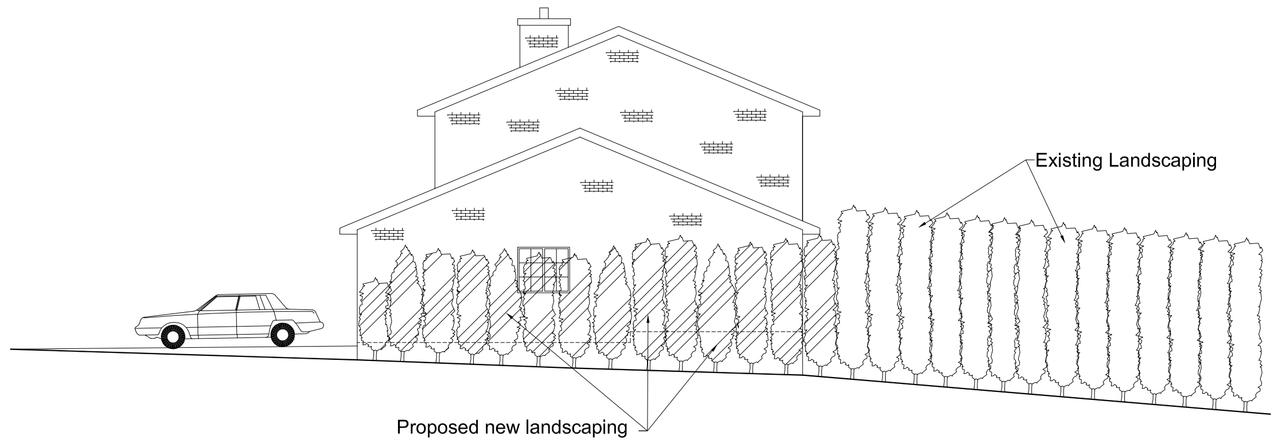

DRAWING No. P/274/6			REV No.	DETAILS: / DATE:
REVISION:	JOB No.	SCALE: 1:100 (A1)		
TITLE: Existing and proposed landscaping details for: 7 Sycamore Drive, Gorby. LE6 0EW				
DRAWN BY: N Henton	DATE: 12/05/11	AUTHORISED BY:		