Existing landscaping - Plan elevation

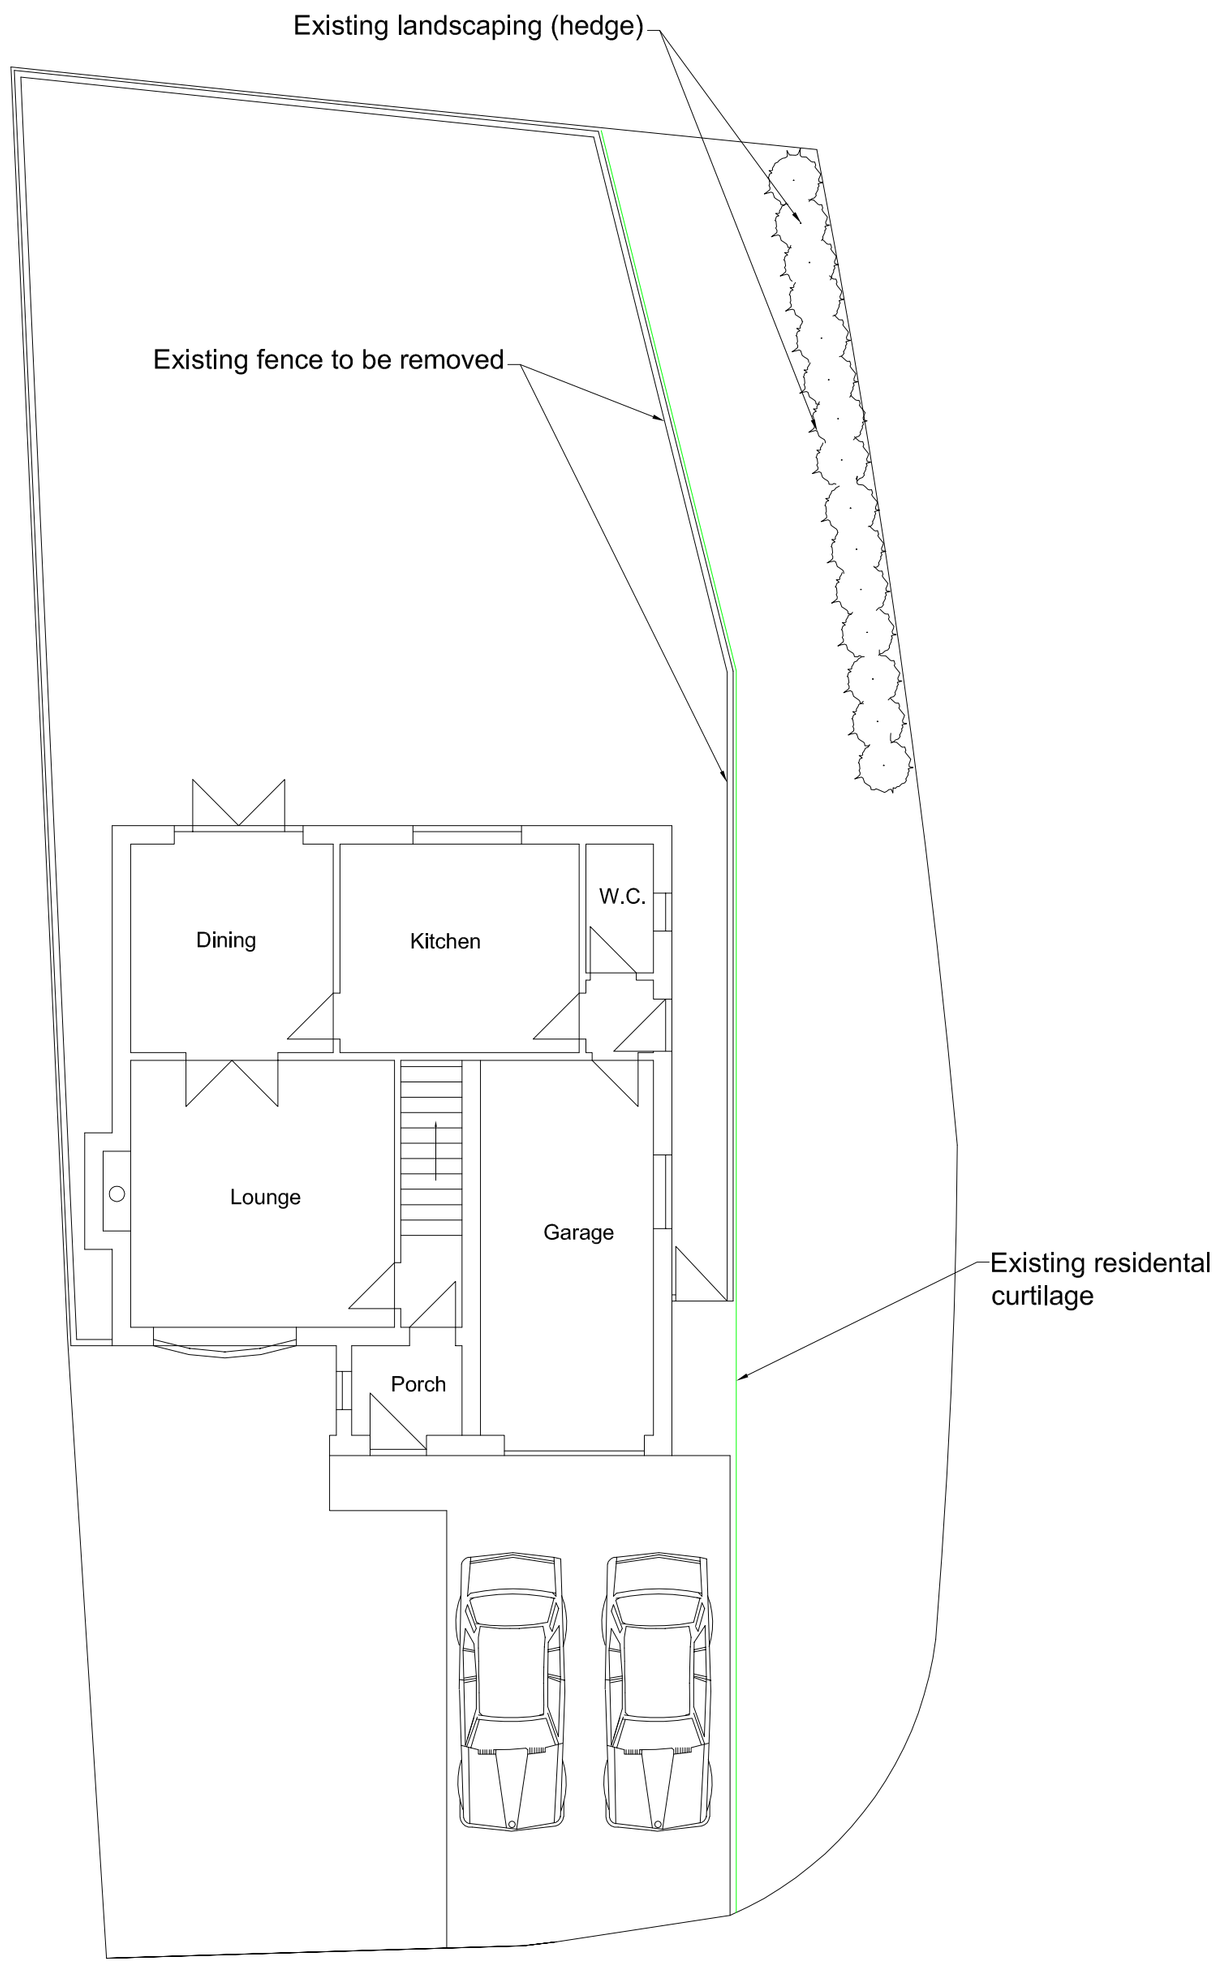

Proposed landscaping - Plan elevation

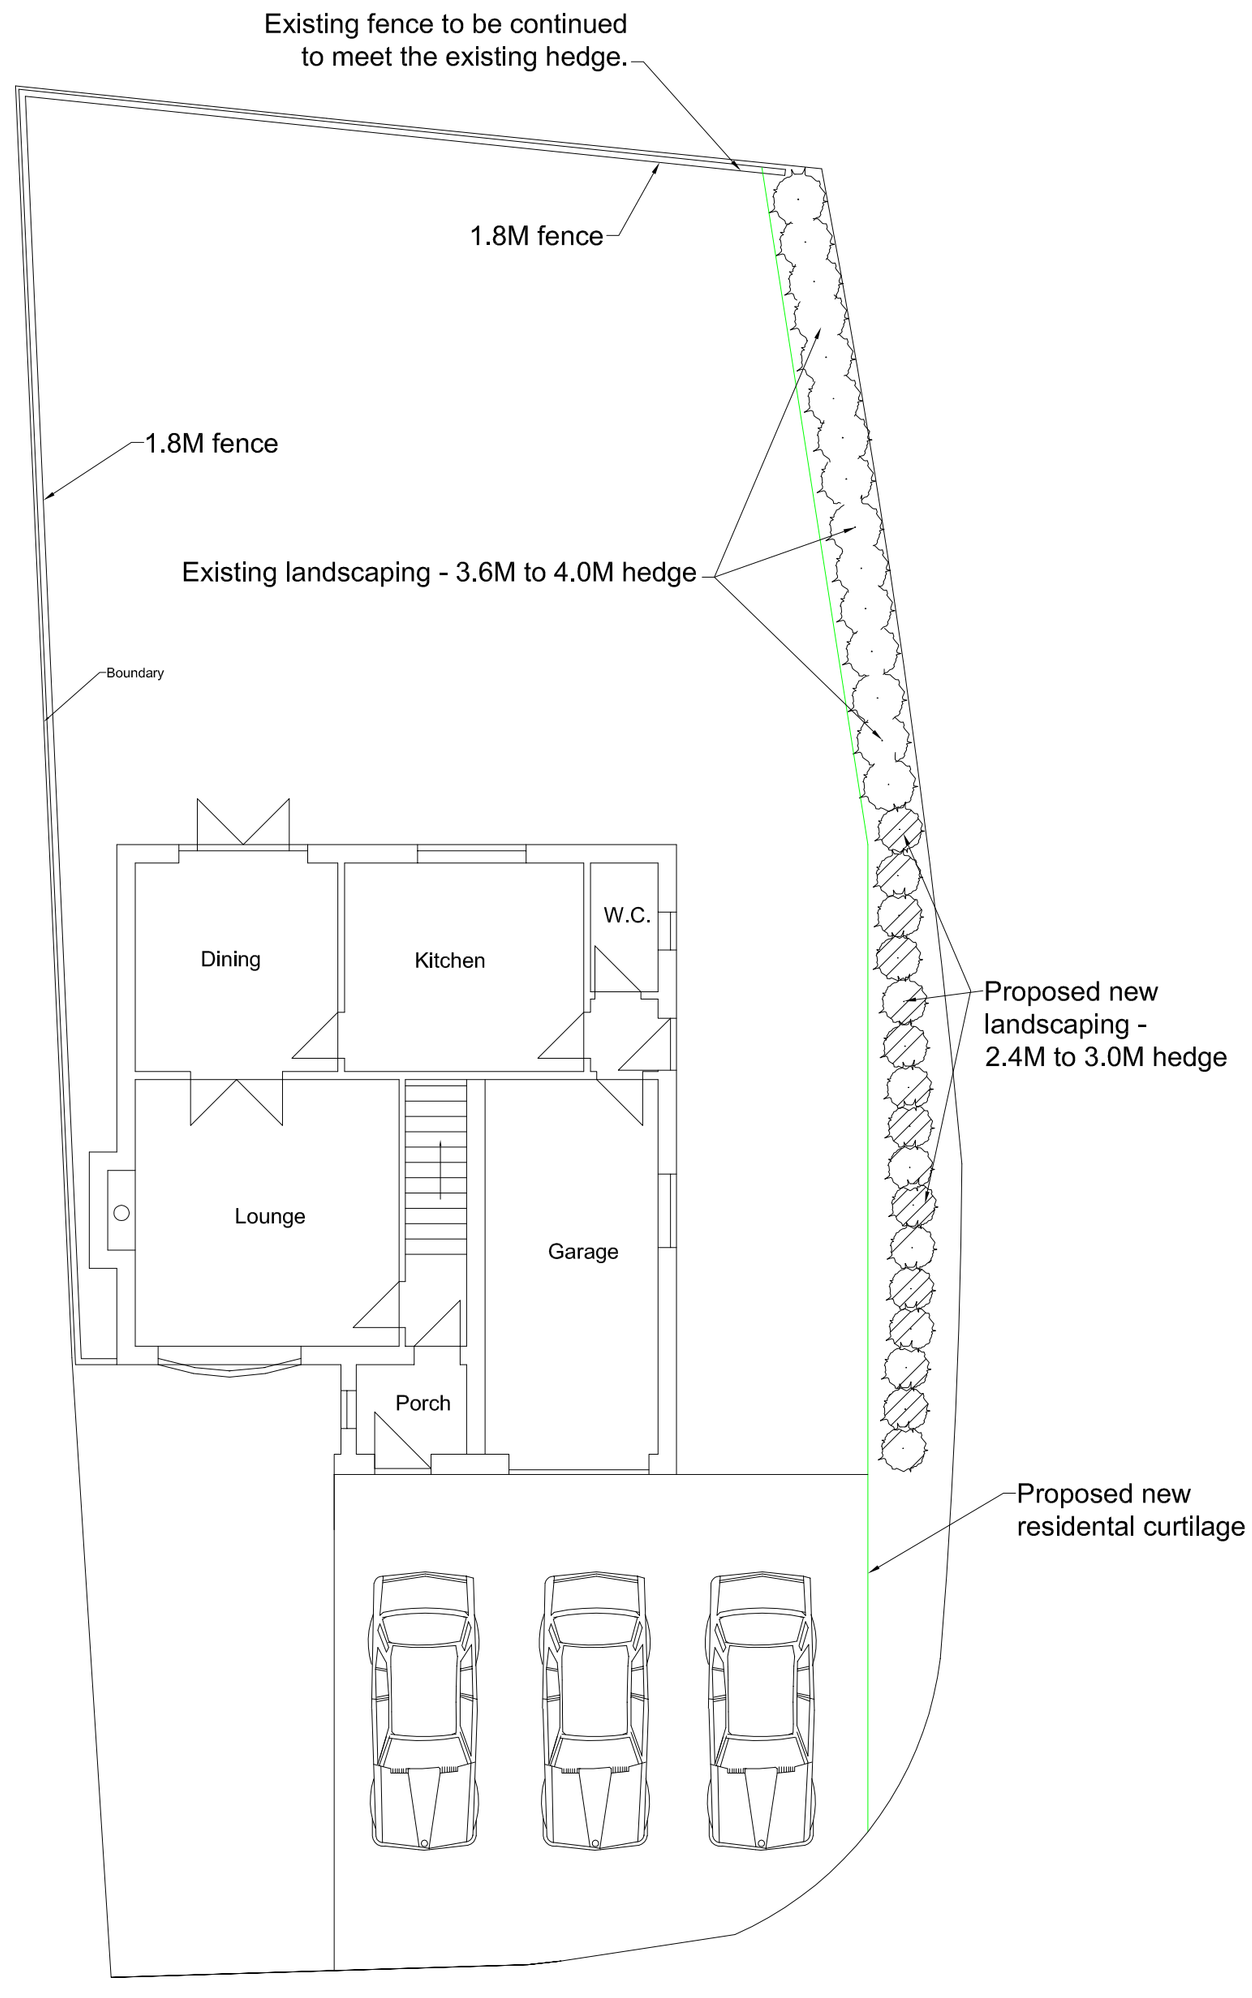

DRAWING No. P/275/2			REV No.	DETAILS:	DATE:
REVISION:	JOB No.	SCALE 1:100 (A2)			
TITLE: Existing and proposed landscaping details for: 7 Sycamore Drive, Gorby. LE6 0EW					
DRAWN BY: N Henton	DATE: 12/05/11	AUTHORISED BY:			