

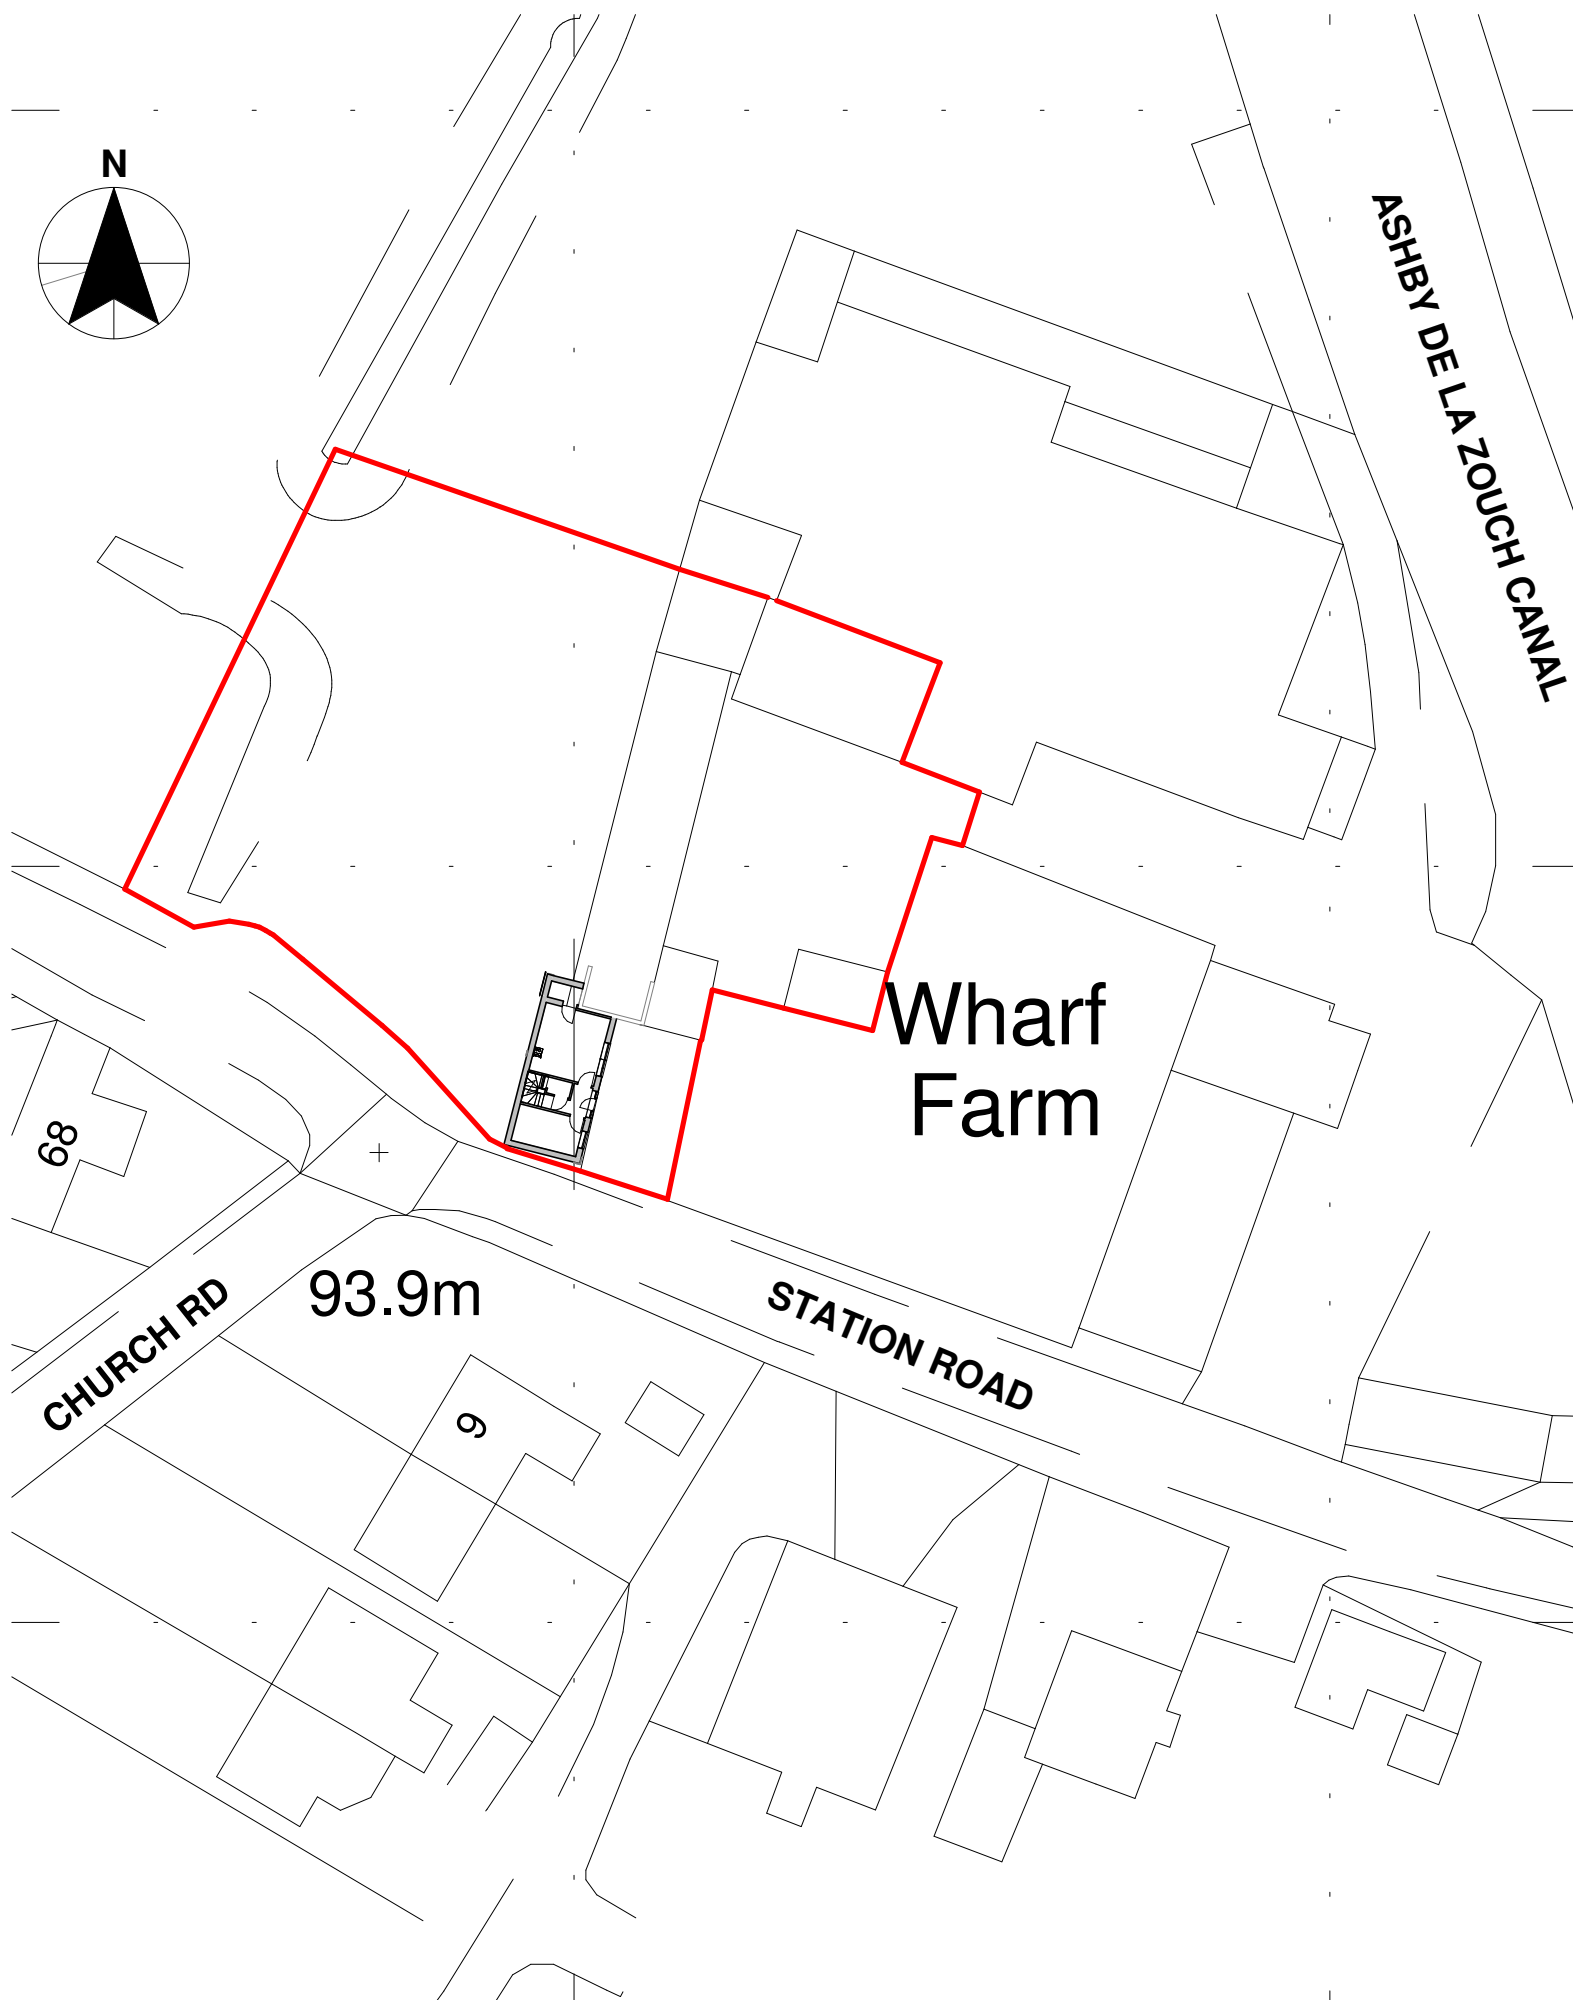


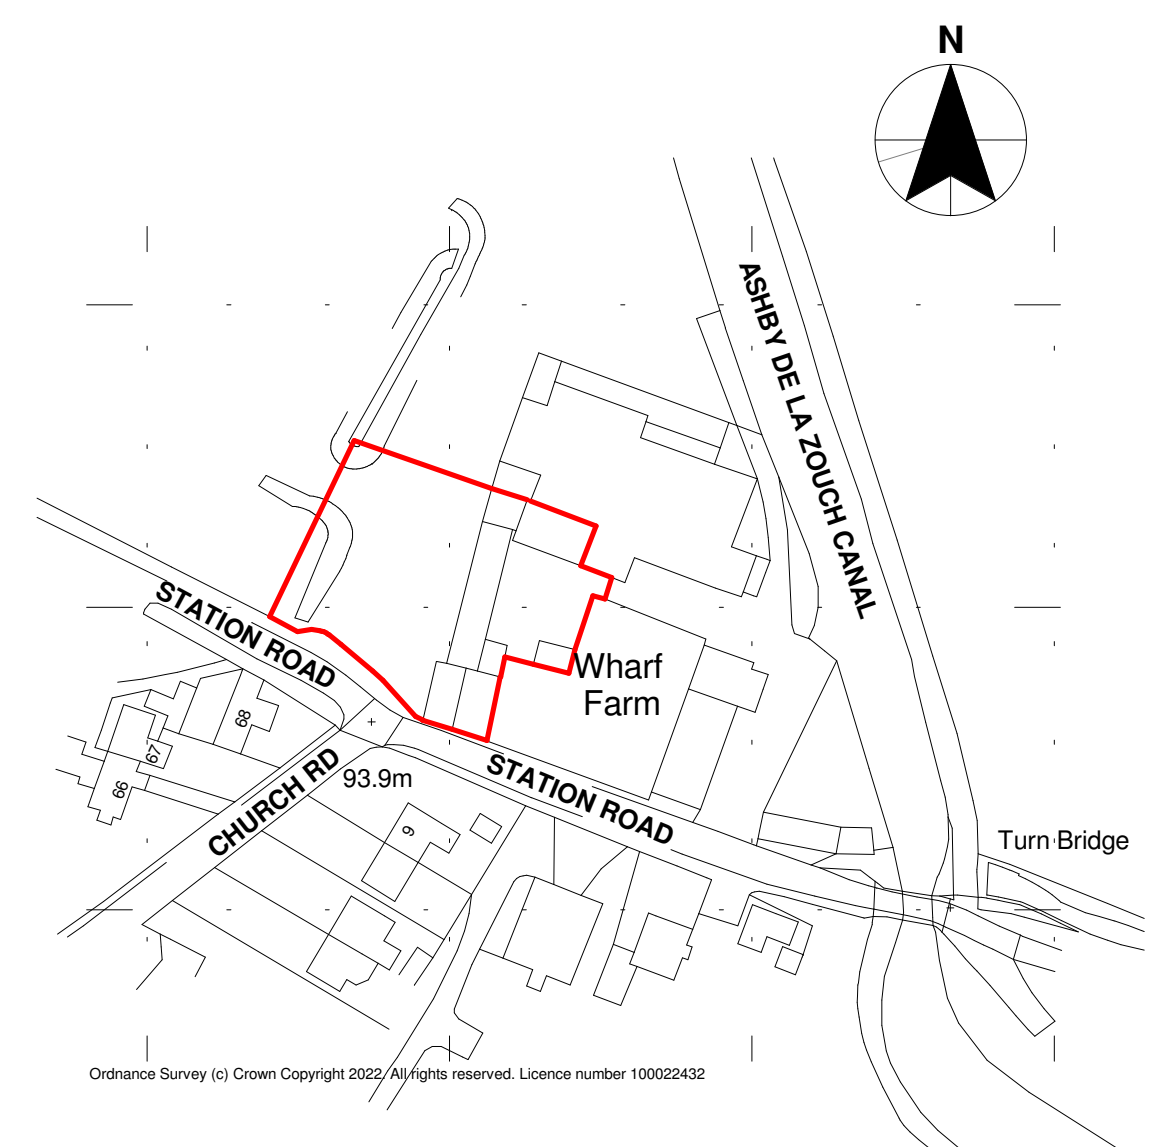


ey (c) Crown Copyright 2022. All rights reserved. Licence number 100022432

Block Plan

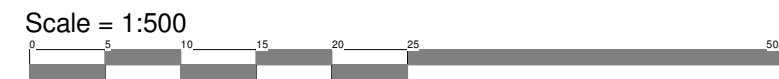

Ordnance Survey (c) Crown Copyright 2022/ All rights reserved. Licence number 100022432

Location Plan

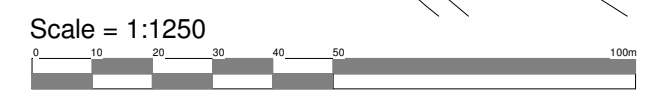

Client Naylor				hayward ARCHITECTS LTD 	
Project Proposed Rebuild, Wharf Farm, Shackerstone	Scales 1:500 & 1:1250	Sheet A3	22/02		
	Date 04/2022				
Drawing Block and Location Plans	Author SS	Checked by LJW	Drawing No. 07B		
			19 Station Road Hinckley Leicestershire LE10 1AW Tel: 01455 635 665 Fax: 01455 618 971 www.hayward-architects.co.uk		
THE COPYRIGHT OF THIS DRAWING IS VESTED IN HAYWARD ARCHITECTS LTD. REPRODUCTION IN ANY FORM, EITHER IN WHOLE OR IN PART IS FORBIDDEN WITHOUT THE PRIOR WRITTEN PERMISSION OF THE COPYRIGHT HOLDER. DO NOT SCALE FROM DRAWING AND ONLY FIGURED DIMENSIONS ARE TO BE USED					
			Drawing Status Planning Stage		