notes


This drawing is the copyright of the Architects and may not be reproduced or used except by written permission.

Dimensions must not be scaled from this drawing. The Contractor is to check and verify all building and site dimensions before work is put in hand.


The Contractor is to check and verify with all the Statutory Authorities and the Employer the location and condition of any under ground or overhead services or confirm that none exists prior to work commencing on site.


The Contractor shall comply with enactments regulations and working rules relating to safety health and welfare of work people.

Rev B: 13.08.09: Ridge line to garage reduced in height
Porches omitted
one rear roof light omitted
one additional rooflight to front elevation
existing air vents retained

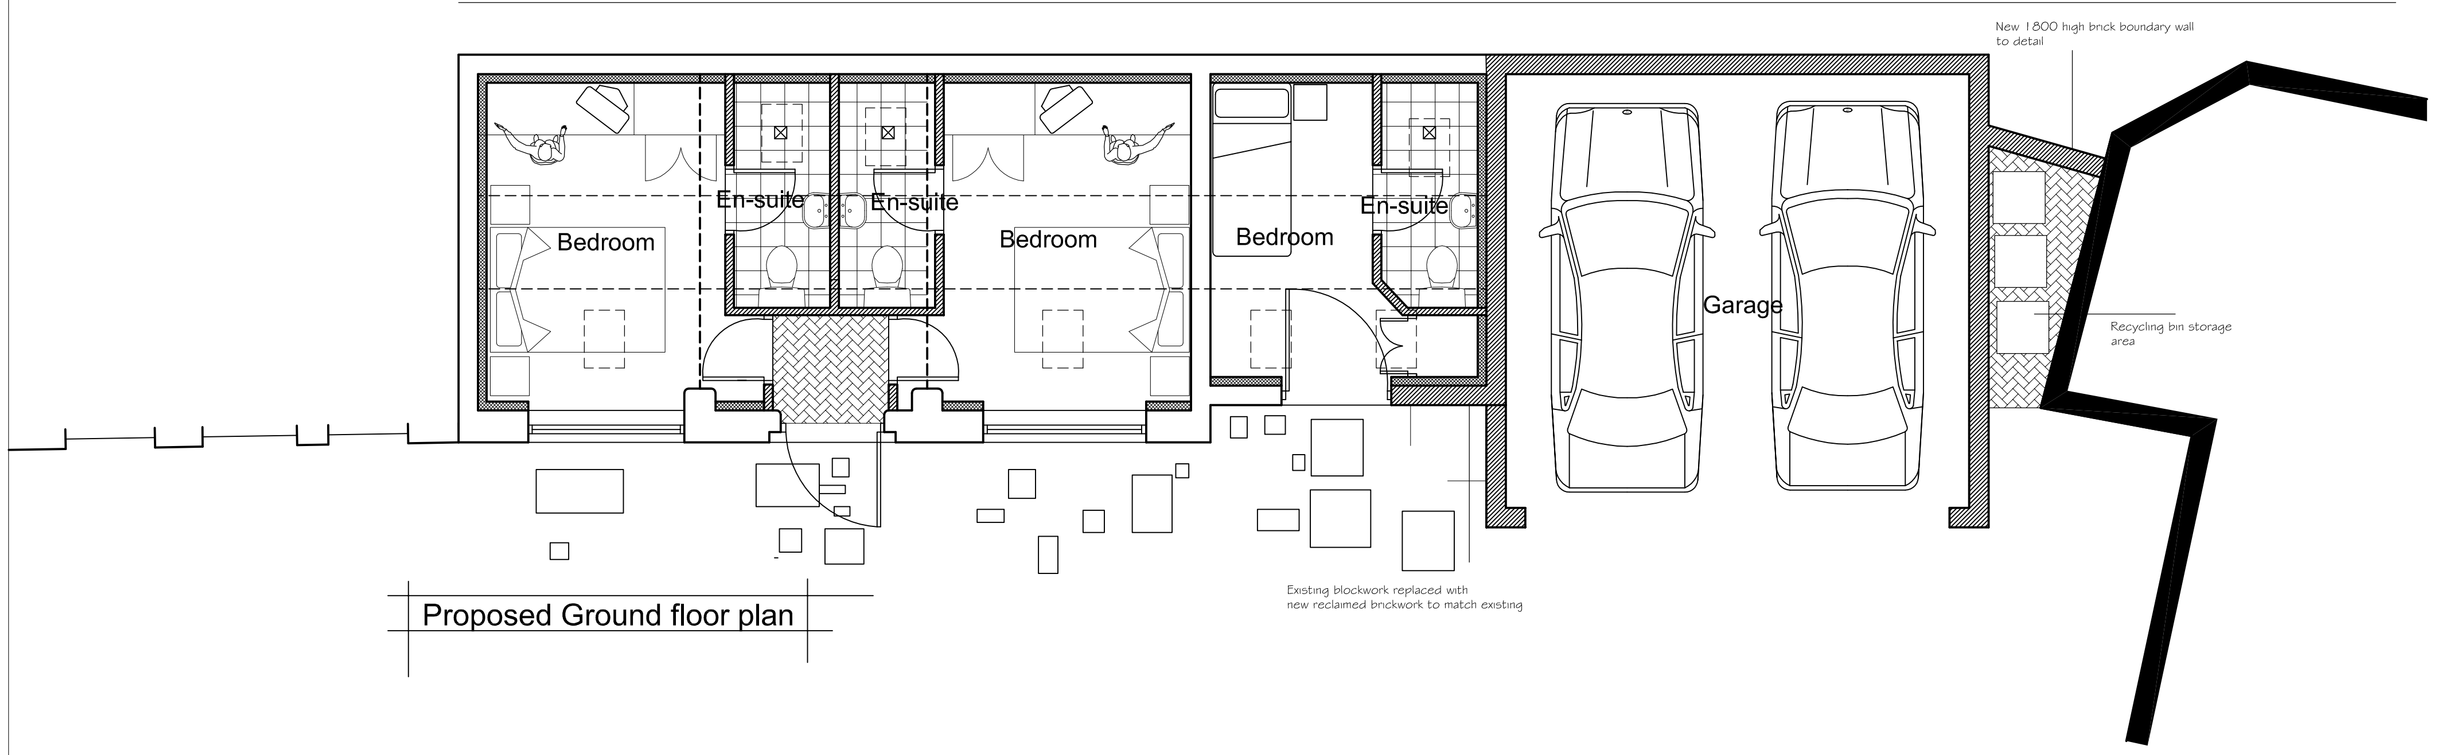


Proposed Ground floor plan

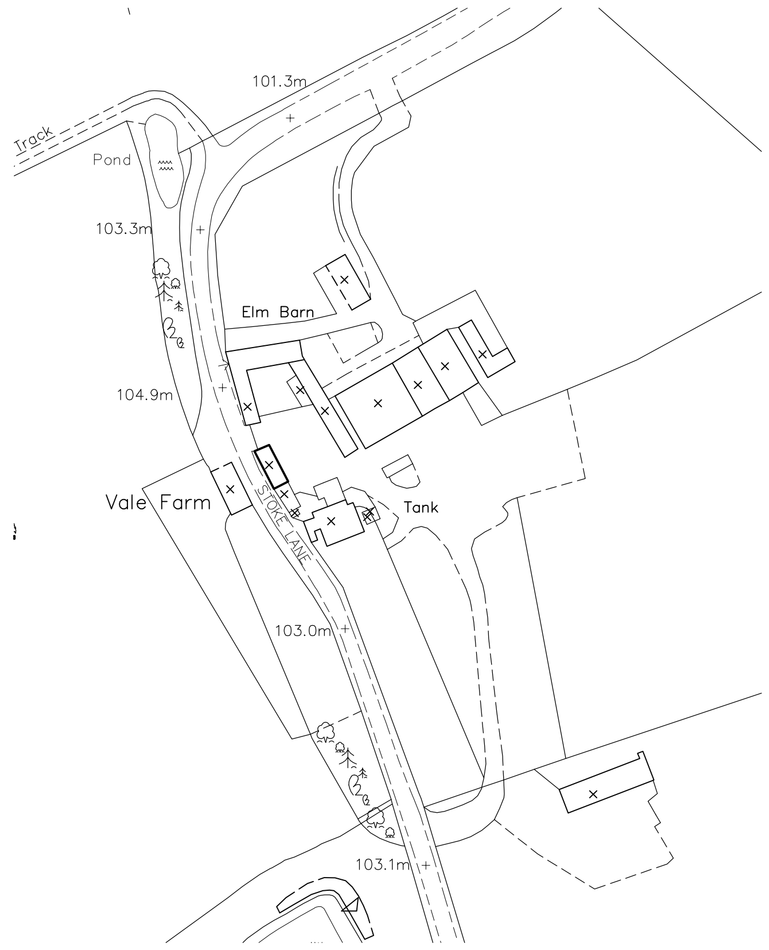


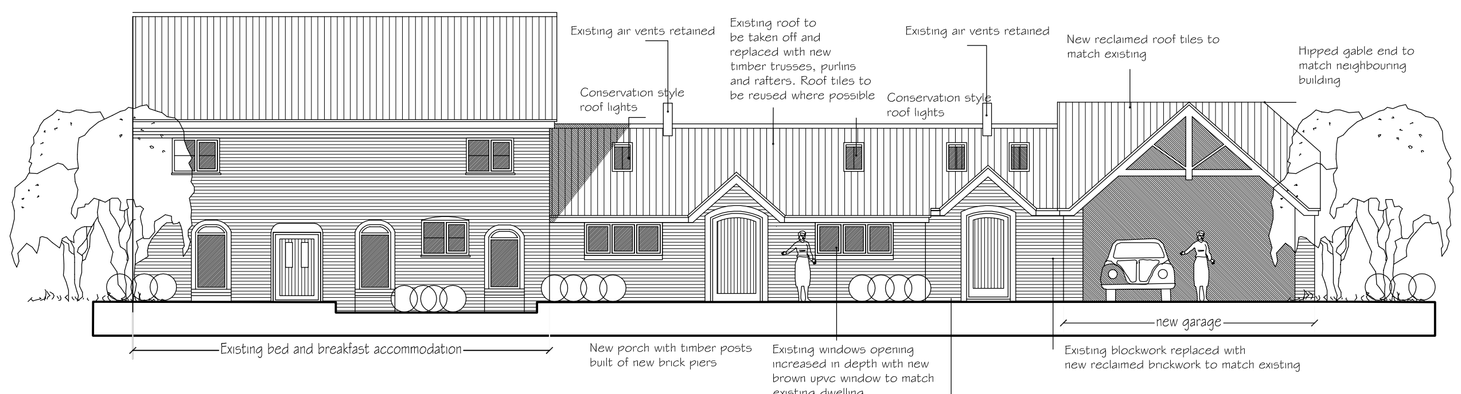

Proposed Front elevation

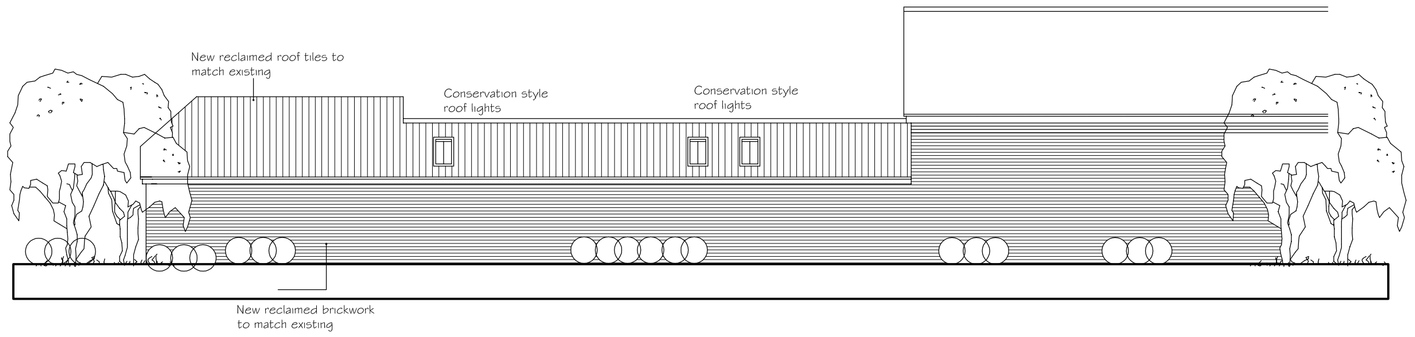

Proposed Rear elevation

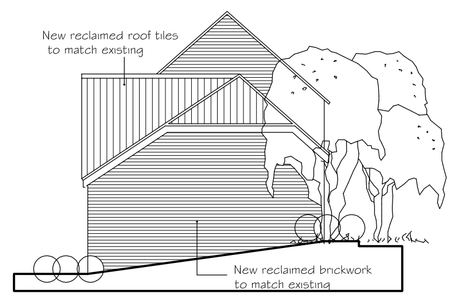

Proposed Side elevation

HSSP
ARCHITECTS

HSSP Architects Limited

44 Asfordby Road Melton Mowbray
Leicestershire LE13 OHR

Telephone 01664 563288 Facsimile 01664 503360

E-Mail Info@HSSPArchitects.co.uk Web www.HSSPArchitects.co.uk

project
Bed and Breakfast accommodation
Vale Farm
Higham on the Hill
Mr T Preston

title Planning

date September 08

scale 1:100/50

drawn checked

dwg no 6189P-01B

HSSP A1