PROPOSED PLANTING
(APPROXIMATE POSITIONS)
FOR ILLUSTRATION PURPOSES ONLY

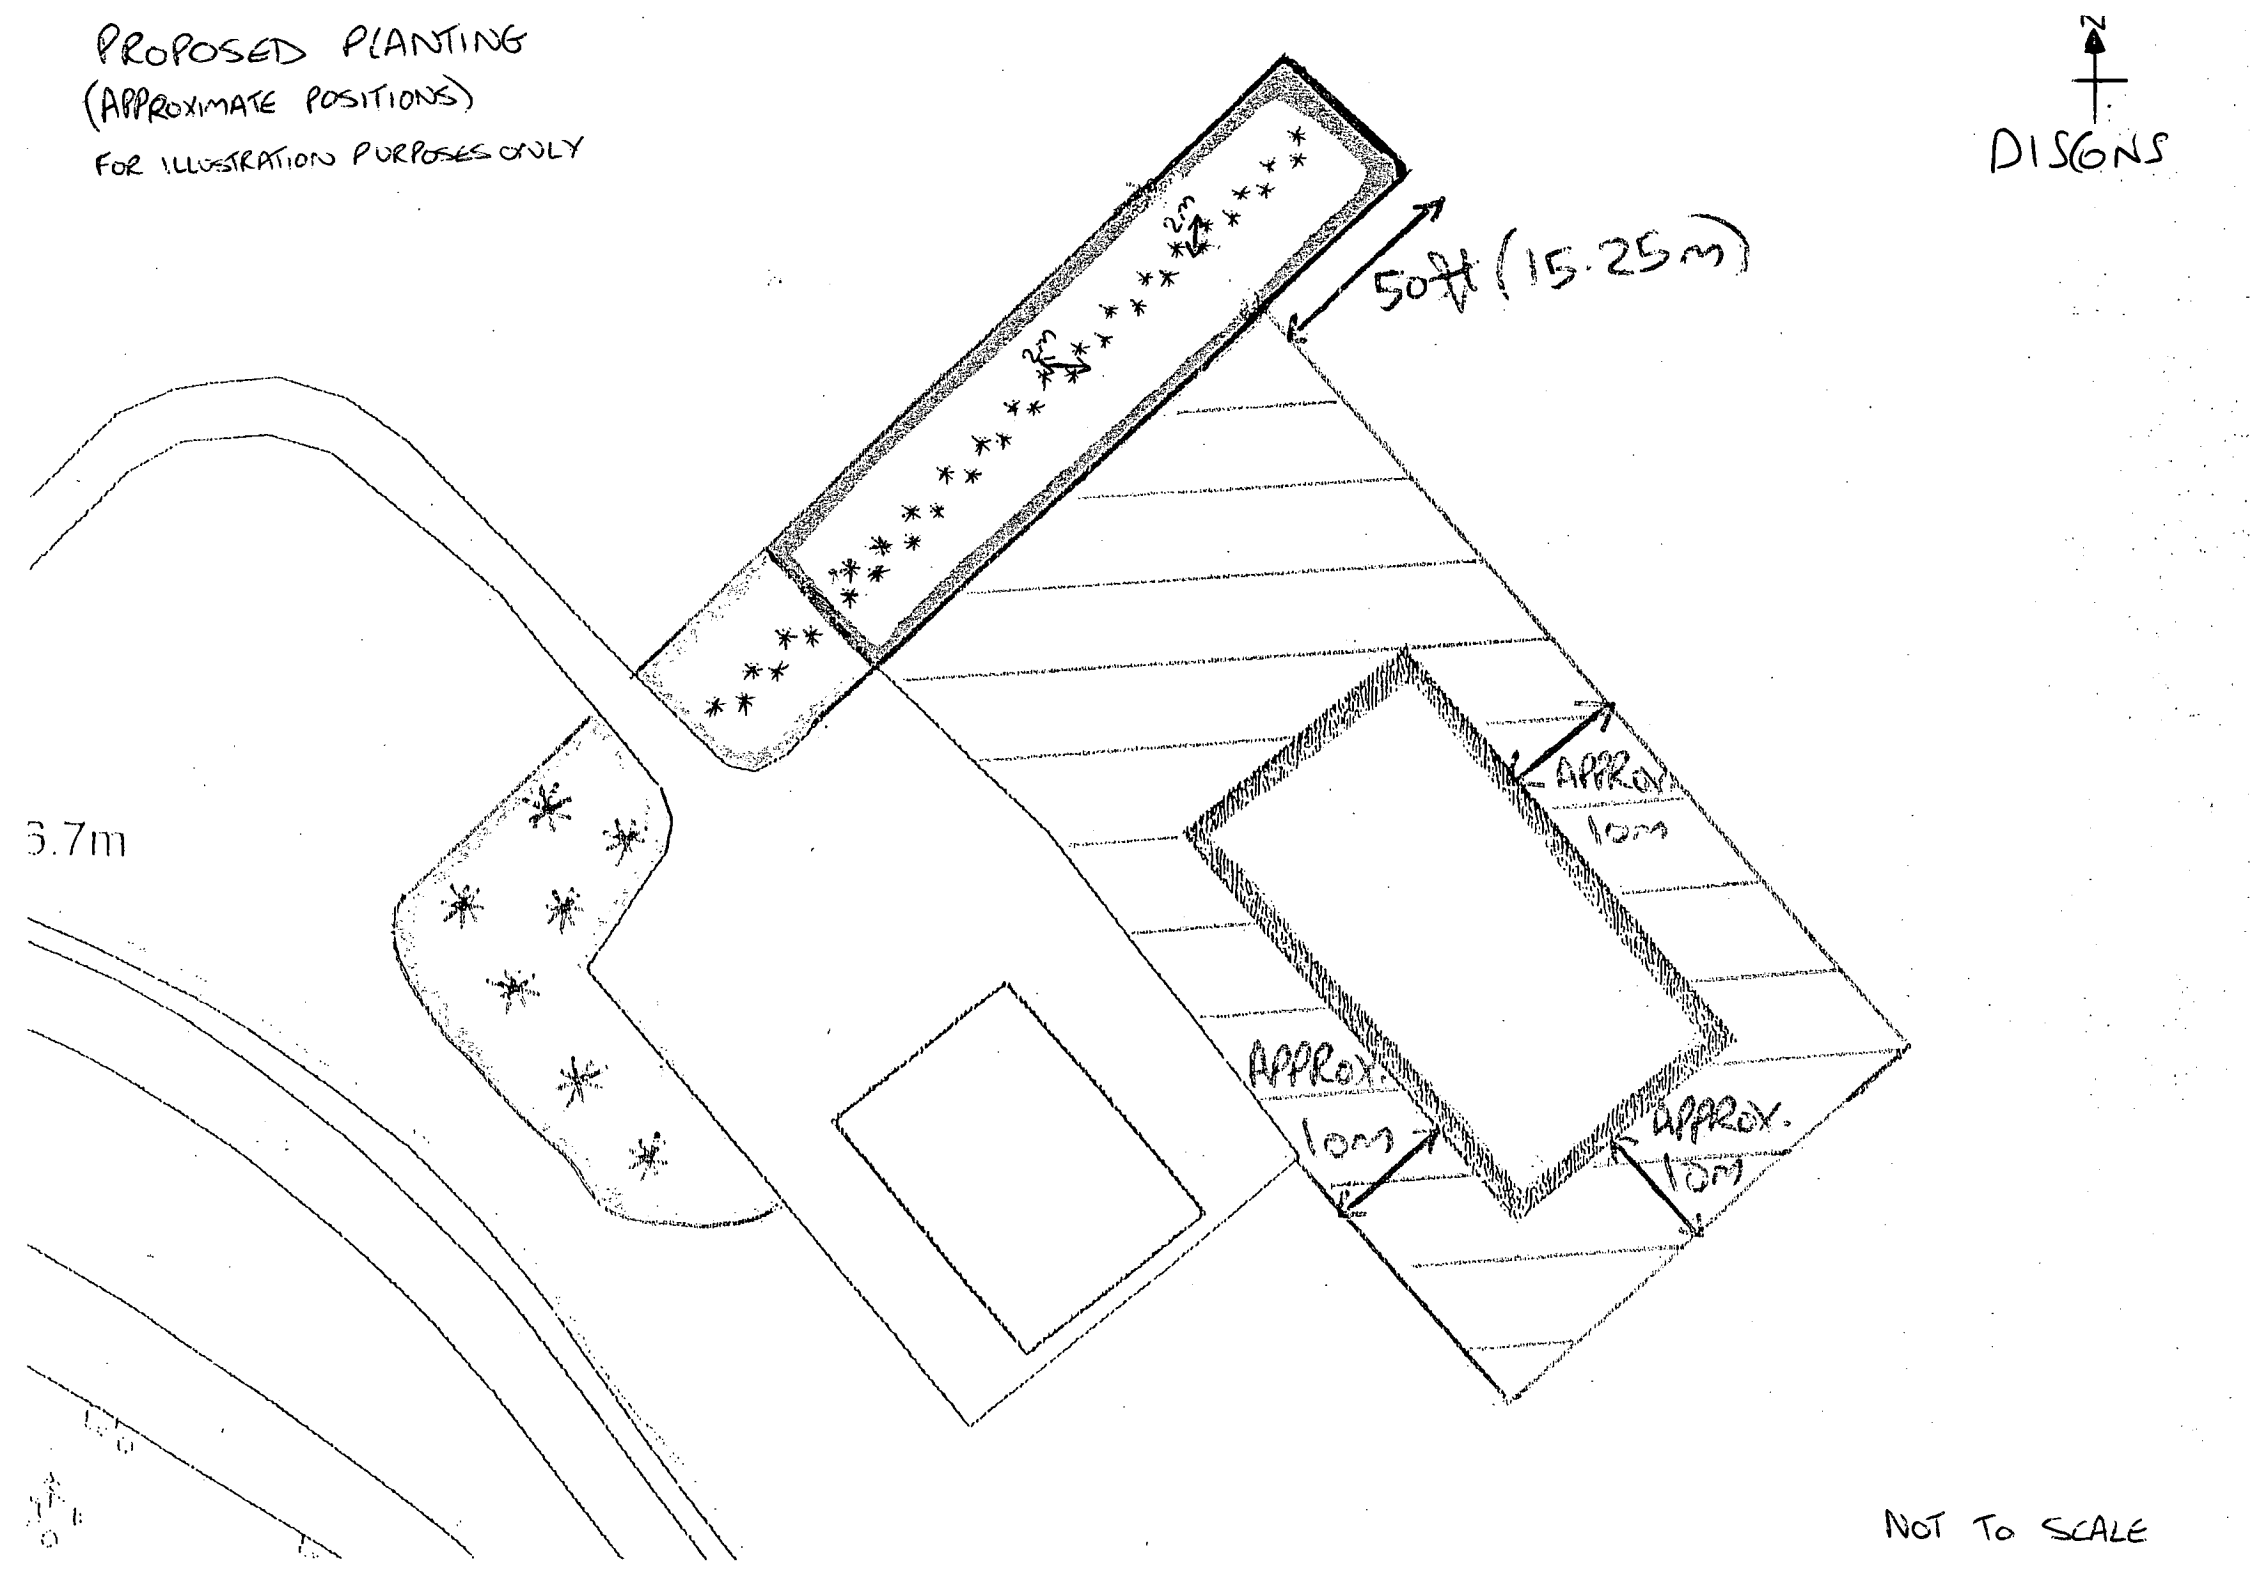

NOT TO SCALE