DISCONS

PROPOSED LANDSCAPING WORKS FOR AGRICULTURAL BUILDING AT THE LAND AT DESFORD

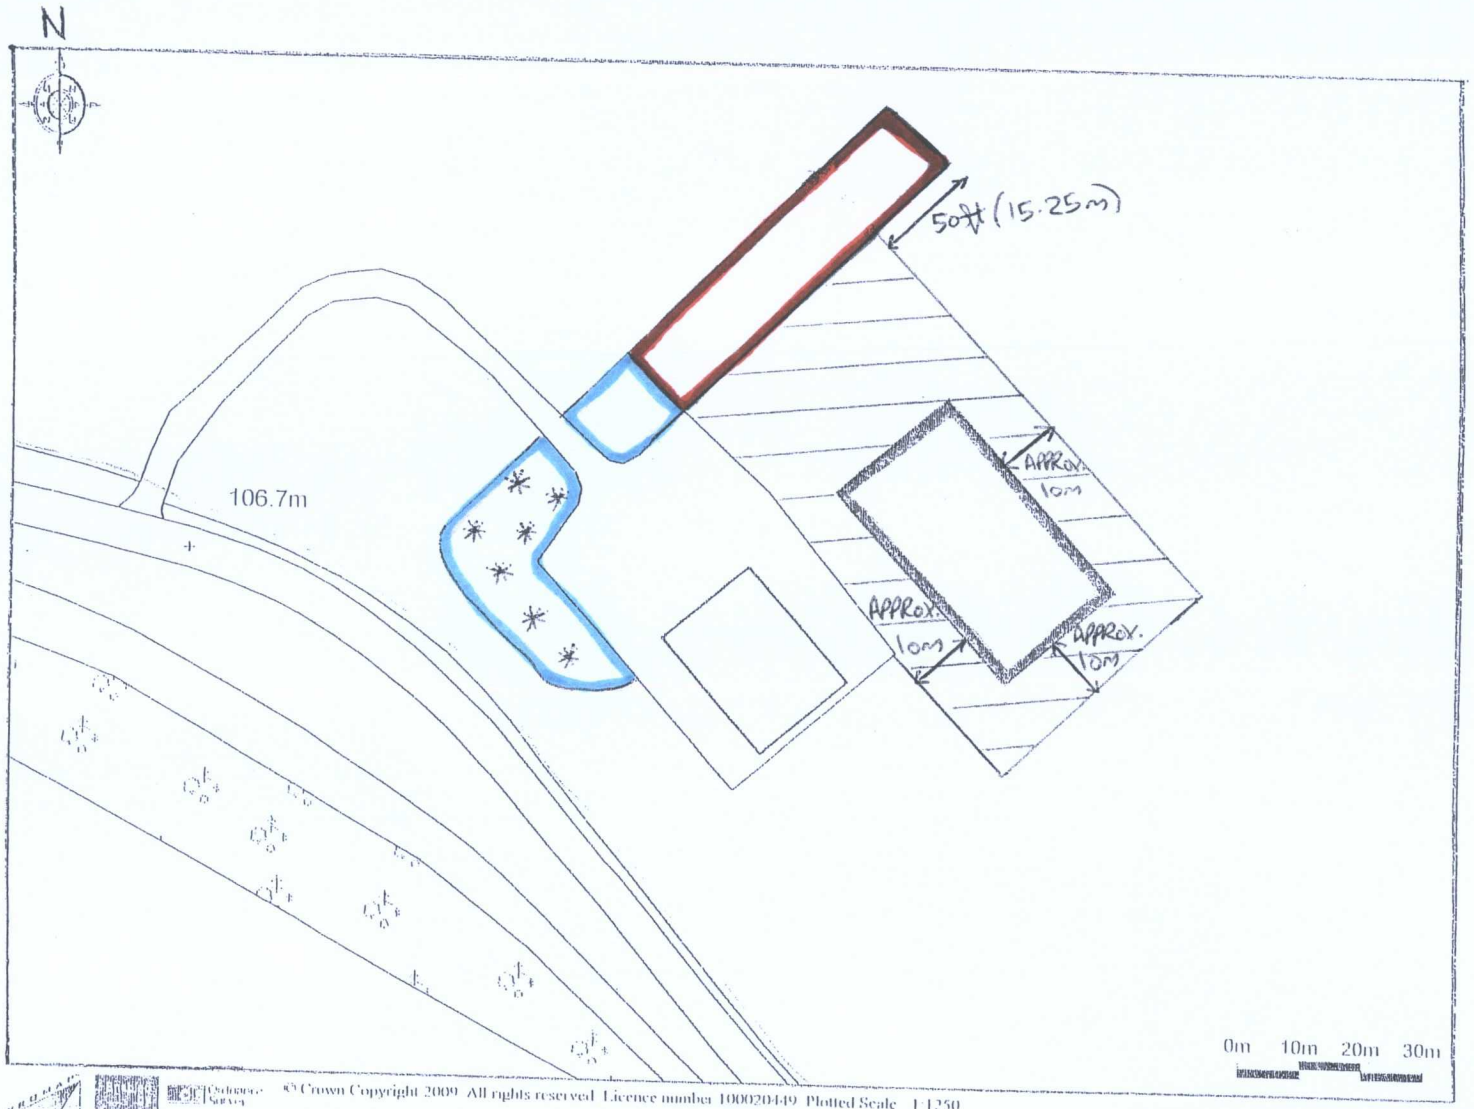

© Crown Copyright 2009. All rights reserved. Licence number 100020449. Plotted Scale - 1:1250

AREA TO BE HARDCORED

AREA OF EXISTING MOUND

AREA OF PROPOSED MOUND EXTENSION

* TREE SAPLING