DISCONS

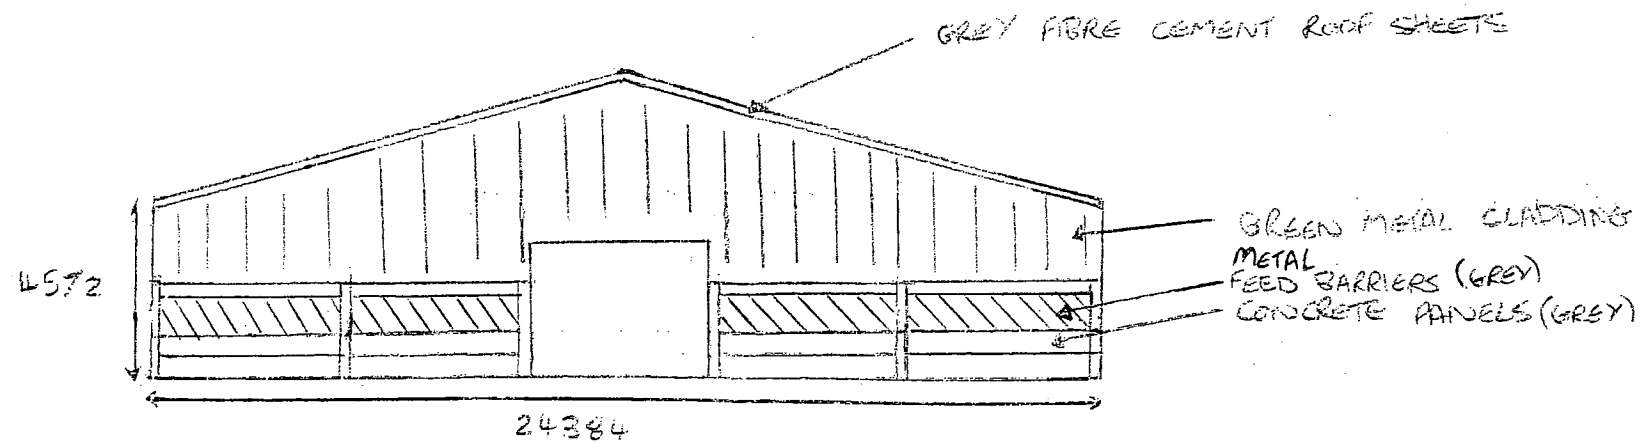

North West Elevation

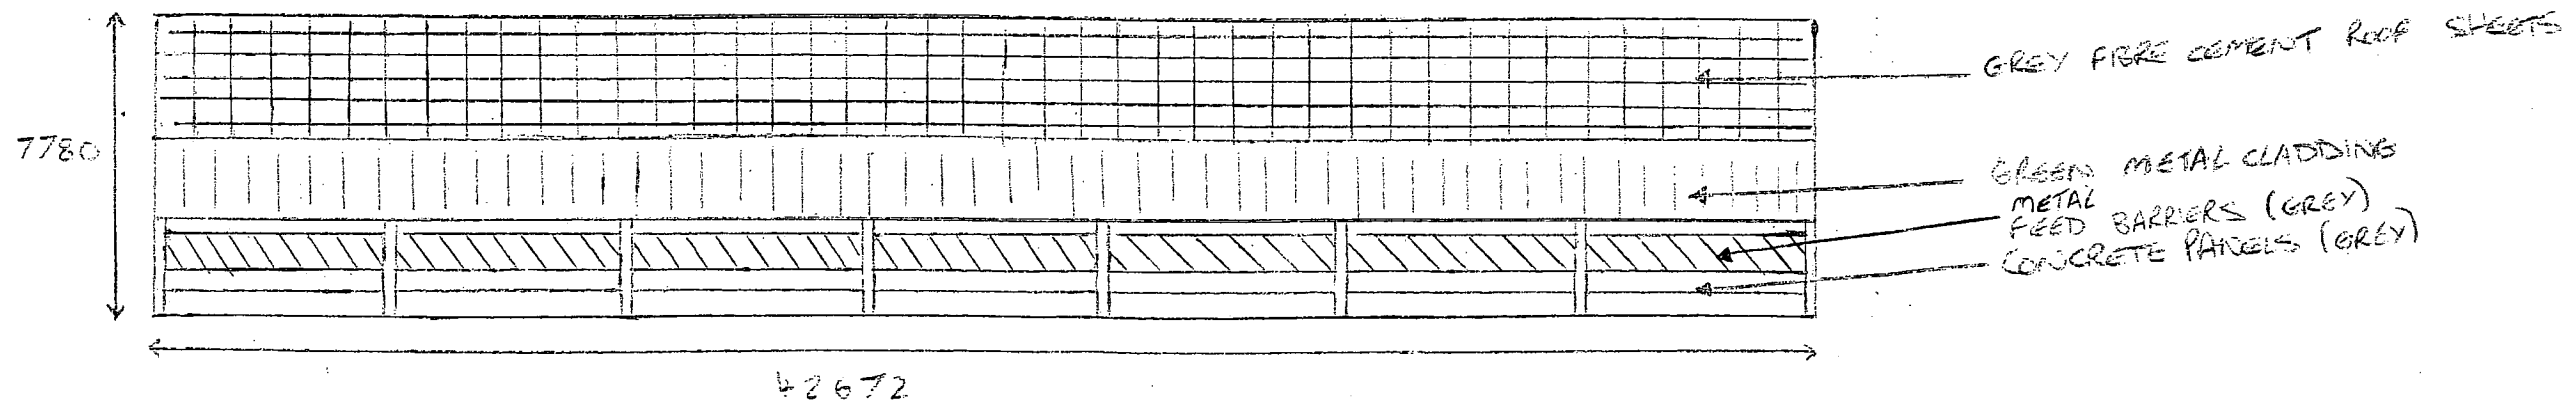

South West Elevation

Proposed General Purpose Agricultural Building
Leicester Lane, Desford
Scale 1:200