KING WILLIAM IV PUBLIC HOUSE, MARKET BOSWORTH.



STREETSCENE ELEVATION FACING STATION ROAD. Scale 1:200.

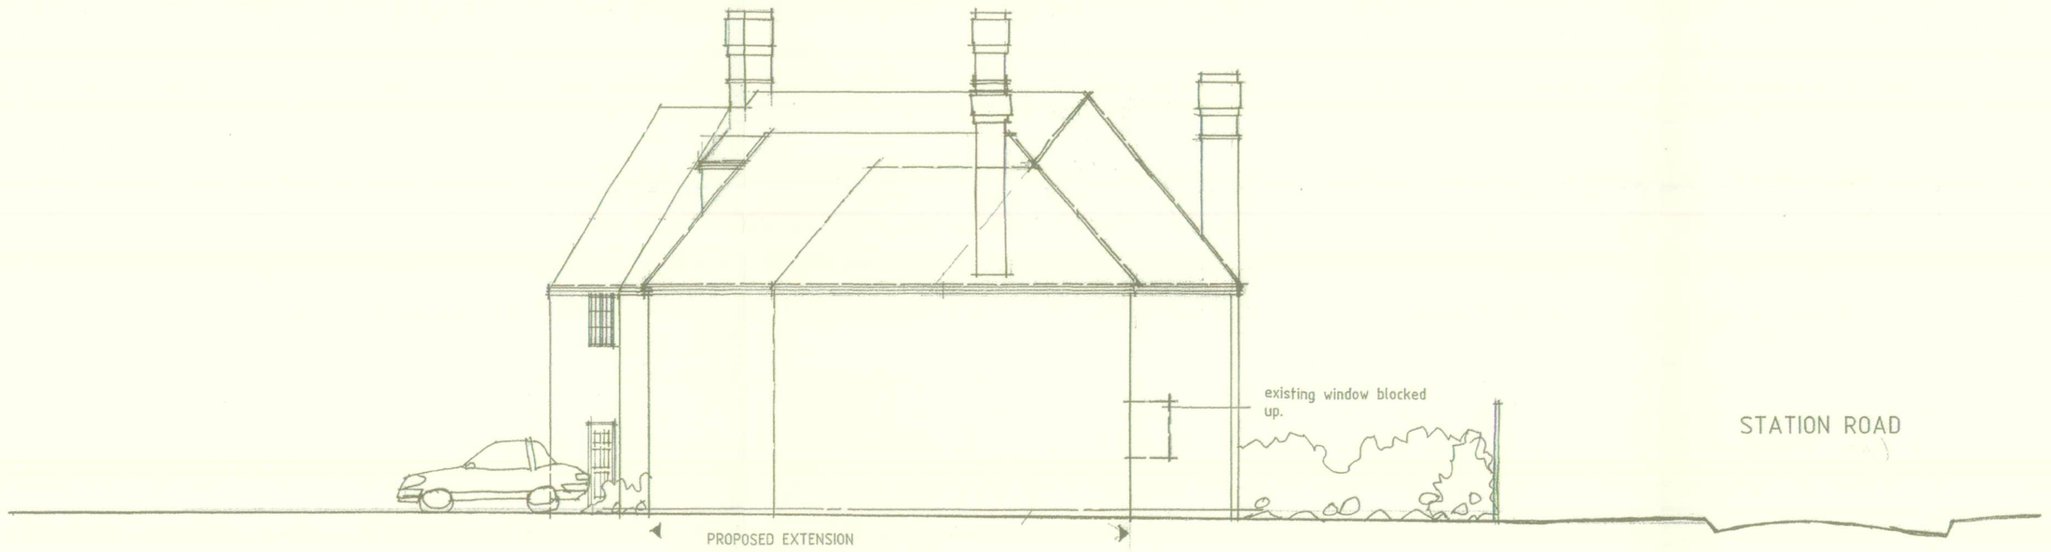

ELEVATION FACING No.29 STATION ROAD.

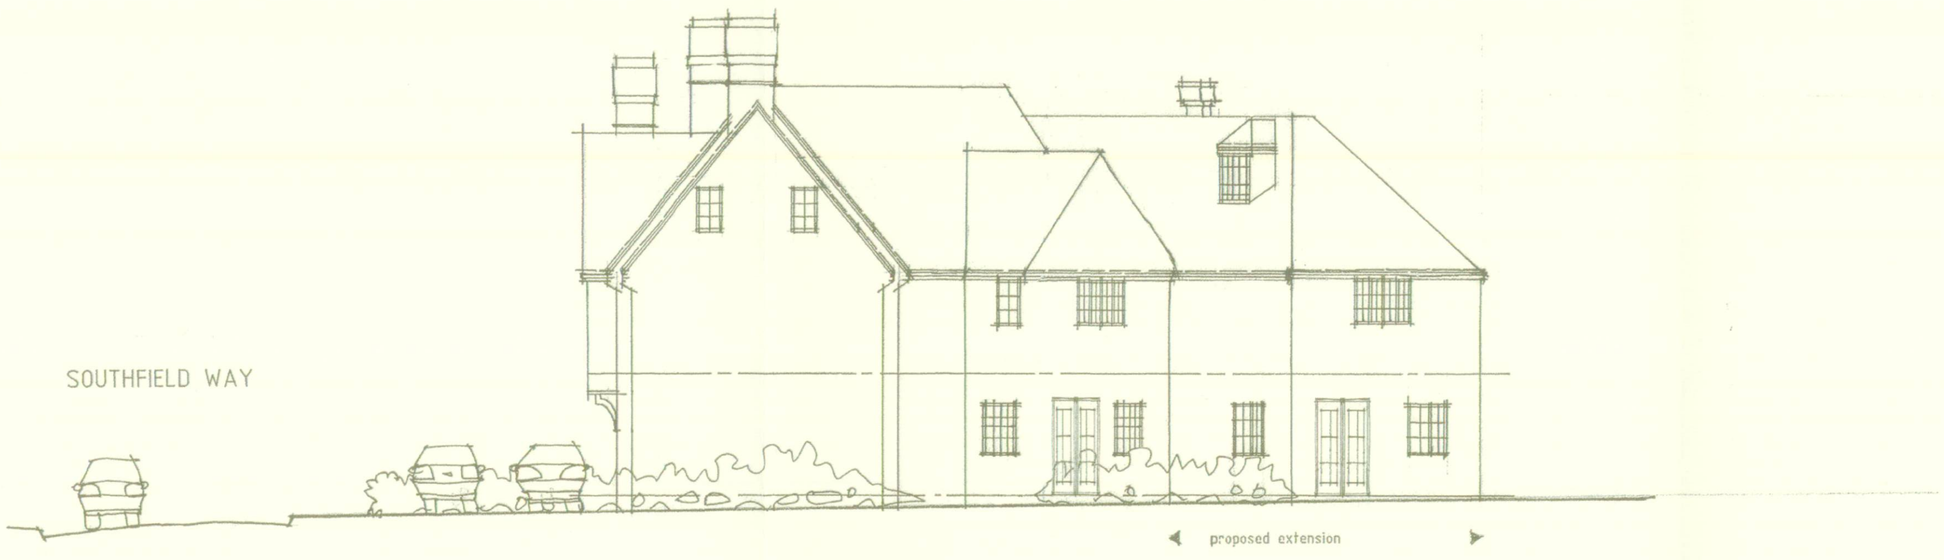

PROPOSED ELEVATION FACING CAR PARKING.

The Builder is to check and verify all buildings and site dimensions, levels and sewer invert levels prior to commencement of work.

Do not scale off this drawing, work to figured dimensions only.

This drawing must be read and checked with all structural and relevant specialist drawings.

The Builder is to comply in all respects with the current Building Regulations and latest Codes of Practice.

JOB No.

revisions

No.	Description	Date

DEVELOPMENT SERVICES
23 MAR 2010
RECEIVED

BAILEY DESIGN LIMITED
ARCHITECTURAL, PLANNING & DEVELOPMENT CONSULTANTS
THE MANOR HOUSE LICHFIELD STREET TAMWORTH
STAFFORDSHIRE B79 7QF Tel 01827 62251 Fax 01827 310513
Email action@baileydesign.ltd.uk

CONVERSION & EXTENSION OF KING WILLIAM IV PUBLIC HOUSE, MARKET BOSWORTH.

STREET SCENE & ELEVATIONS

SCALE	DATE	DRAWN	JOB No.
1/100. 1/200.	MAR.10	tb.	9018.03

copyright of this drawing and of work executed from it remain the property of BD Ltd.