
Ordnance Survey®

OS Sitemap®

DEVELOPMENT SERVICES
RECEIVED
SEP 2008

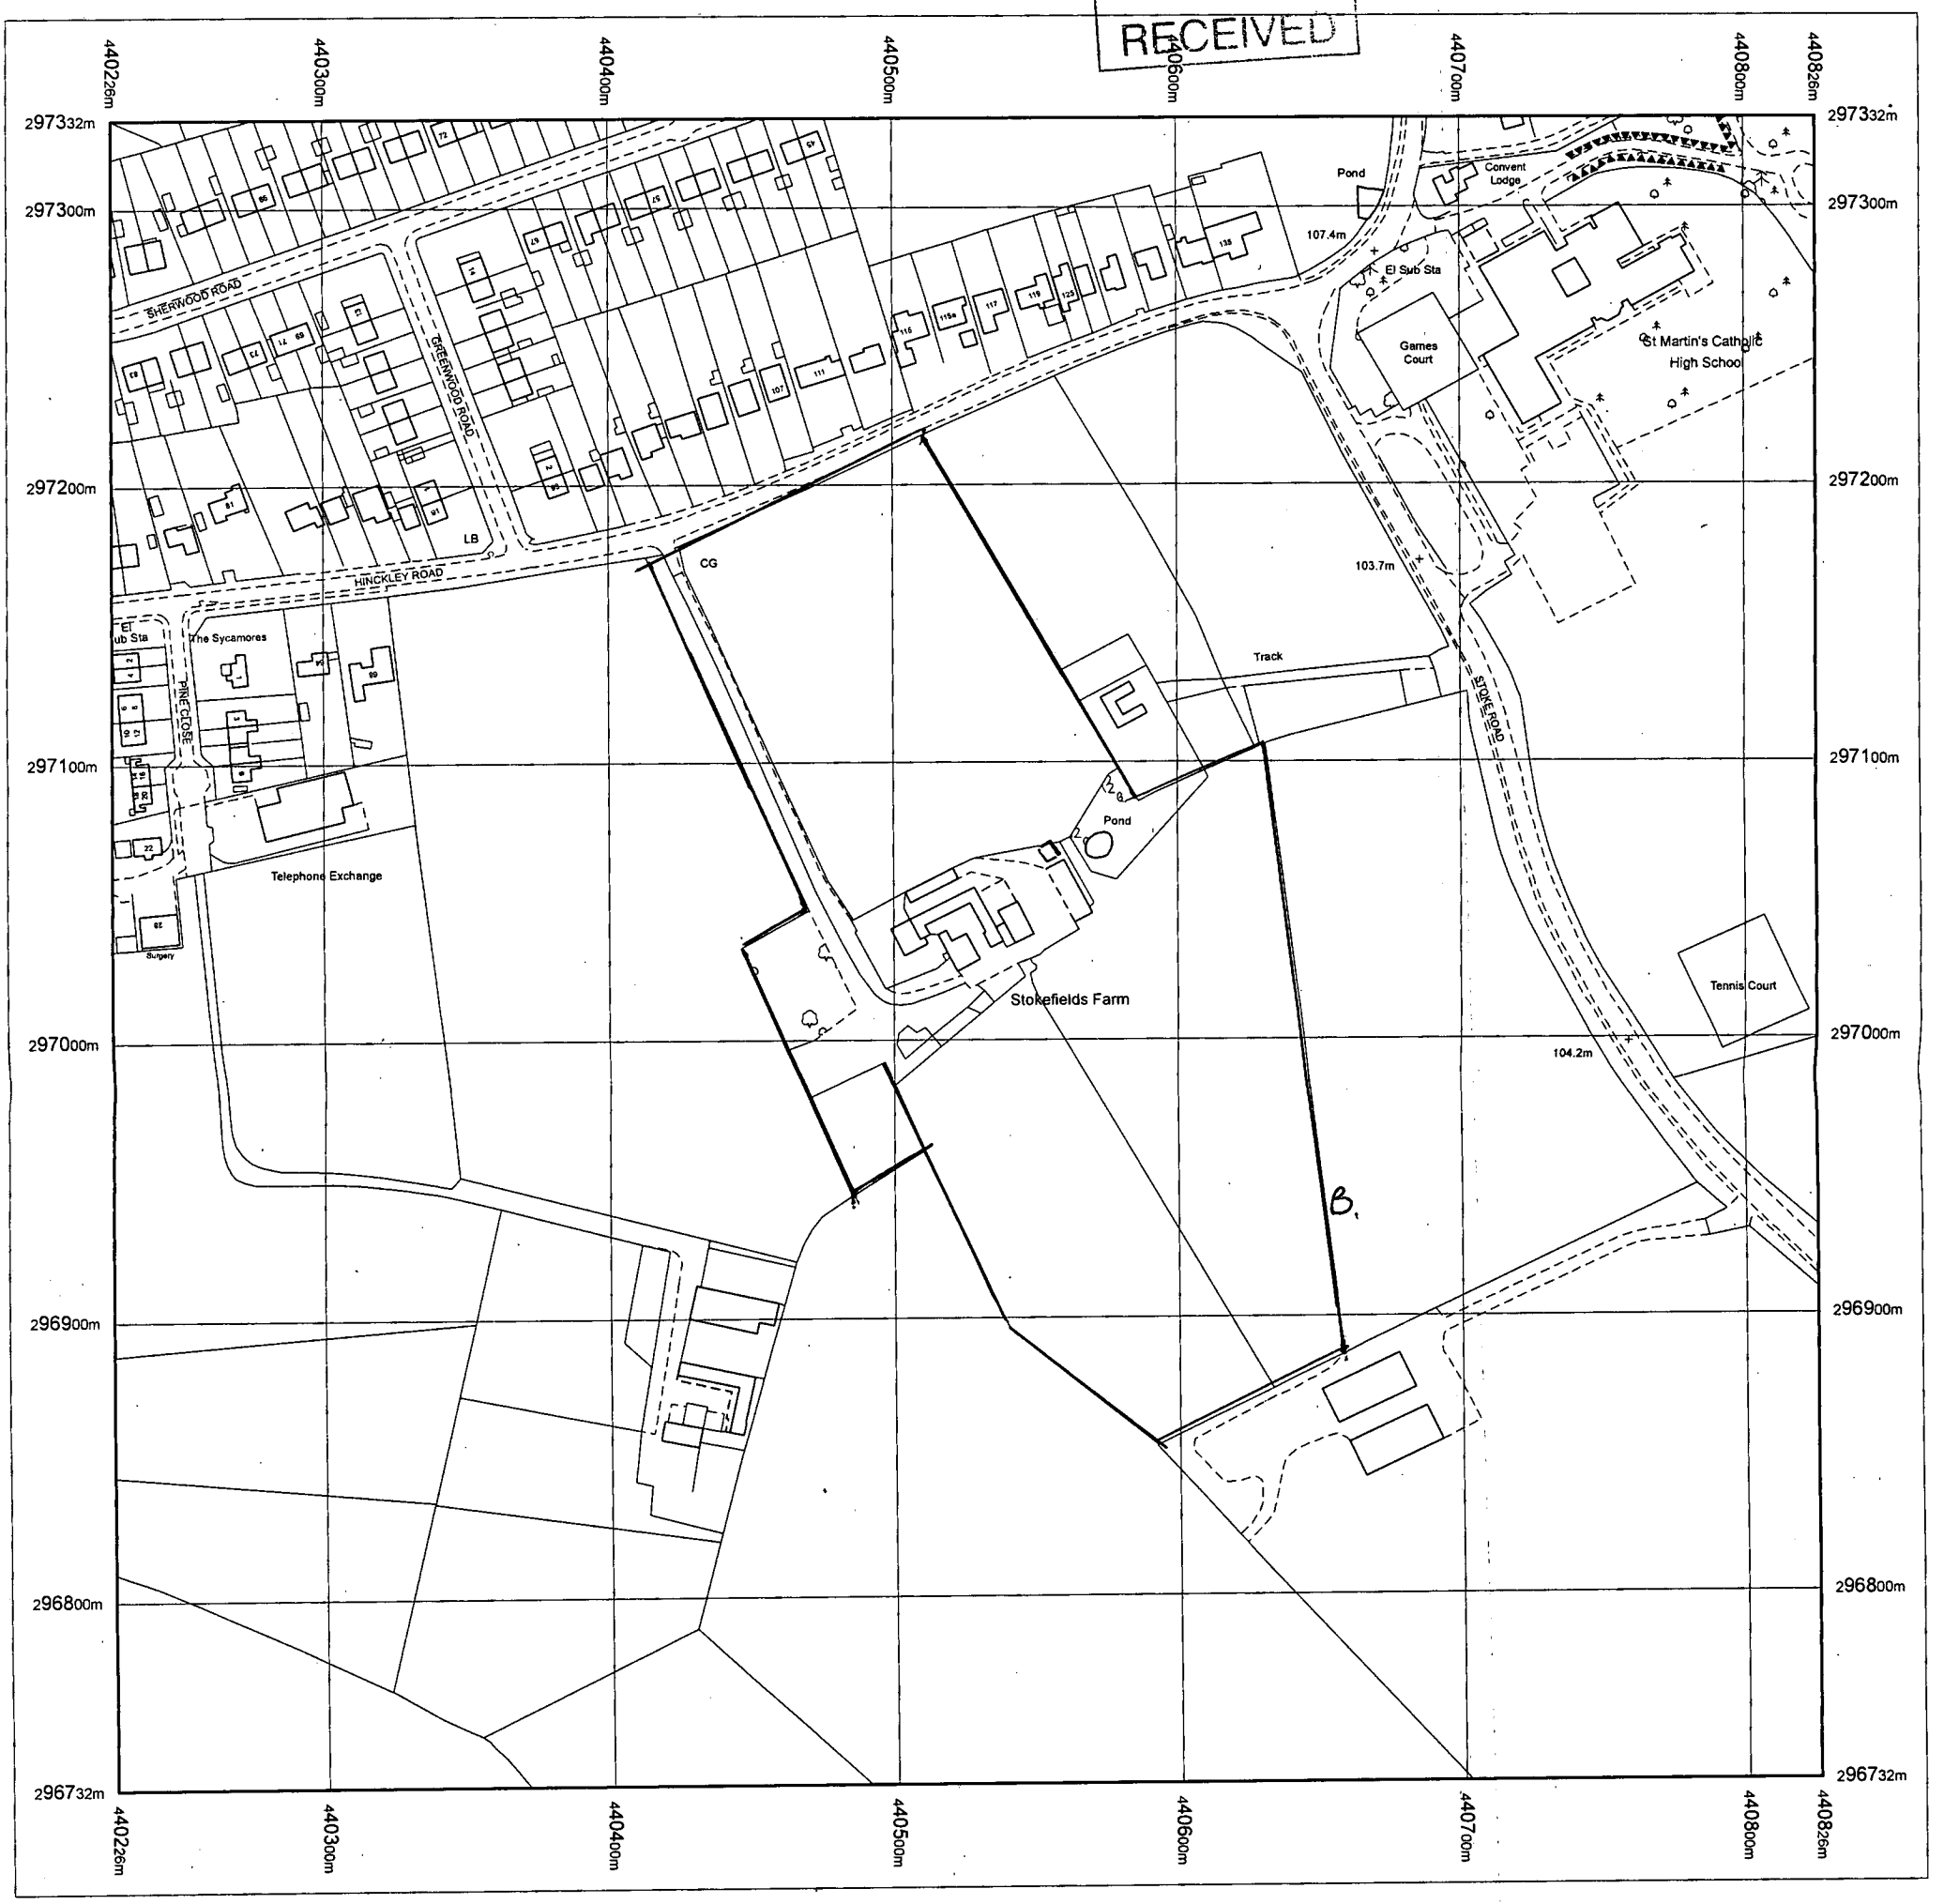

Produced 08.09.2008 from the Ordnance Survey National Geographic Database and incorporating surveyed revision available at this date. © Crown Copyright 2008.

Reproduction in whole or part is prohibited without the prior permission of Ordnance Survey.

Ordnance Survey, the OS Symbol and OS Sitemap are registered trademarks of Ordnance Survey, the national mapping agency of Great Britain.

The representation of a road, track or path is no evidence of a right of way.

The representation of features as lines is no evidence of a property boundary.

Metres
0 20 40 60 80 100

Scale 1:2500

Supplied by: **Hinckley and Bosworth DC**
Serial number: 00013100
Centre coordinates: 440525.5 297032.25

Further information can be found on the OS Sitemap Information leaflet or the Ordnance Survey web site:
www.ordnancesurvey.co.uk

Site Location Plan

Stoke Fields Farm, Hinckley Road, Stoke Golding