





Elevation 1
1:100



Elevation 2
1:100



Elevation 3
1:100

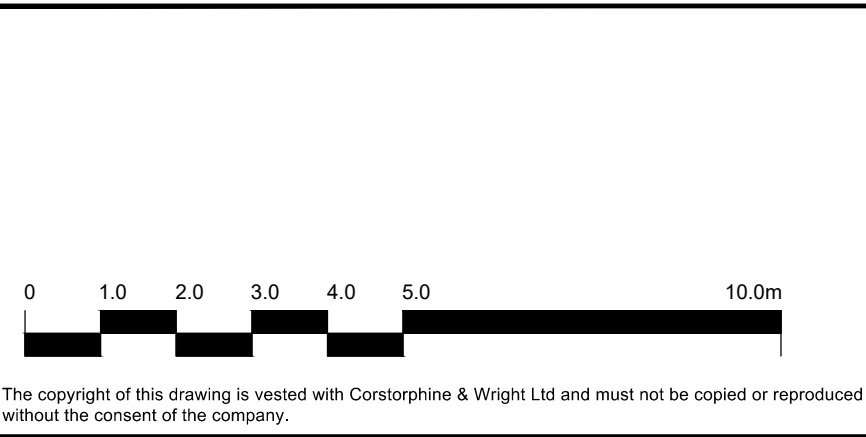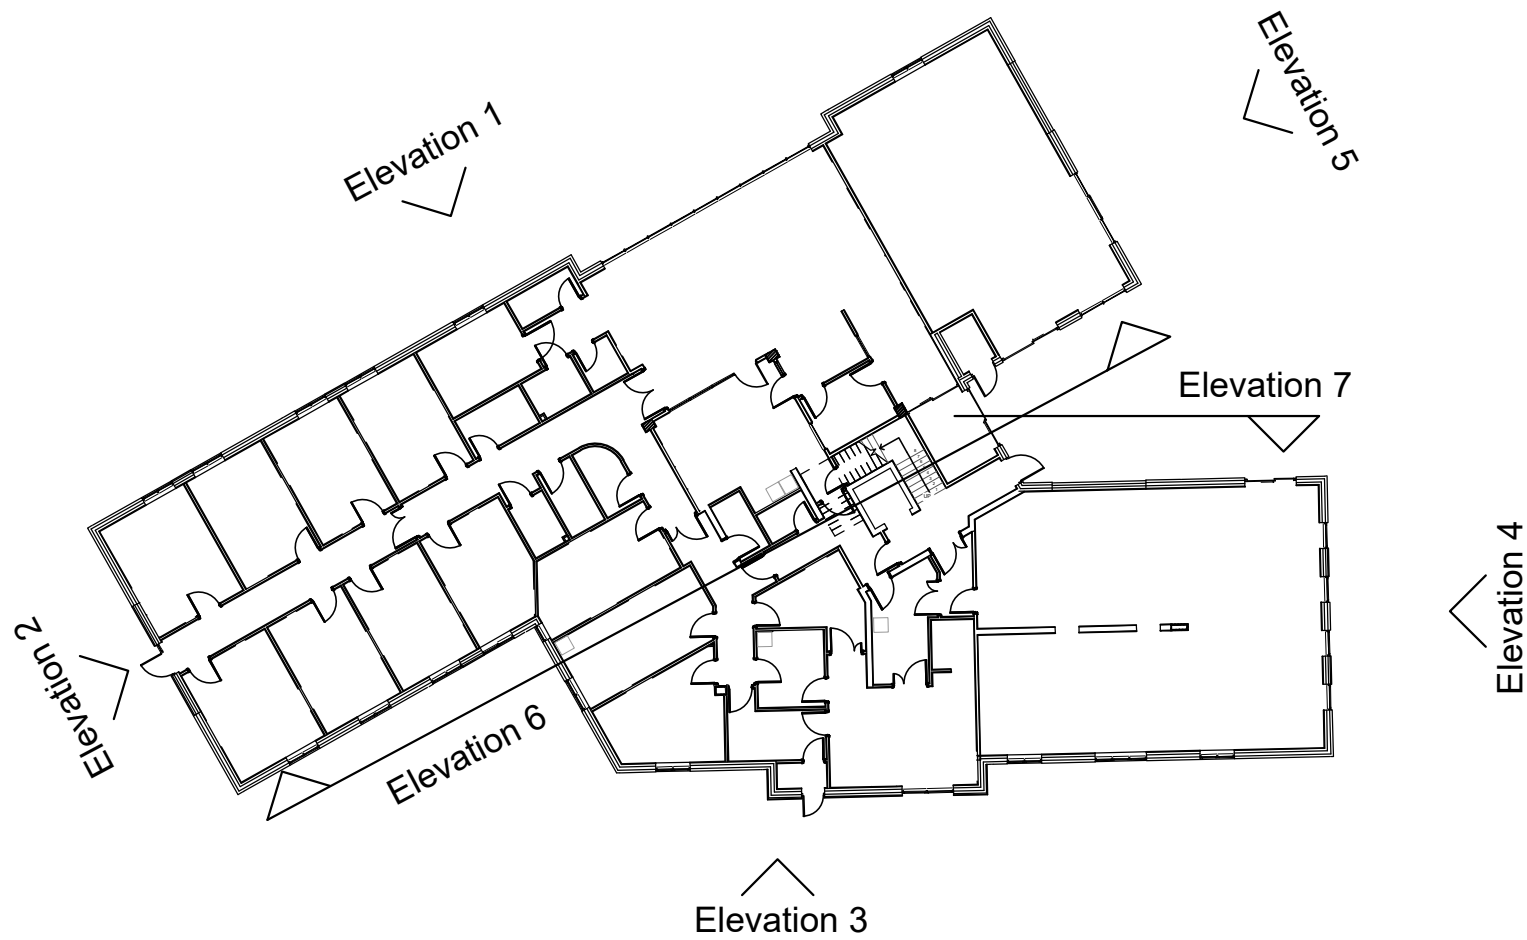

The copyright of this drawing is vested with Corstorphine & Wright Ltd and must not be copied or reproduced without the consent of the company.

Please note all proposed external materials approved under separate conditions application.
Window heads dropped from 2.4m to 2.1m above finished floor level.

Client
Ratby Surgery
Leicester
Project
Ratby Surgery
Leicester
Drawing Title
Proposed Elevations
Drawing Status
PLANNING

Corstorphine & Wright

Tamworth Studio
5 Aldergate, Tamworth, B79 7DJ
01827 671 23
corstorphine-wright.com

Drawing No. 1685-310				Revision P0
Drawn BH	Checked LB	Paper Size A1	Scale 1:100	Date August 22