
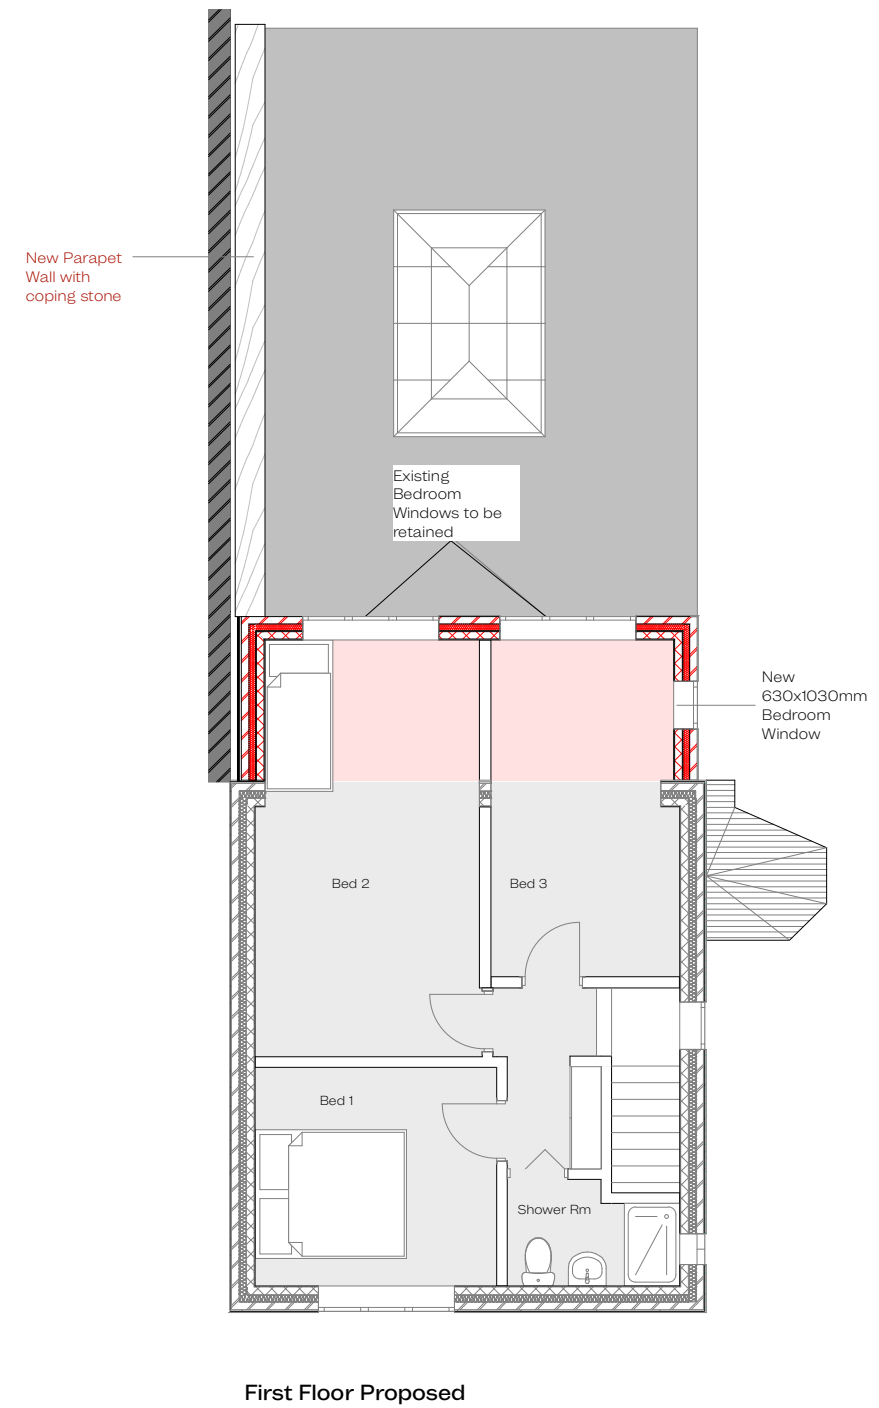


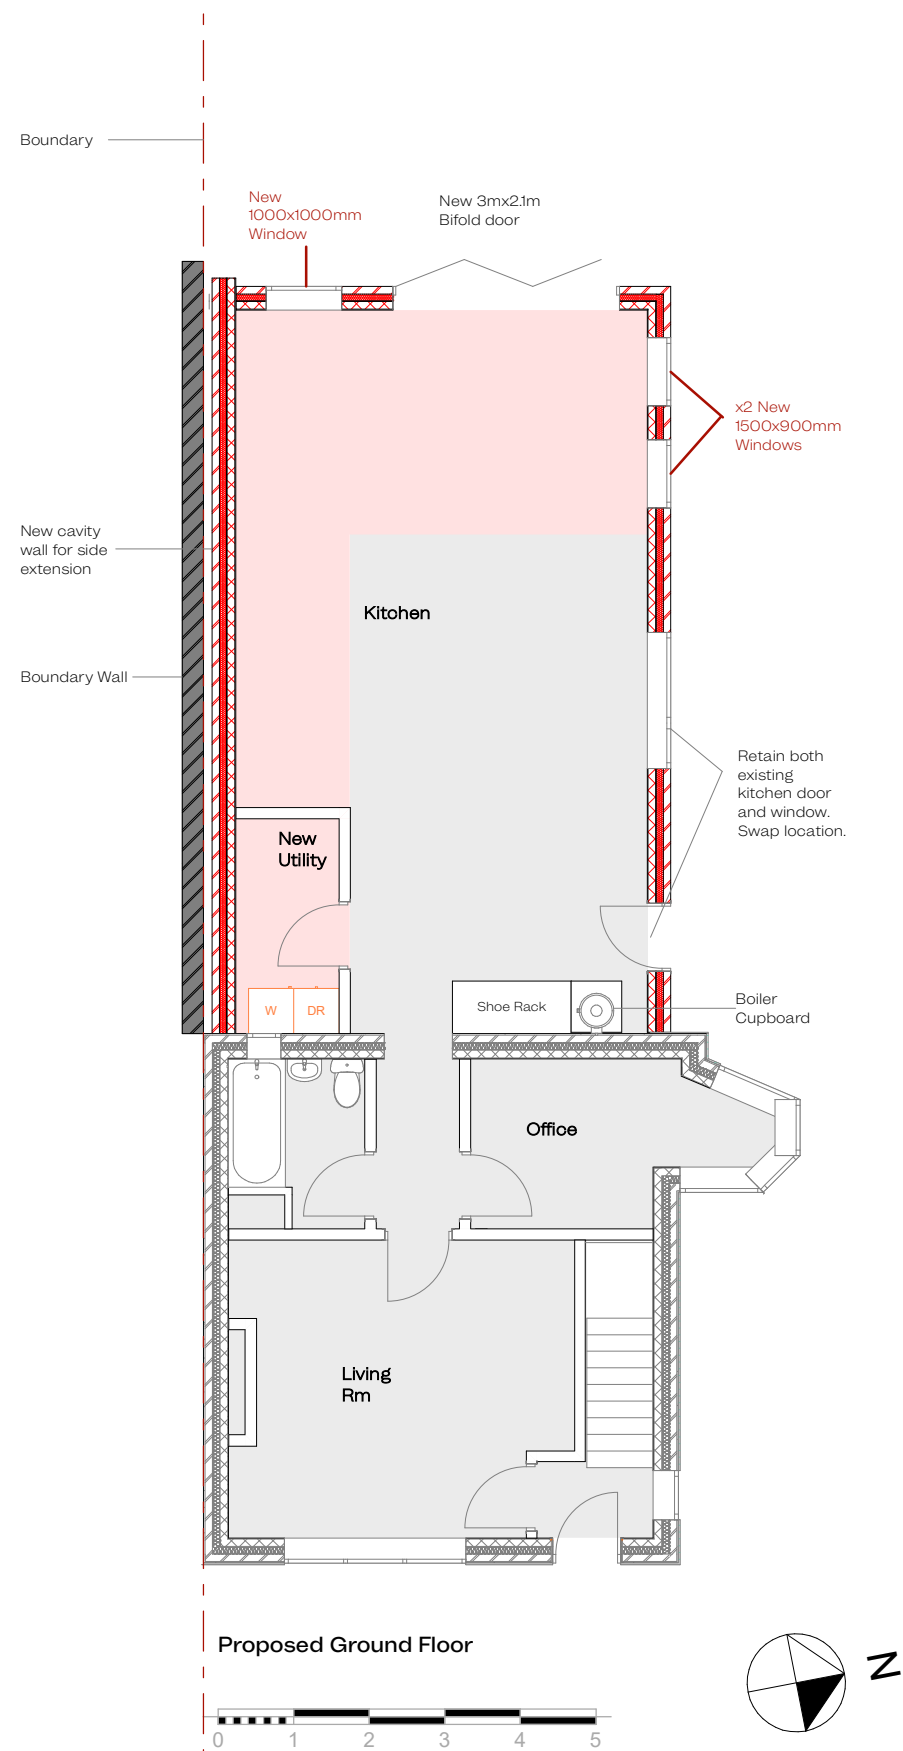

Project

8 Tycross Road, Sibson CV13
6LJ Scheme Design

Client

Khimani Mohiki

Drawn By

FreeForm

Architectural
Services

Project No.

2229

Layout Title

Proposed Plans

Drw No.

2229-01R

Scale

1:100

Copyright of this drawing belongs to FreeForm Design and Build Ltd. Reproduction in any form is forbidden without the prior written permission of the copyright holder.