


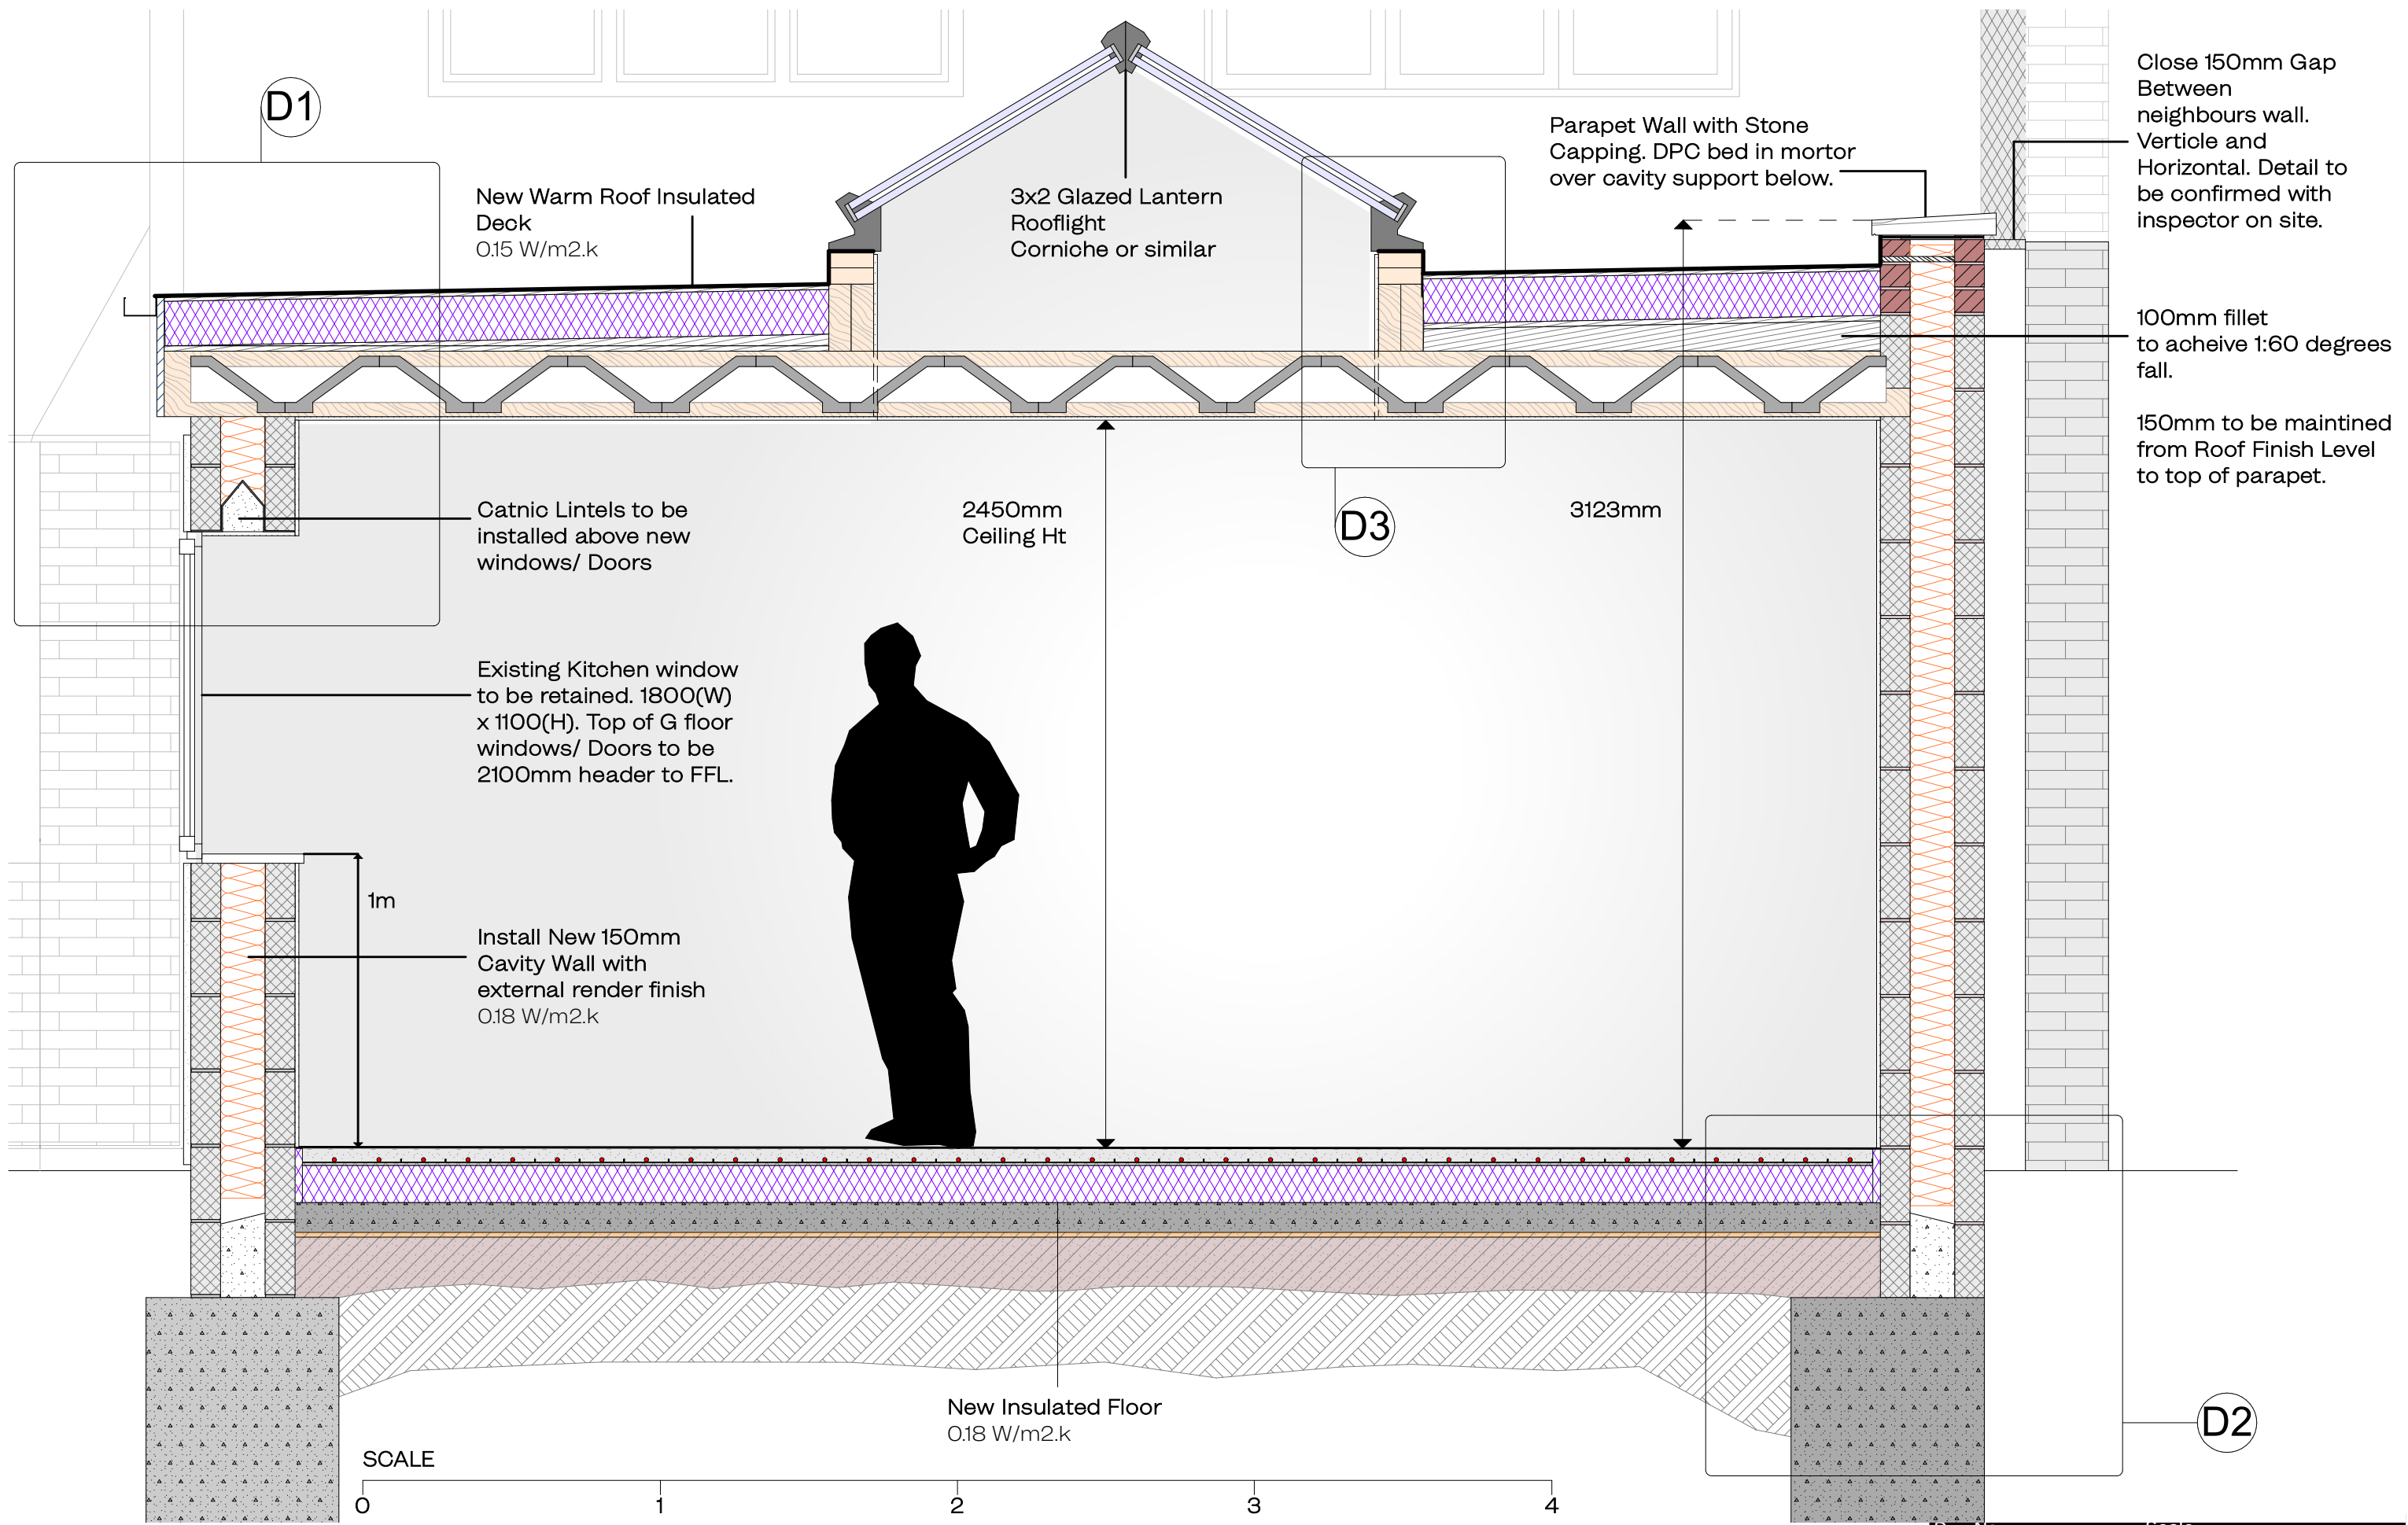

Project

Client

Drawn By

Drw No.

Scale

2229-07R

1:20

8 Tycross Road, Sibson CV13
6LJ Scheme Design

Khimani Mohiki

FreeForm

Architectural
Services

Project No.

2229

Layout Title

Section 1

Copyright of this drawing belongs to
FreeForm Design and Build Ltd. Reproduction
in any form is forbidden without the prior
written permission of the copyright holder.