DIMENSIONS ARE NOT TO BE SCALED FROM THIS DRAWING
THIS DRAWING IS COPYRIGHT
COMPUTERISED INFORMATION IS NOT TO BE ADDED TO OR ALTERED WITHOUT PERMISSION.

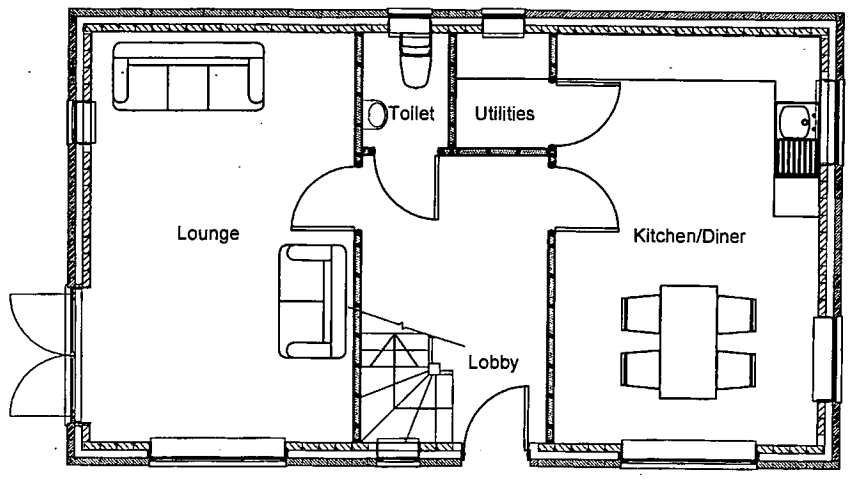

Ground floor plan,
Scale 1:100.

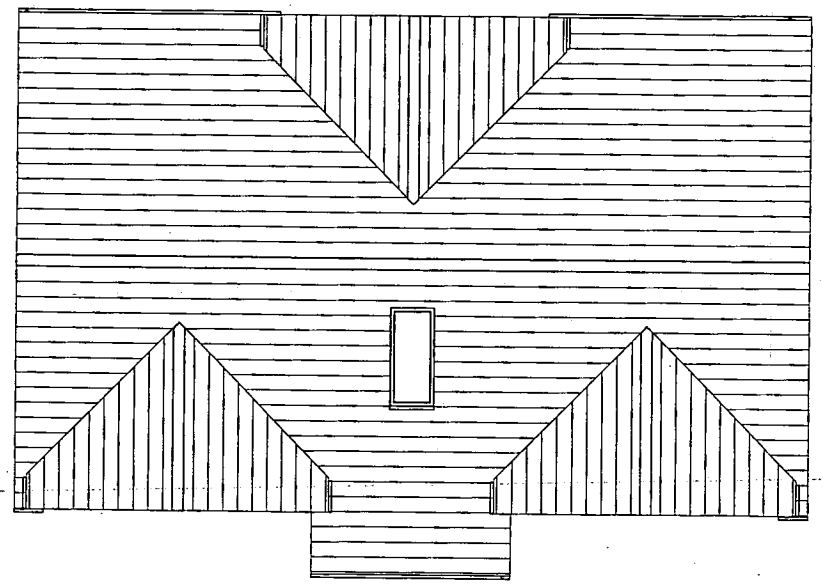

Roof plan,
Scale 1:100.

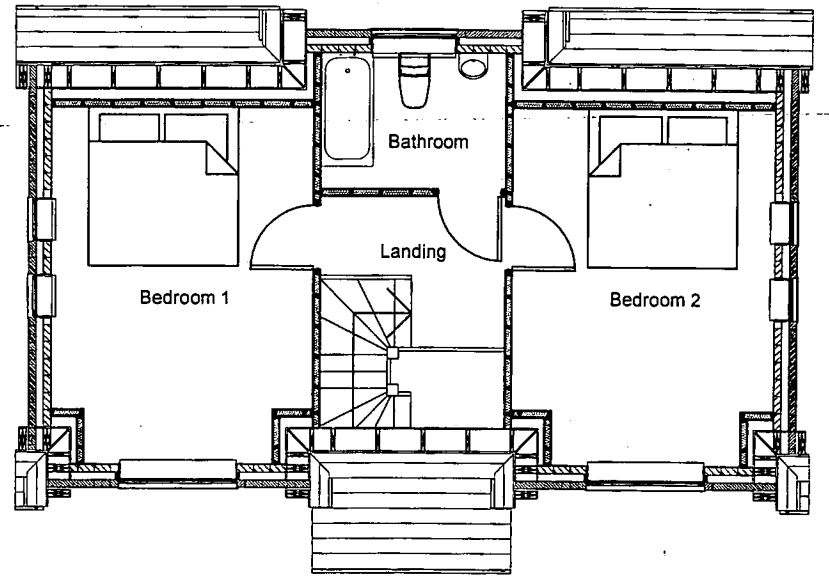

First floor plan,
Scale 1:100.

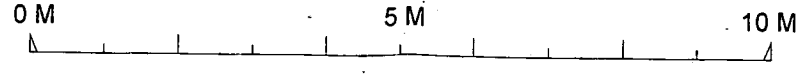

DEVELOPMENT SERVICES
- 3 JUN 2008
RECEIVED

Planning.

Plans.

PROJECT AND DRAWING TITLE
Brascote Road
Hinckley
Leic's
LE10 0YE

SCALE (A3 SHEET)	DRAWN	CHECKED	DATE
1:100 @ A3	SW		27/02/08
PROJECT No.	DRAWING No.		REVISION
A001	01 - 001		-

K&C WOODS
Contractors Ltd.
Tel. 01455 631263