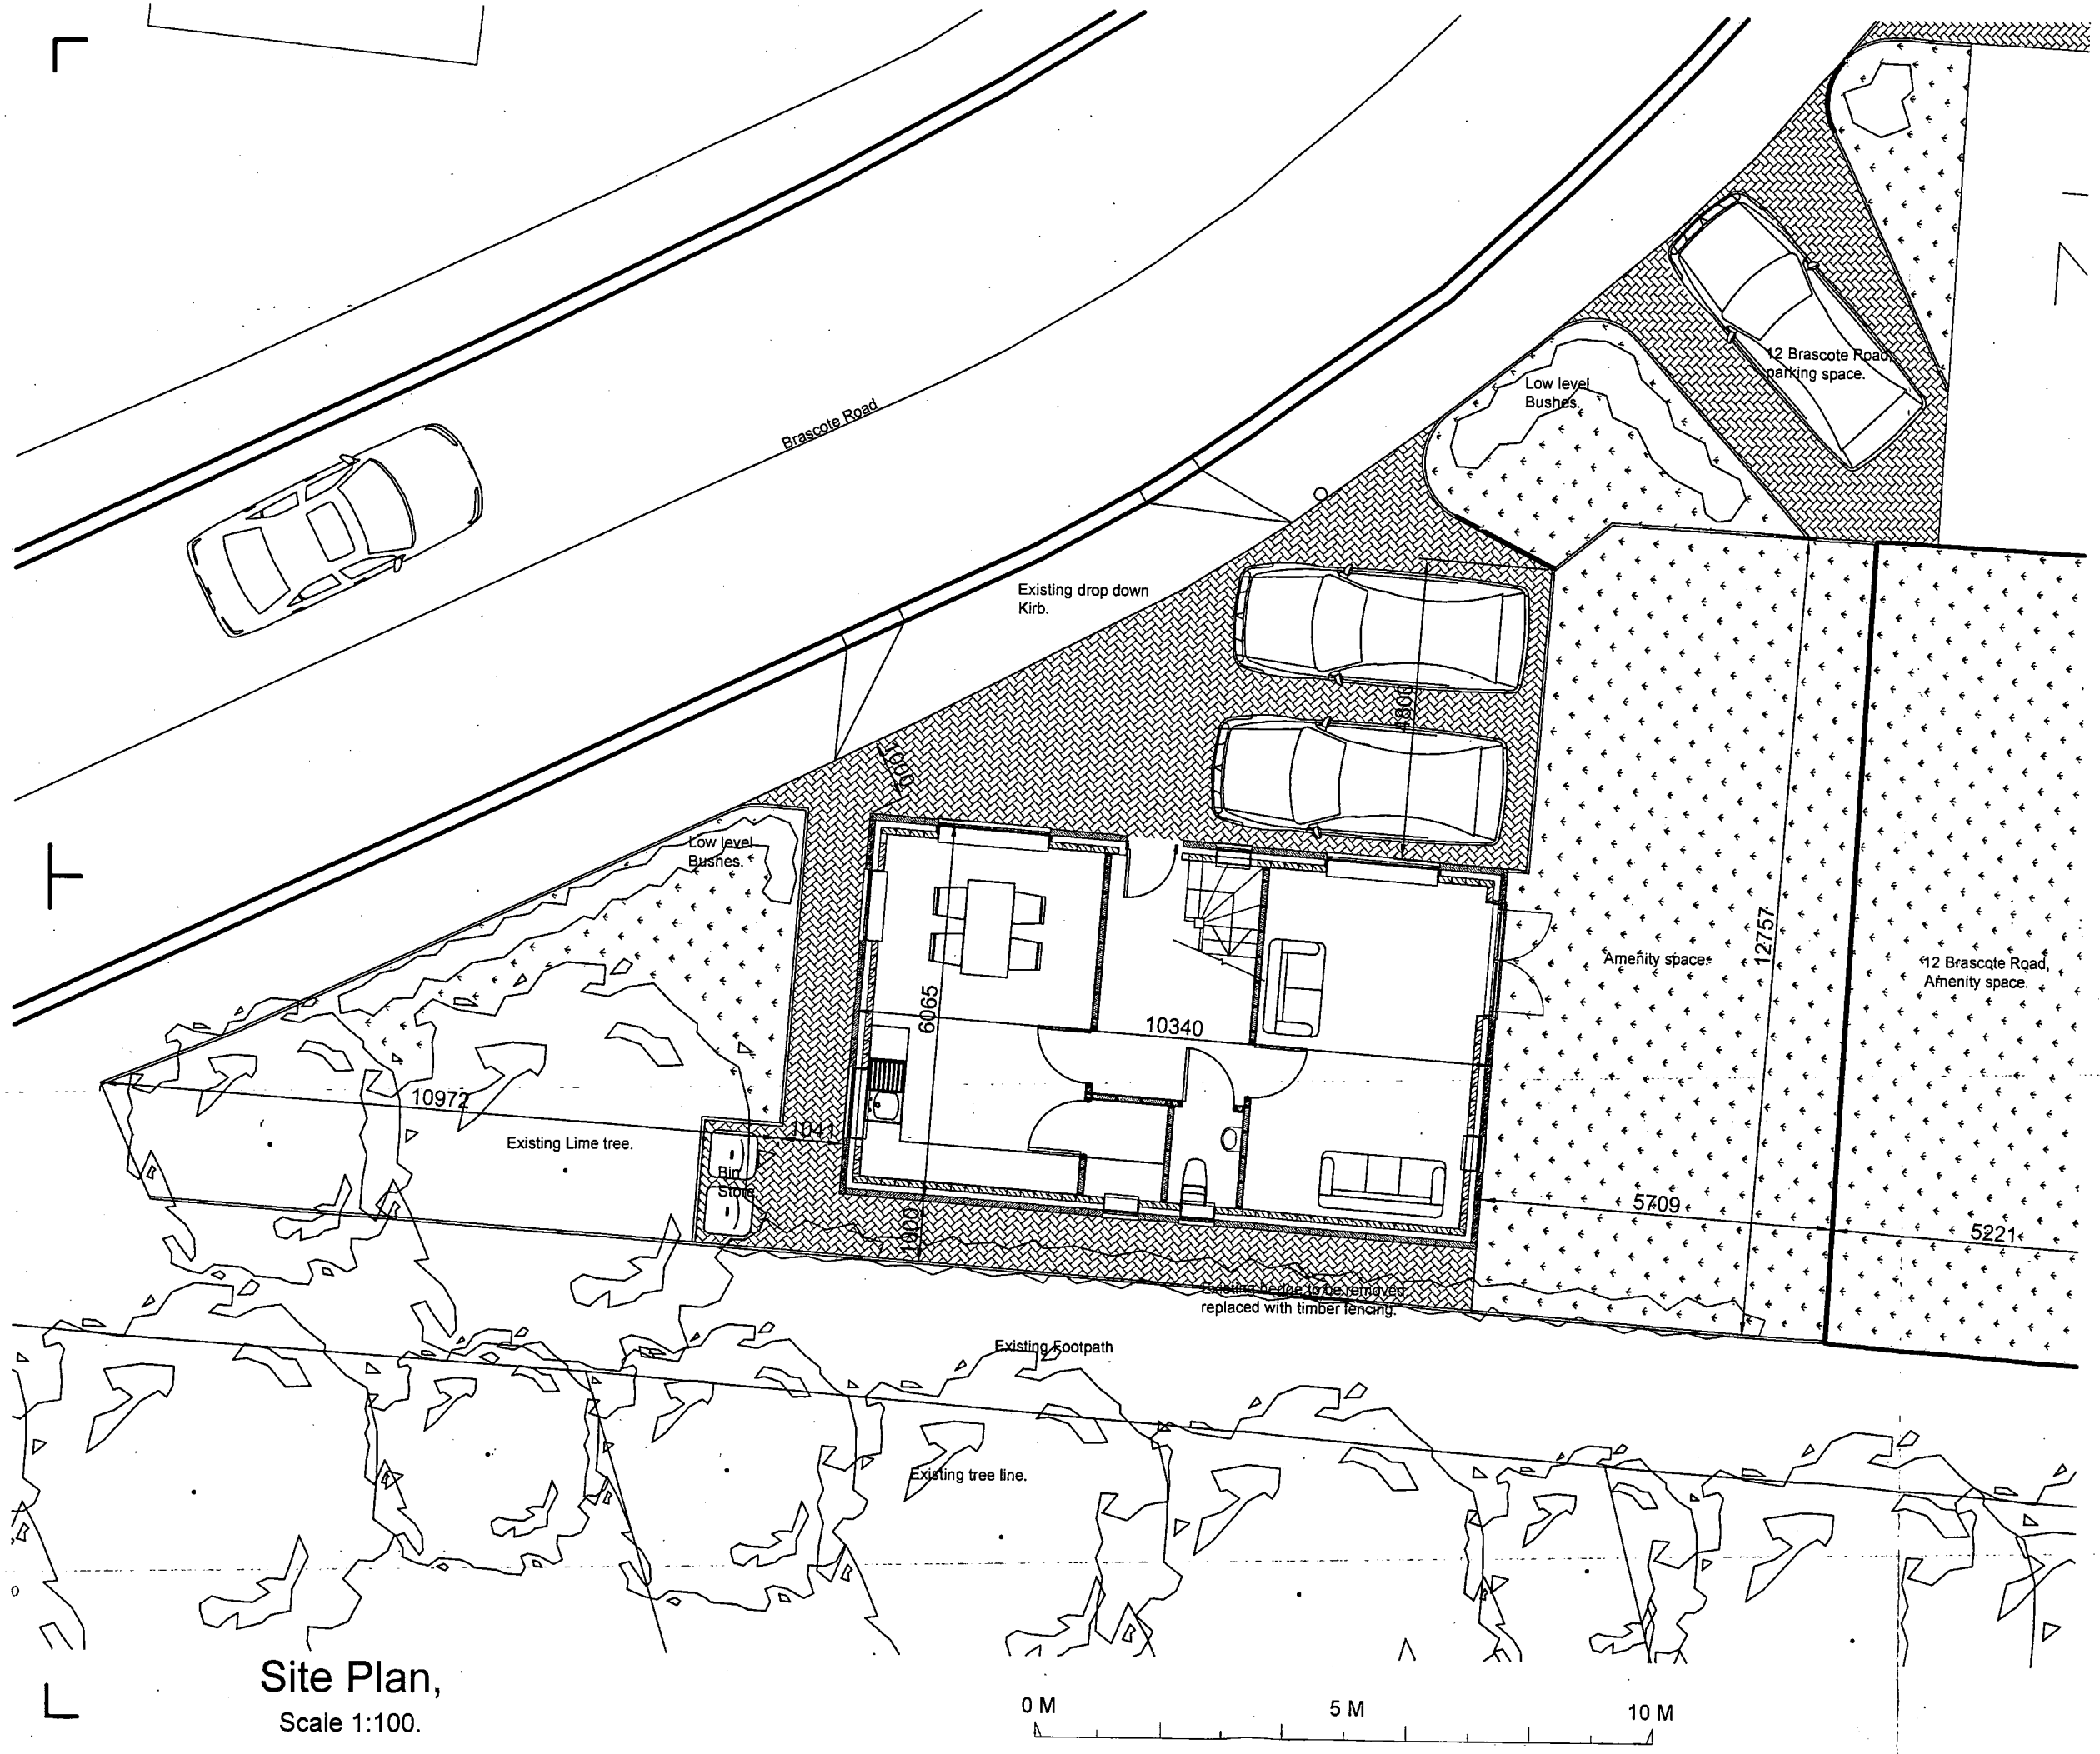

Site Plan,
Scale 1:100.

DIMENSIONS ARE NOT TO BE SCALED FROM THIS DRAWING

THIS DRAWING IS COPYRIGHT

COMPUTERISED INFORMATION IS NOT TO BE ADDED TO OR ALTERED WITHOUT PERMISSION.

DEVELOPMENT SERVICES
- 3 JUN 2008
RECEIVED

N

Planning.

Site plan.

PROJECT AND DRAWING TITLE
Brascote Road
Hinckley
Leic's
LE10 0YE

SCALE (A3 SHEET)	DRAWN	CHECKED	DATE
1:100 @ A3	SW		27/02/08
PROJECT No.	DRAWING No.		REVISION
A001	00 - 002		-

K&C WOODS
Contractors Ltd.

Tel. 01455 631263