

Front



Rear

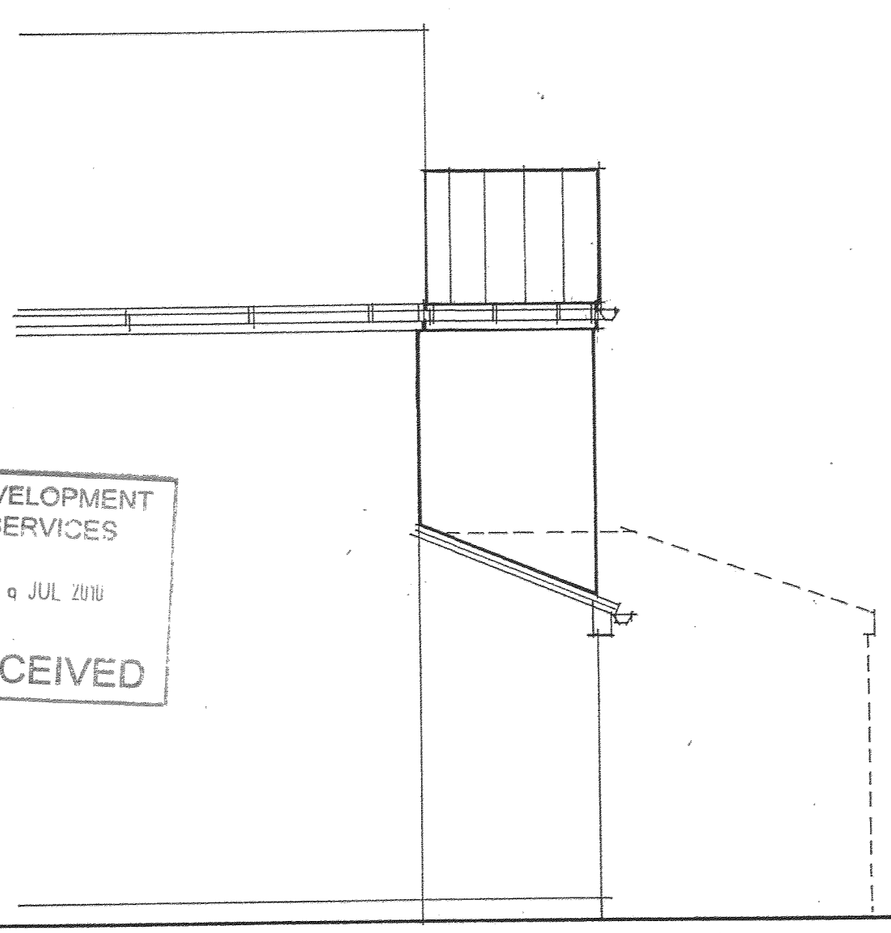

DEVELOPMENT SERVICES
0 9 JUL 2010
RECEIVED

Side

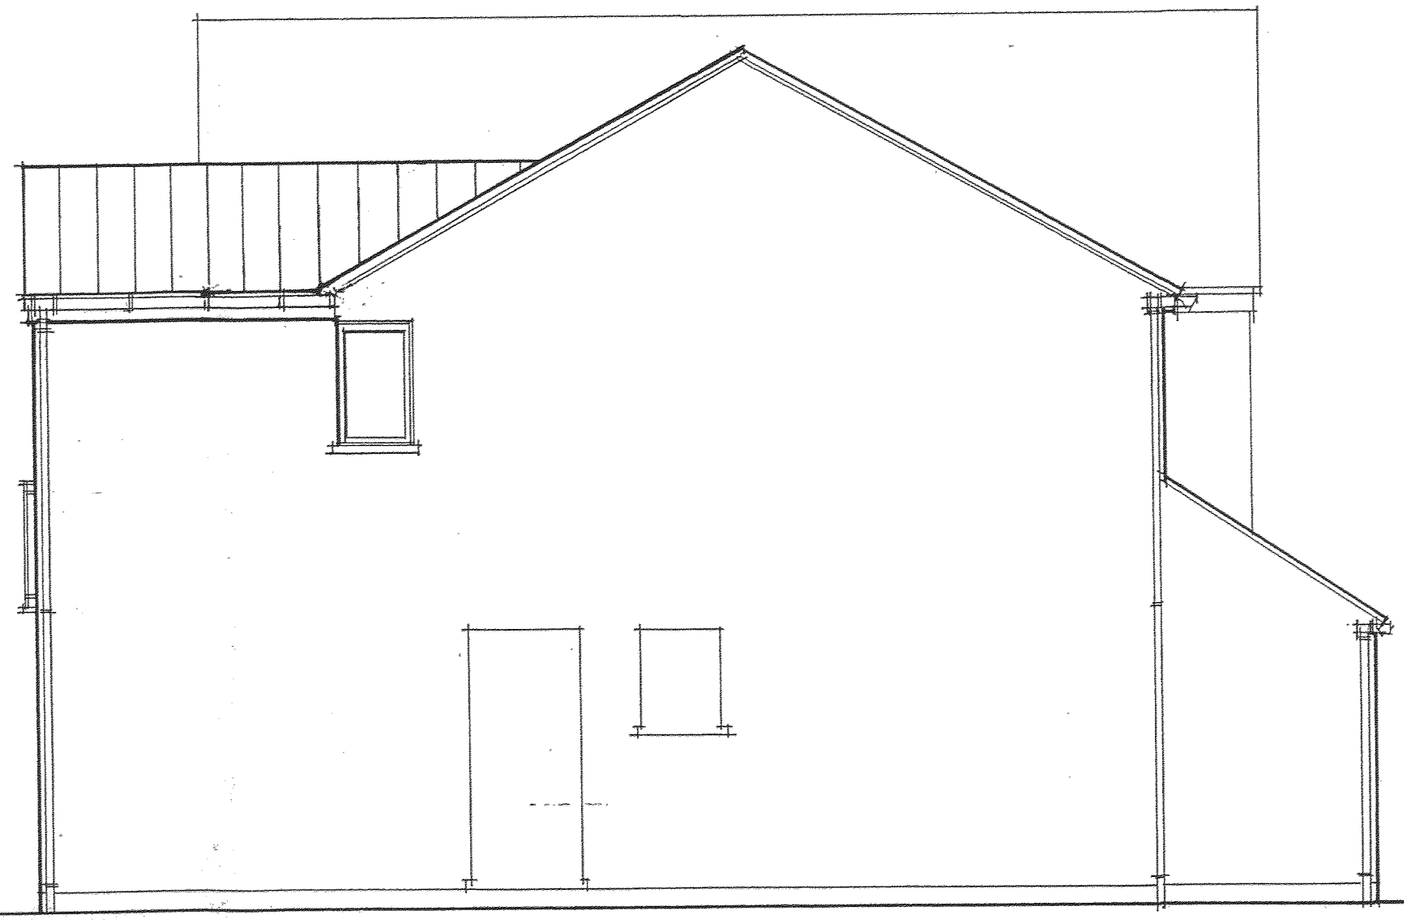

Side

Amendments: 7 July 2010

Roof line lowered by 250mm
Car Parking Bays increased to 3no

7 St Peters Avenue, Witherley

Proposed Elevations

Proposed First Floor Extension Scales: 1:50 April 2010