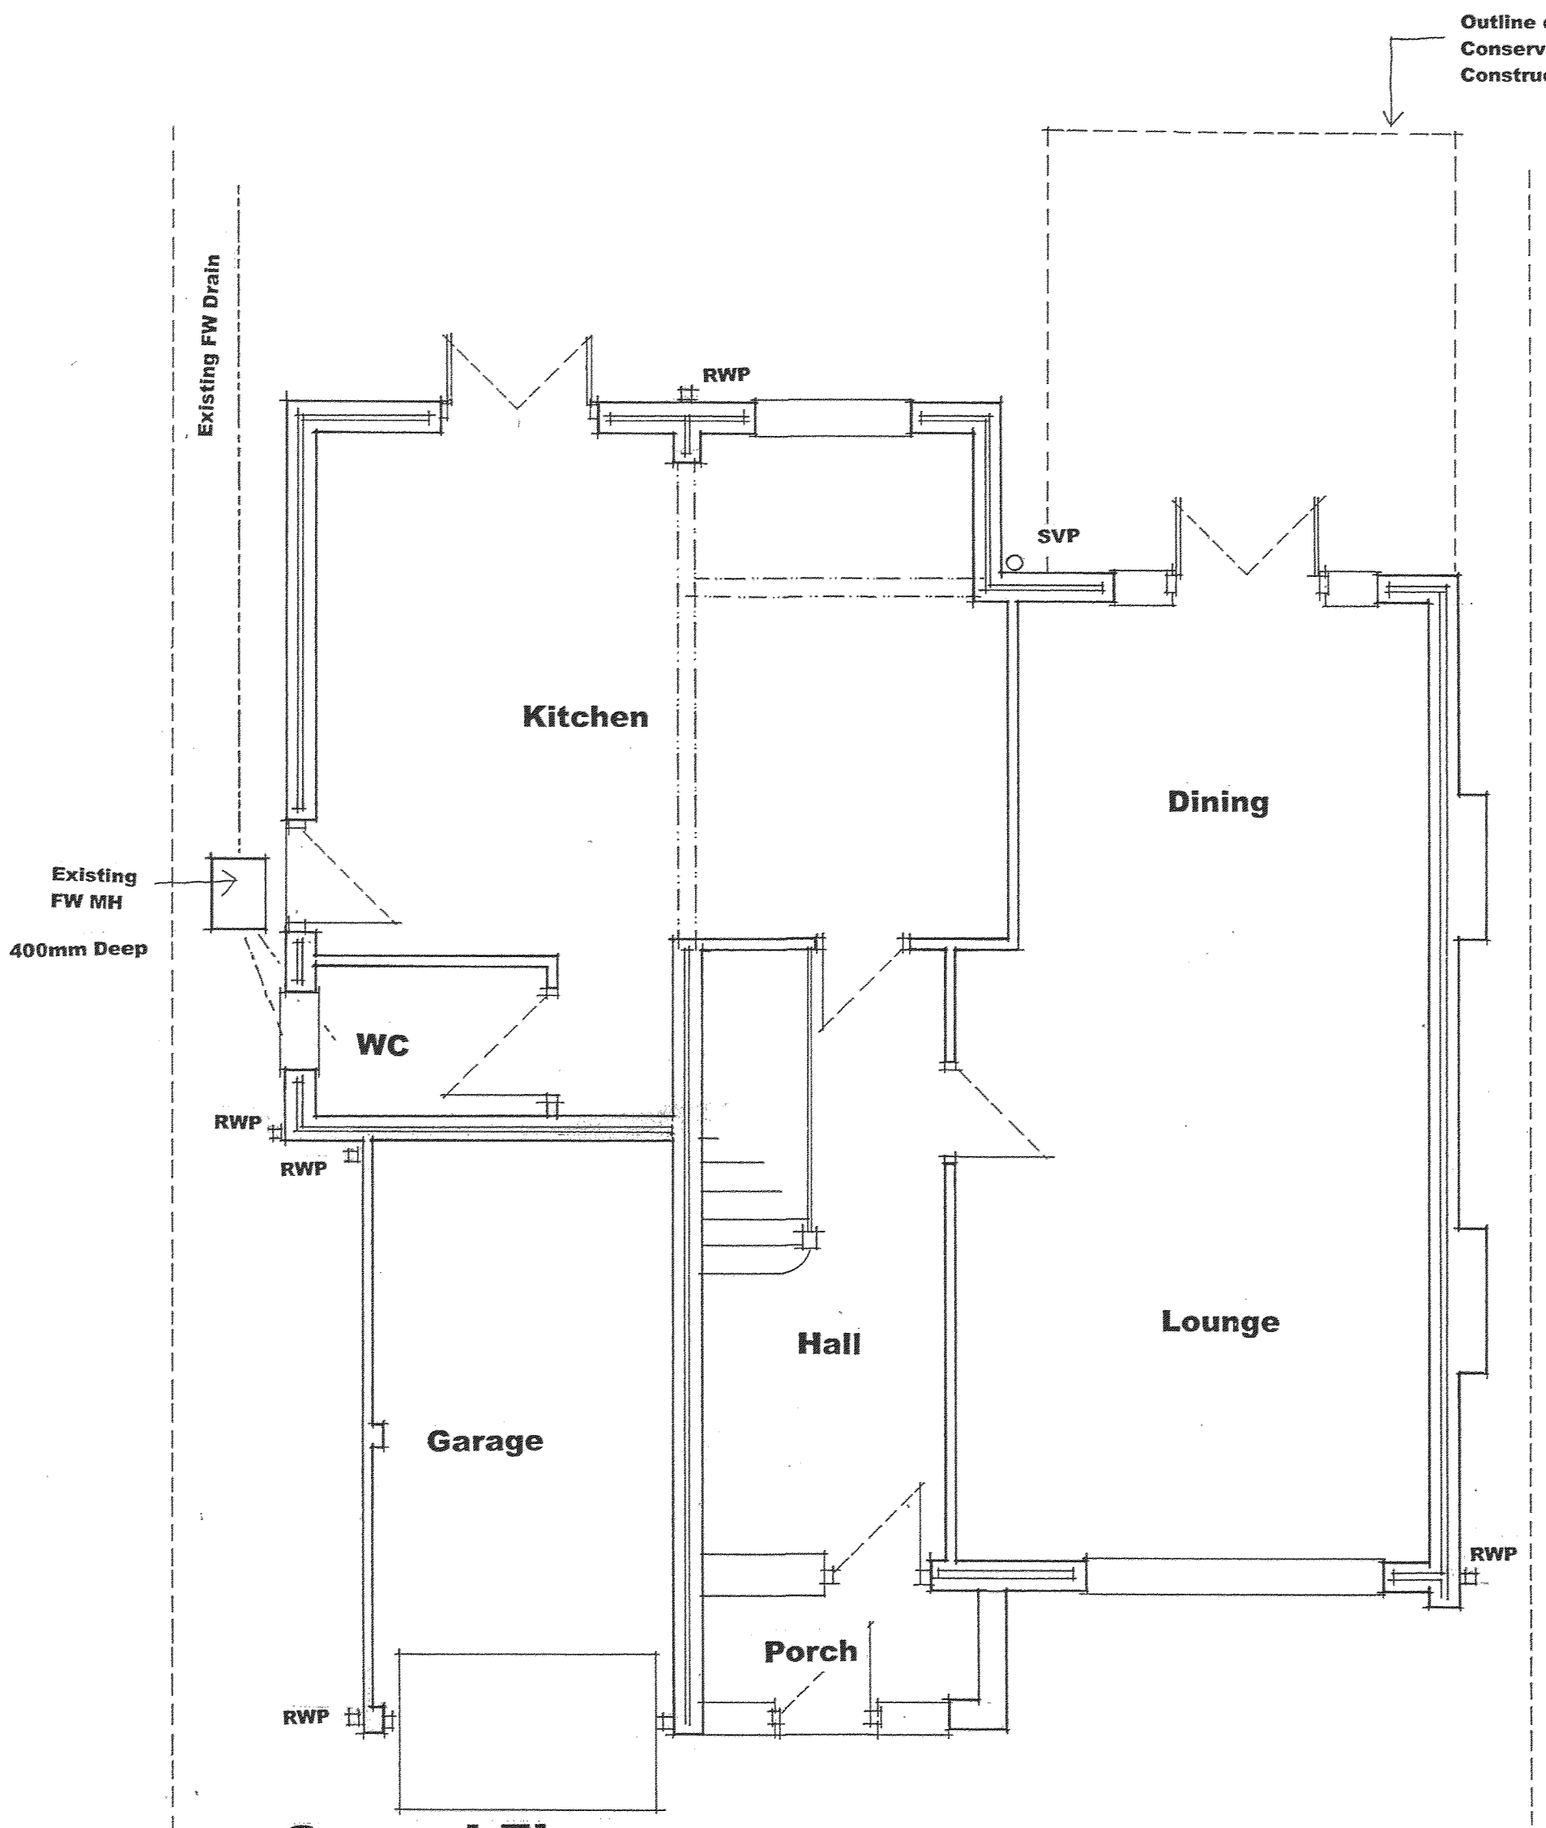

Ground Floor



First Floor

DEVELOPMENT
SERVICES
09 JUL 2010
RECEIVED

7 St Peters Avenue, Witherley

Existing Plans

Proposed First Floor Extension

Scales: 1:50 April 2010