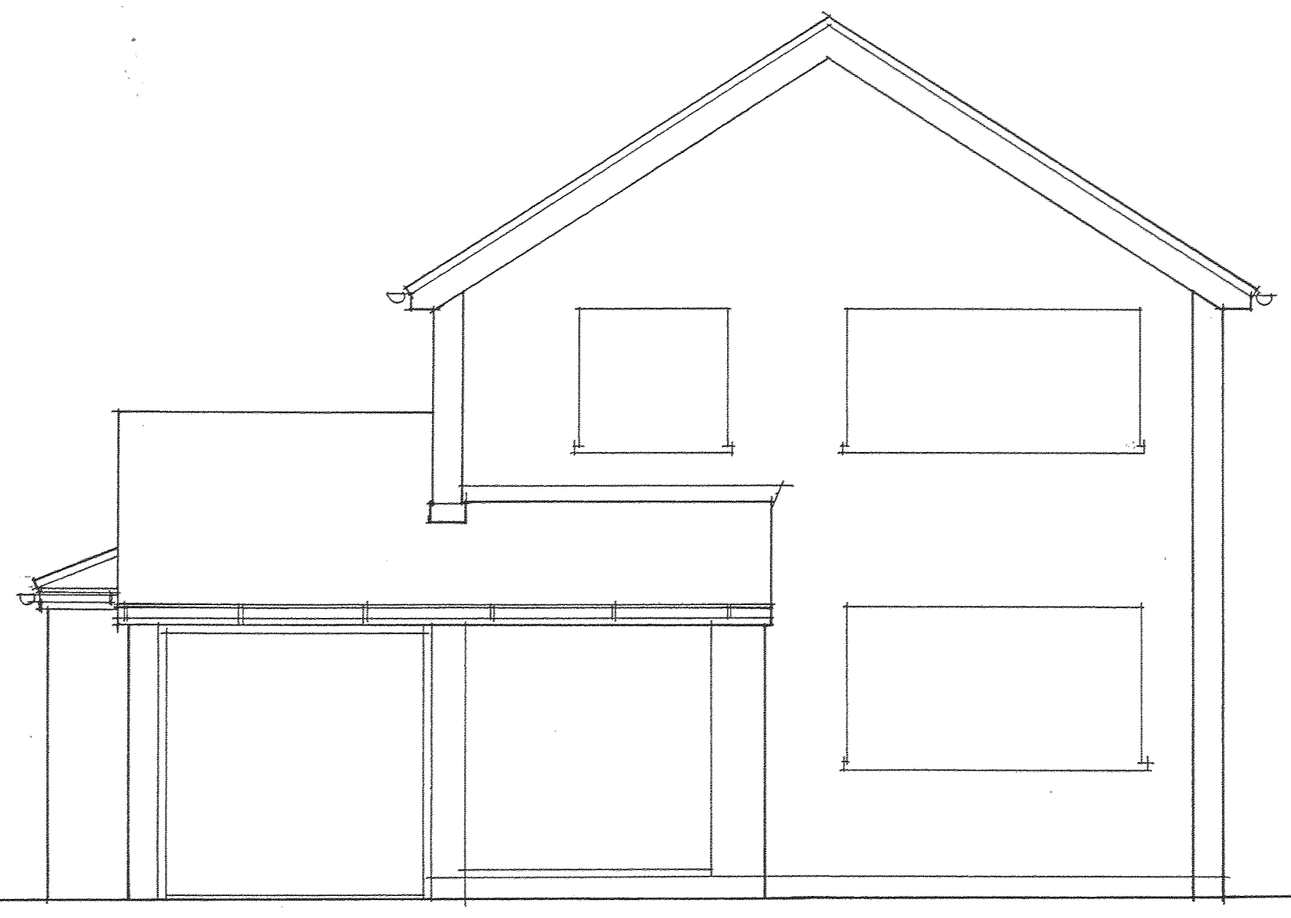

Front

Outline of approved
Conservatory, not yet
Constructed.

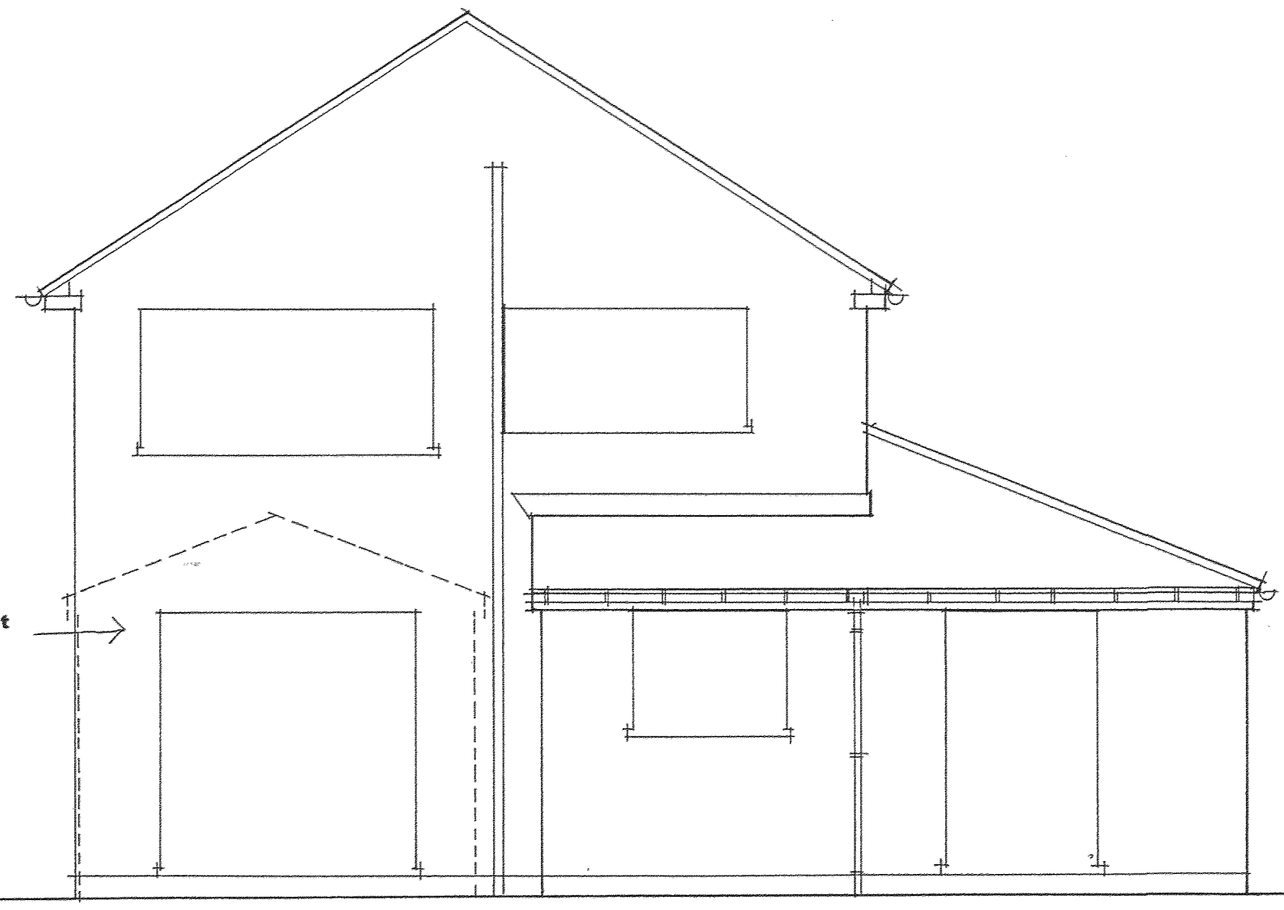

Rear

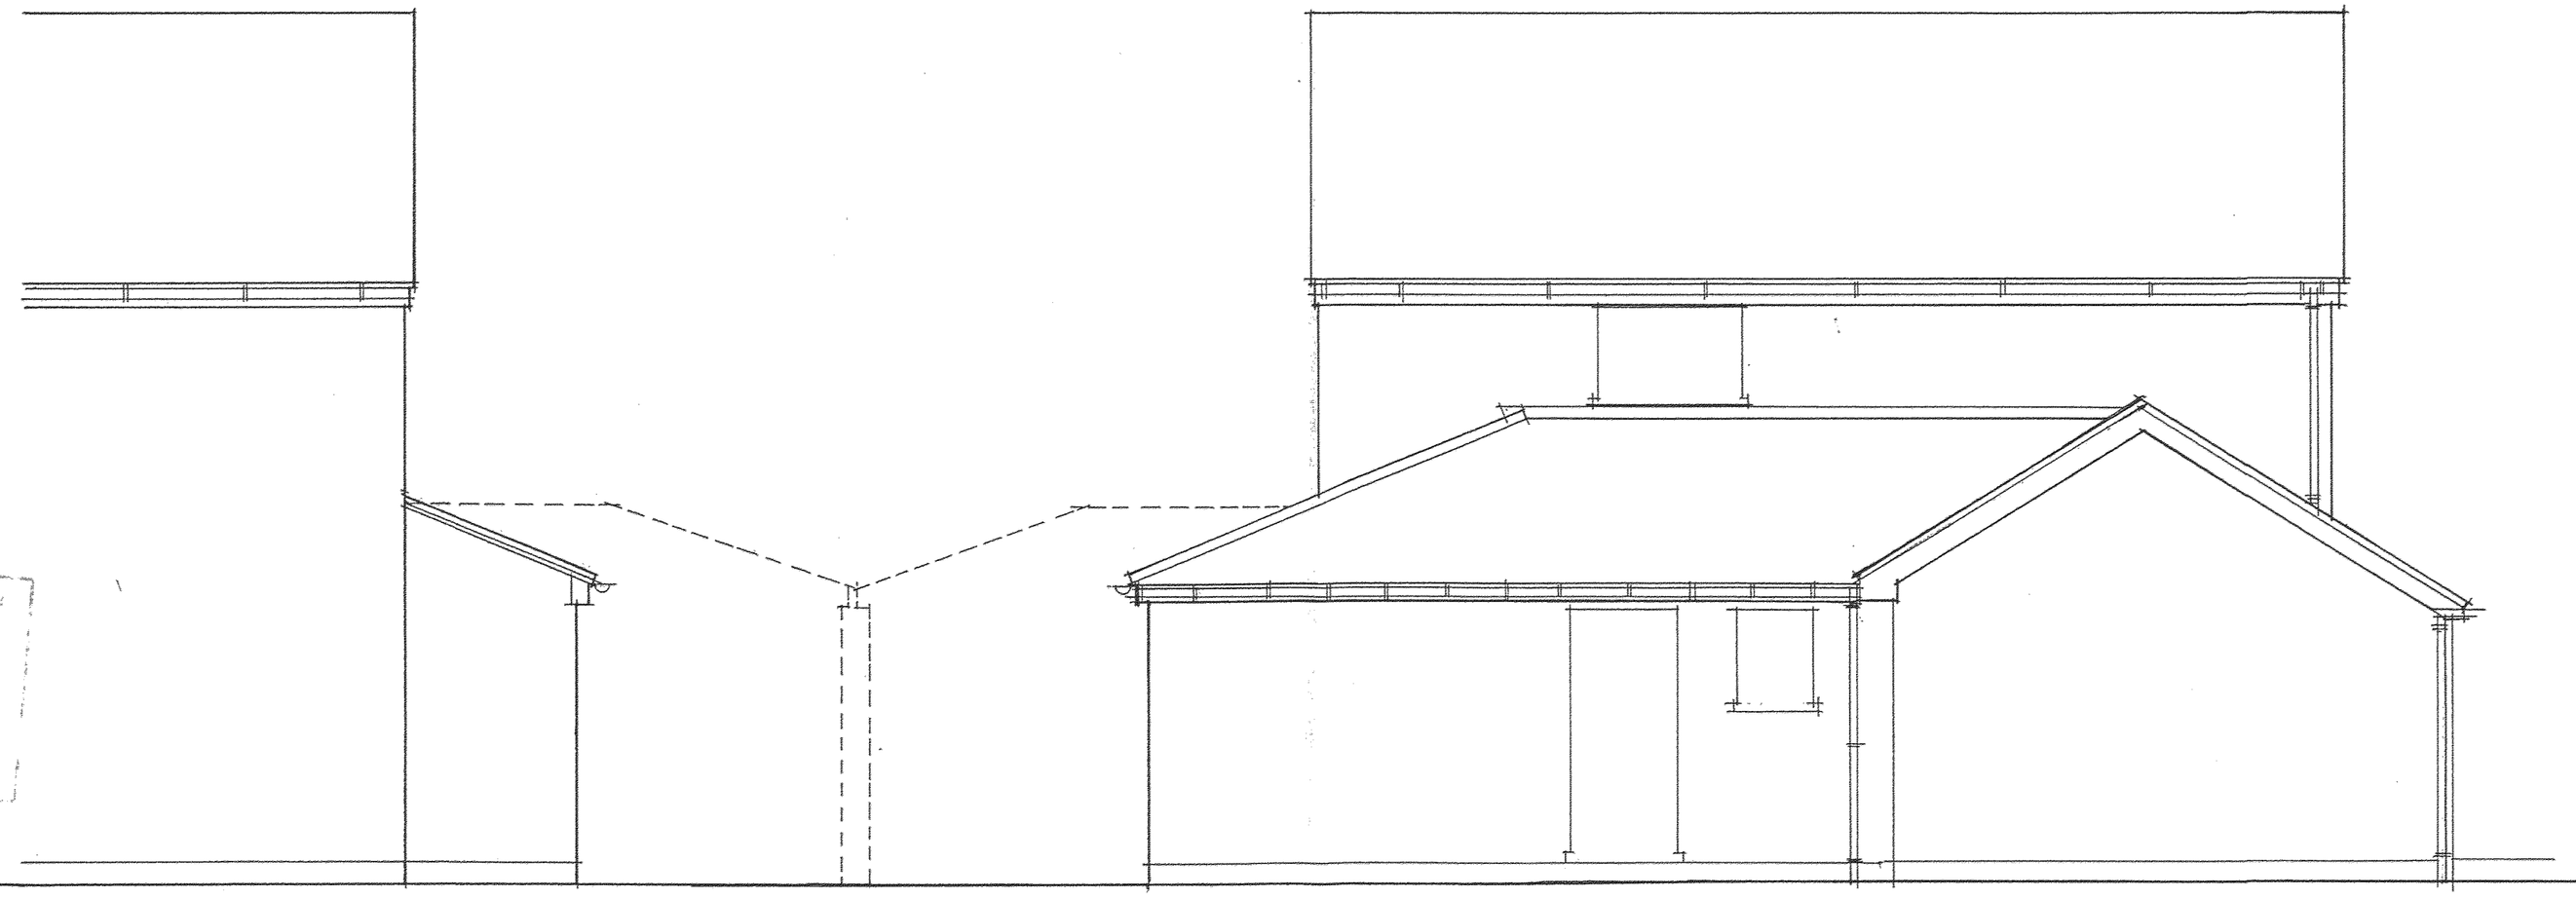

Side

Side

DEVELOPMENT
SERVICES
0 0 JUL 201
RECEIVED

7 St Peters Avenue, Witherley

Existing Elevations

Proposed First Floor Extension Scales: 1:50 April 2010