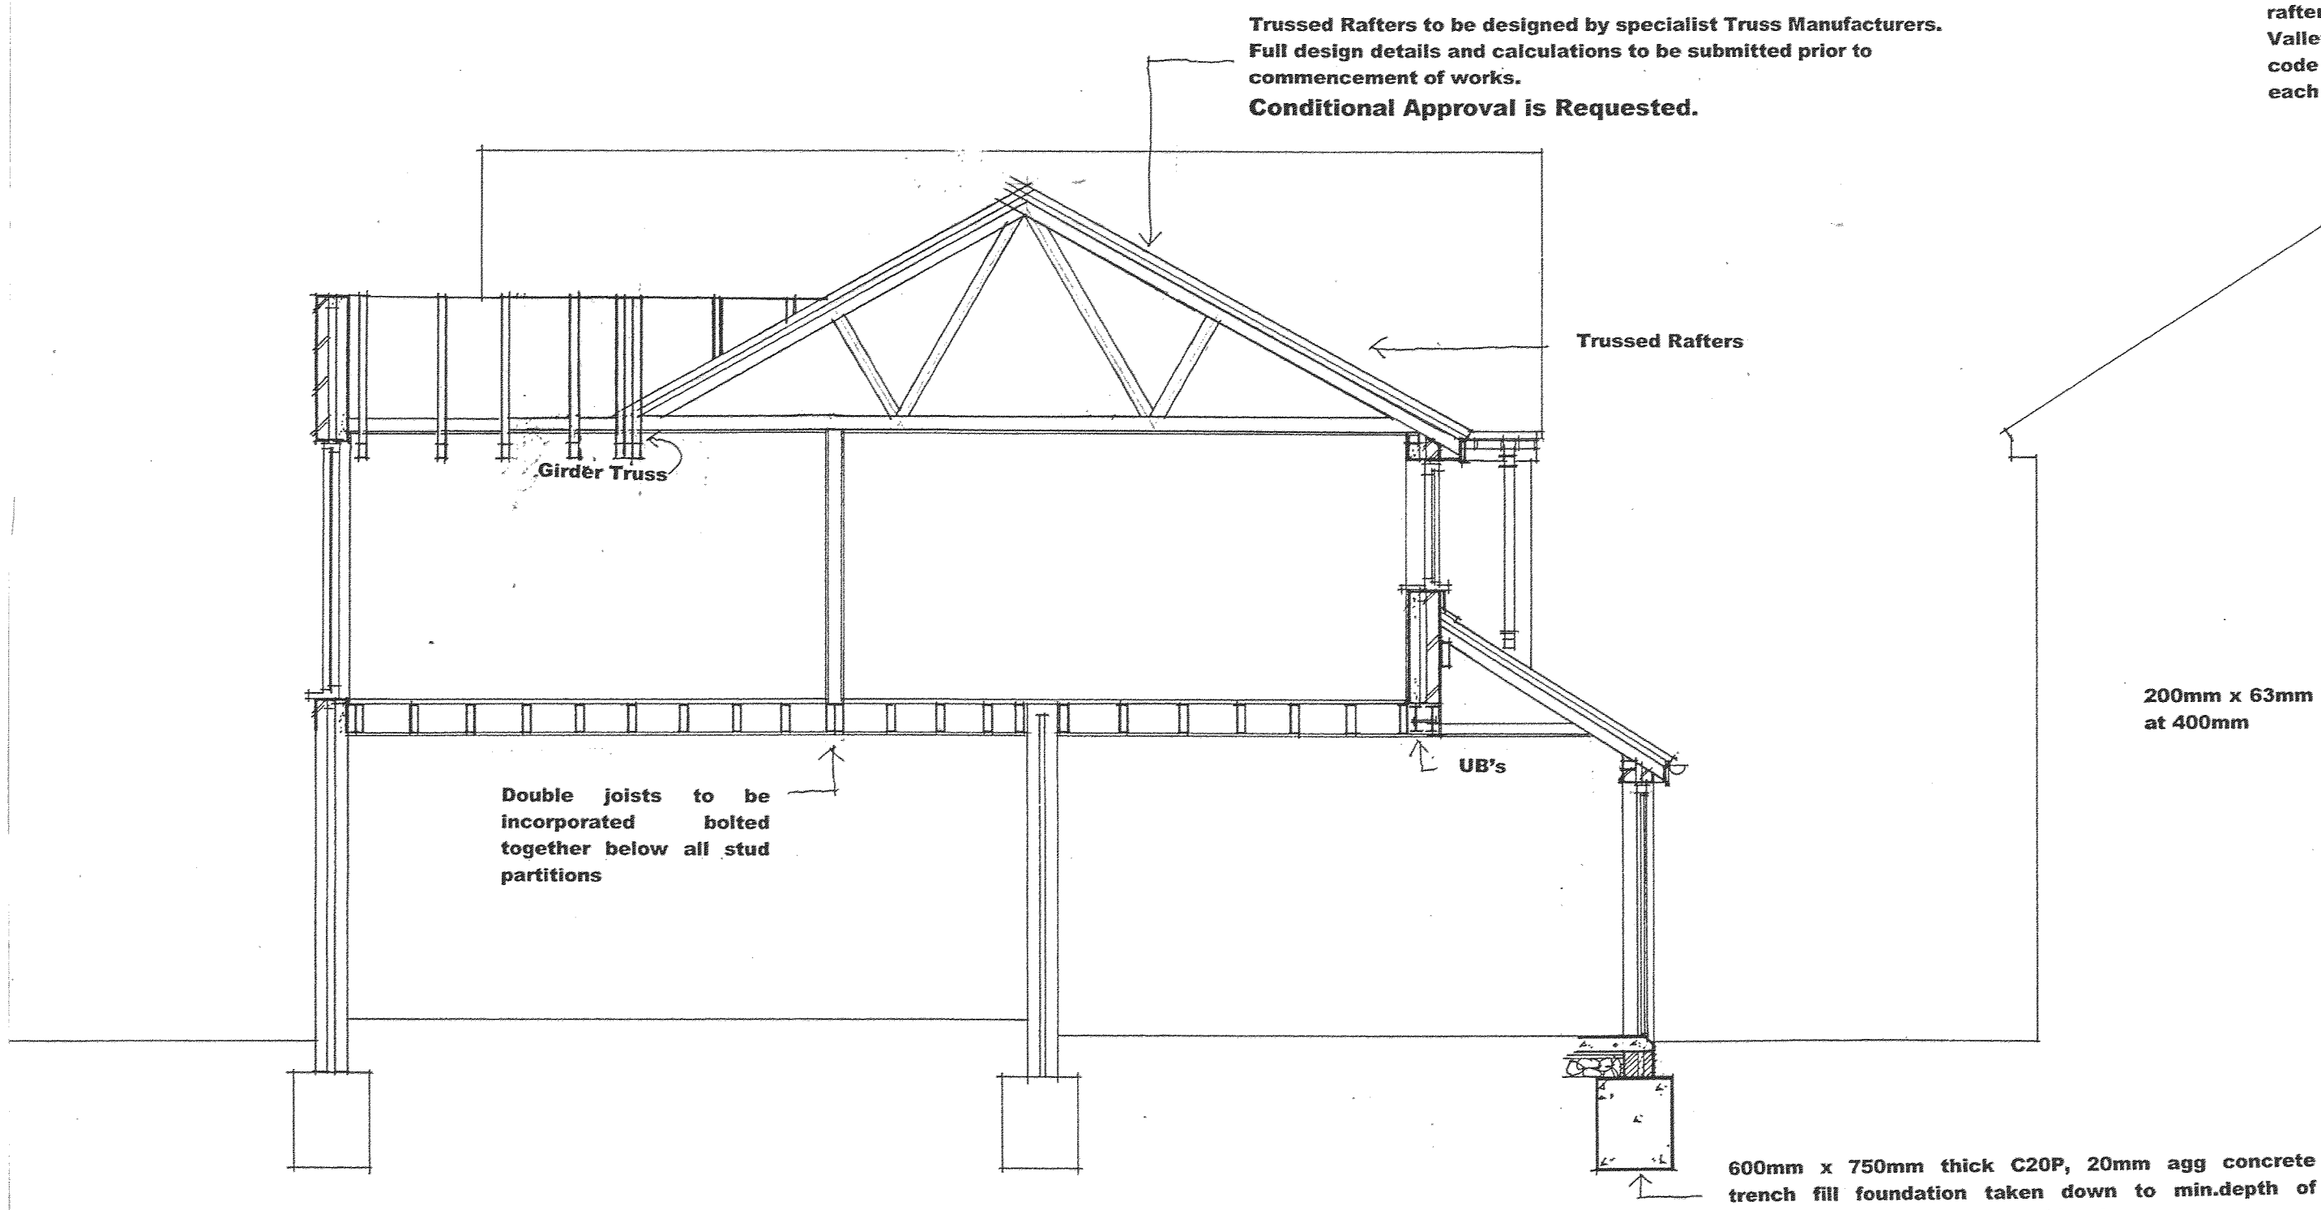

Section

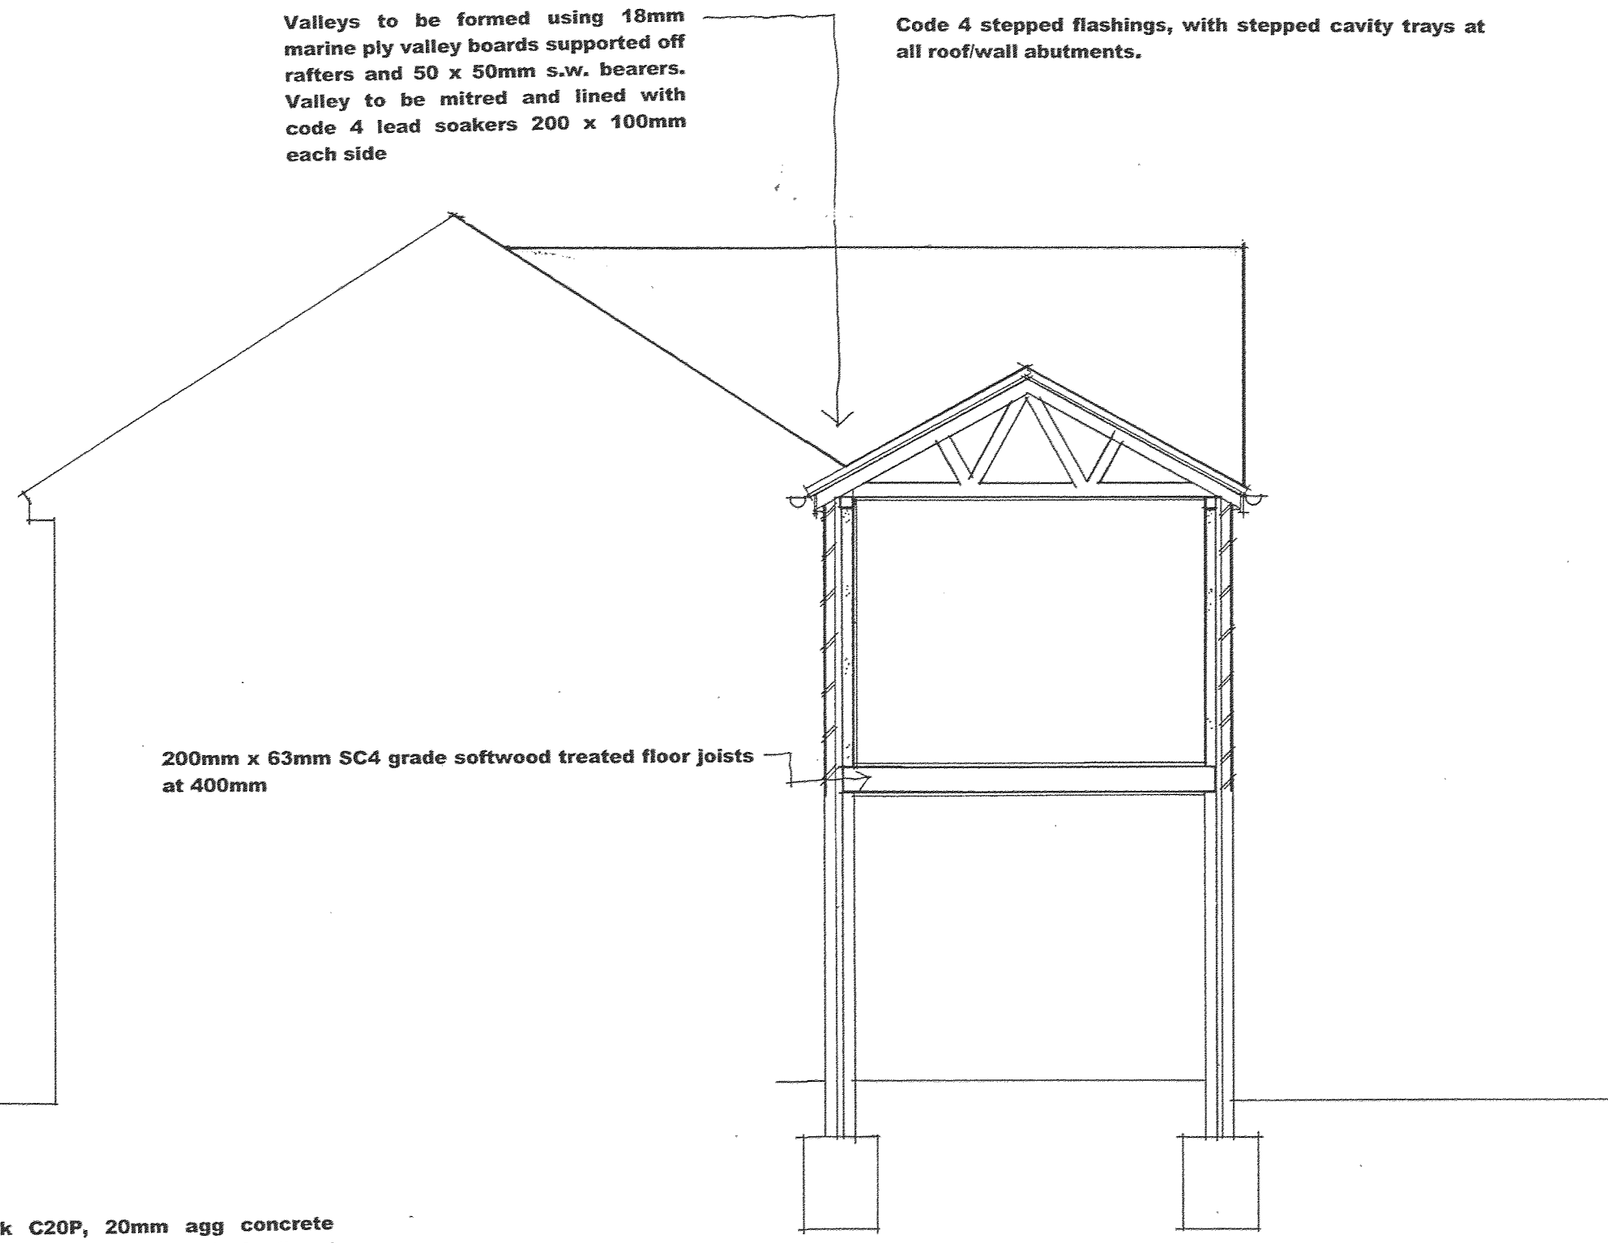

Section

DEVELOPMENT SERVICES
09 JUL 2010
RECEIVED

Amendments: 7 July 2010

Roof line lowered by 250mm

Car Parking Bays increased to 3no

7 St Peters Avenue, Witherley

Sections

Proposed First Floor Extension Scales: 1:50 April 2010