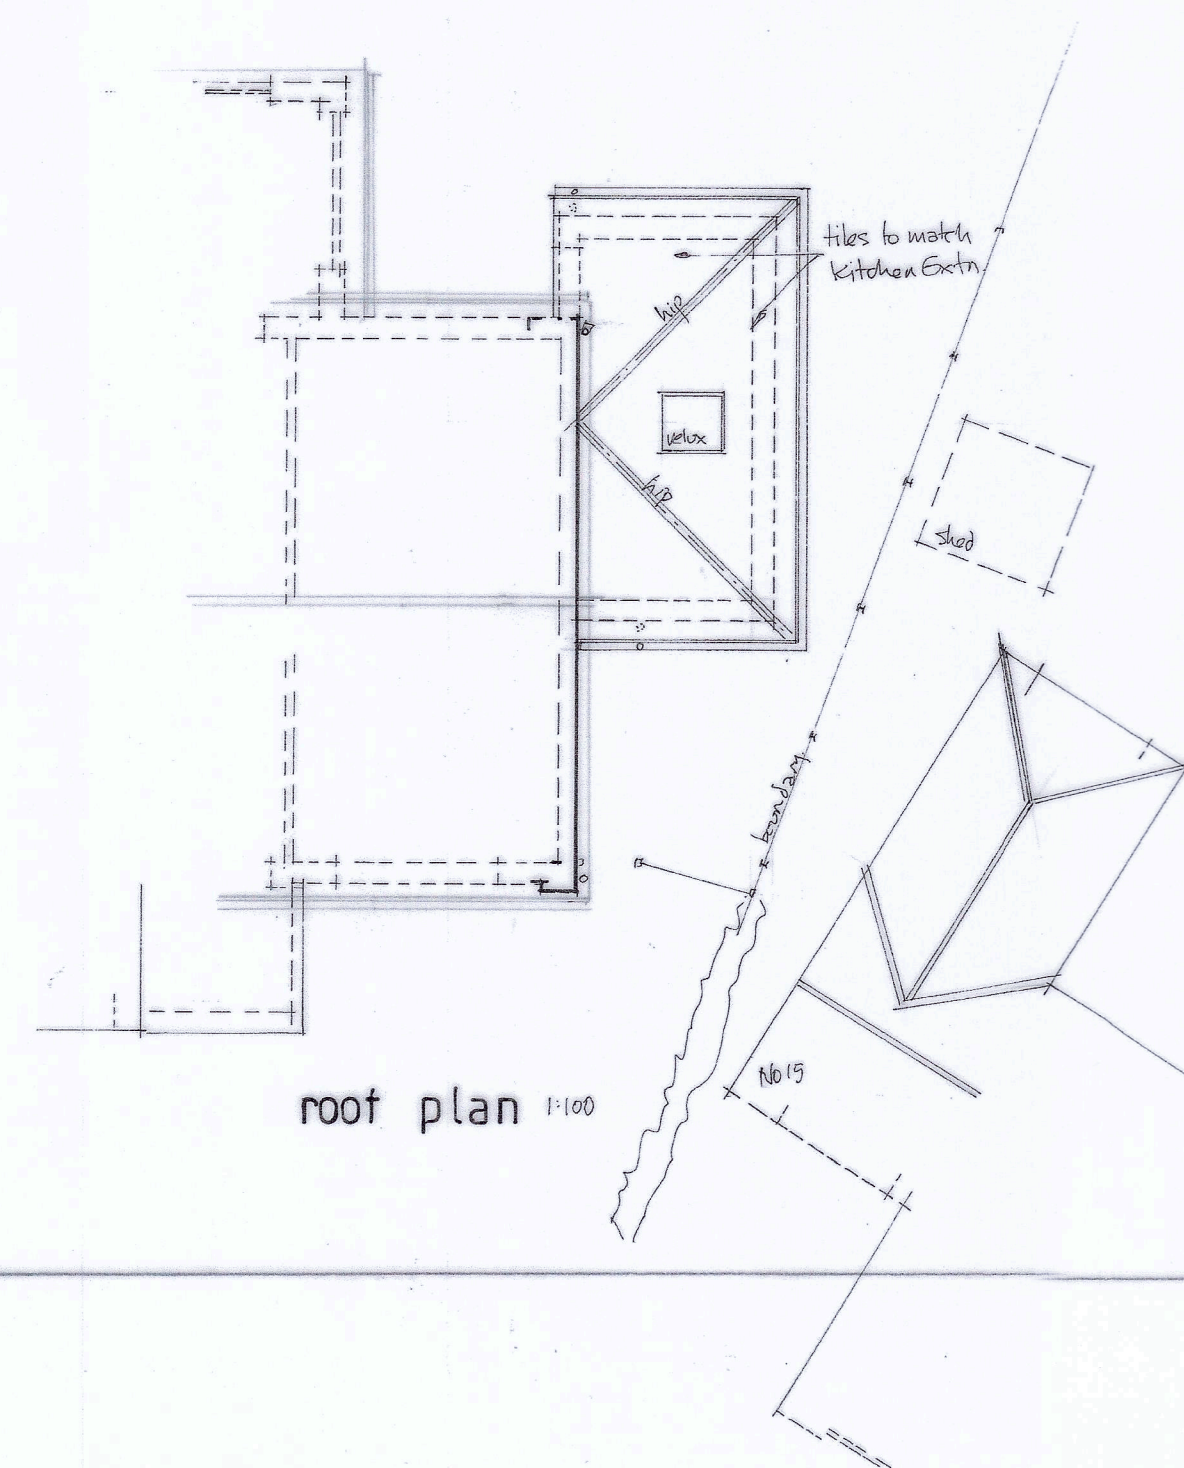
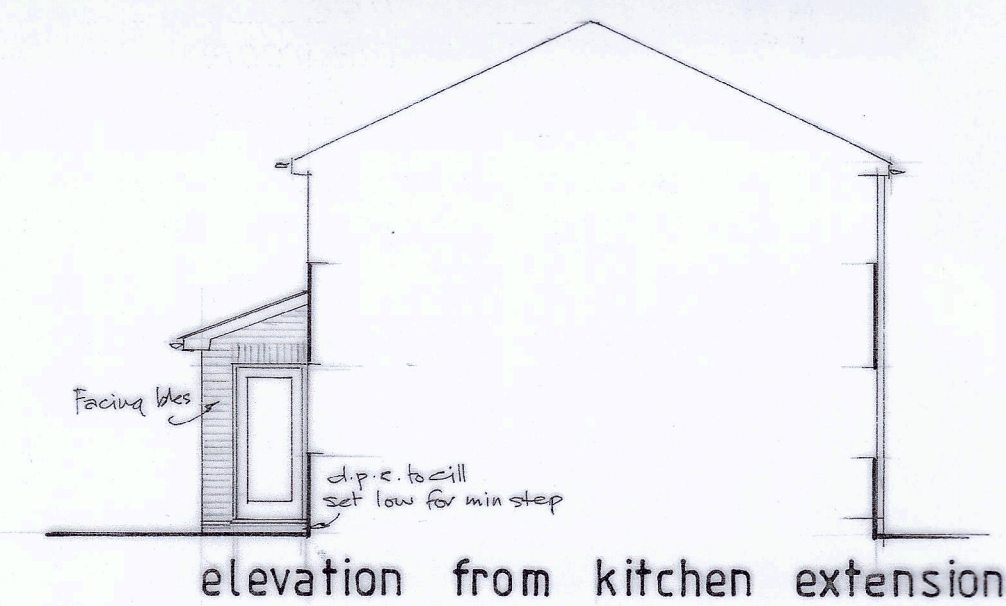
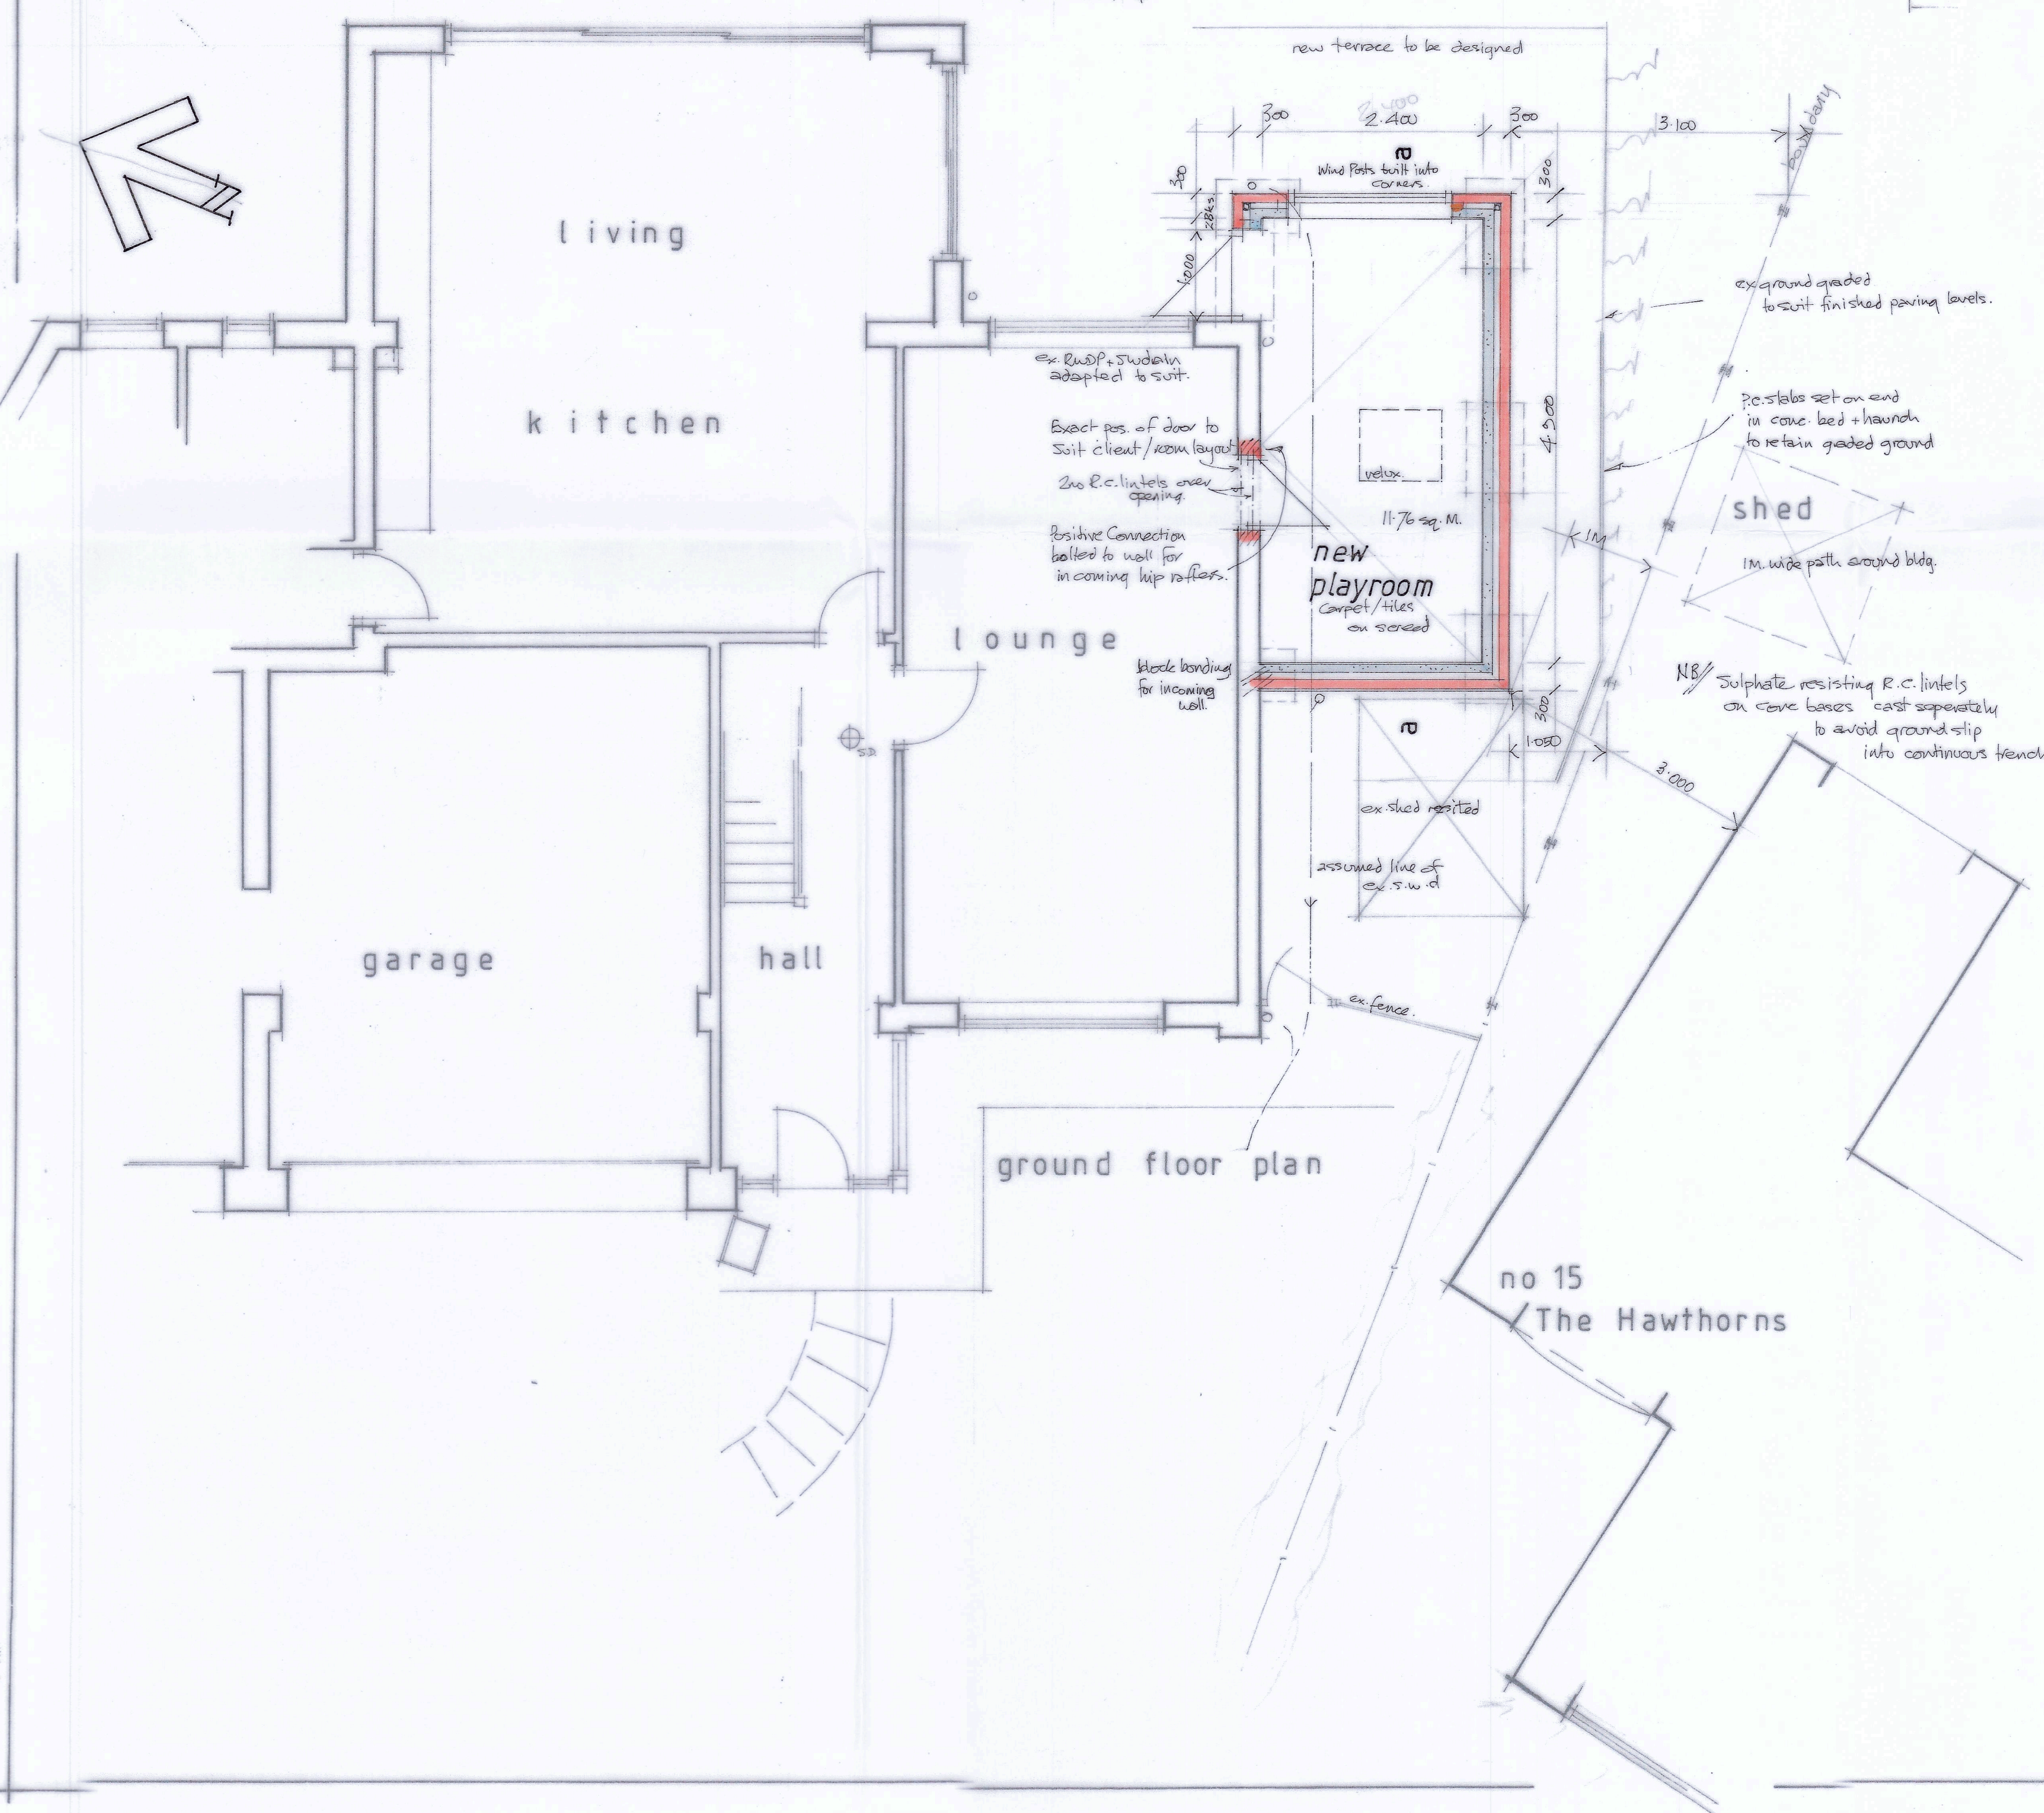
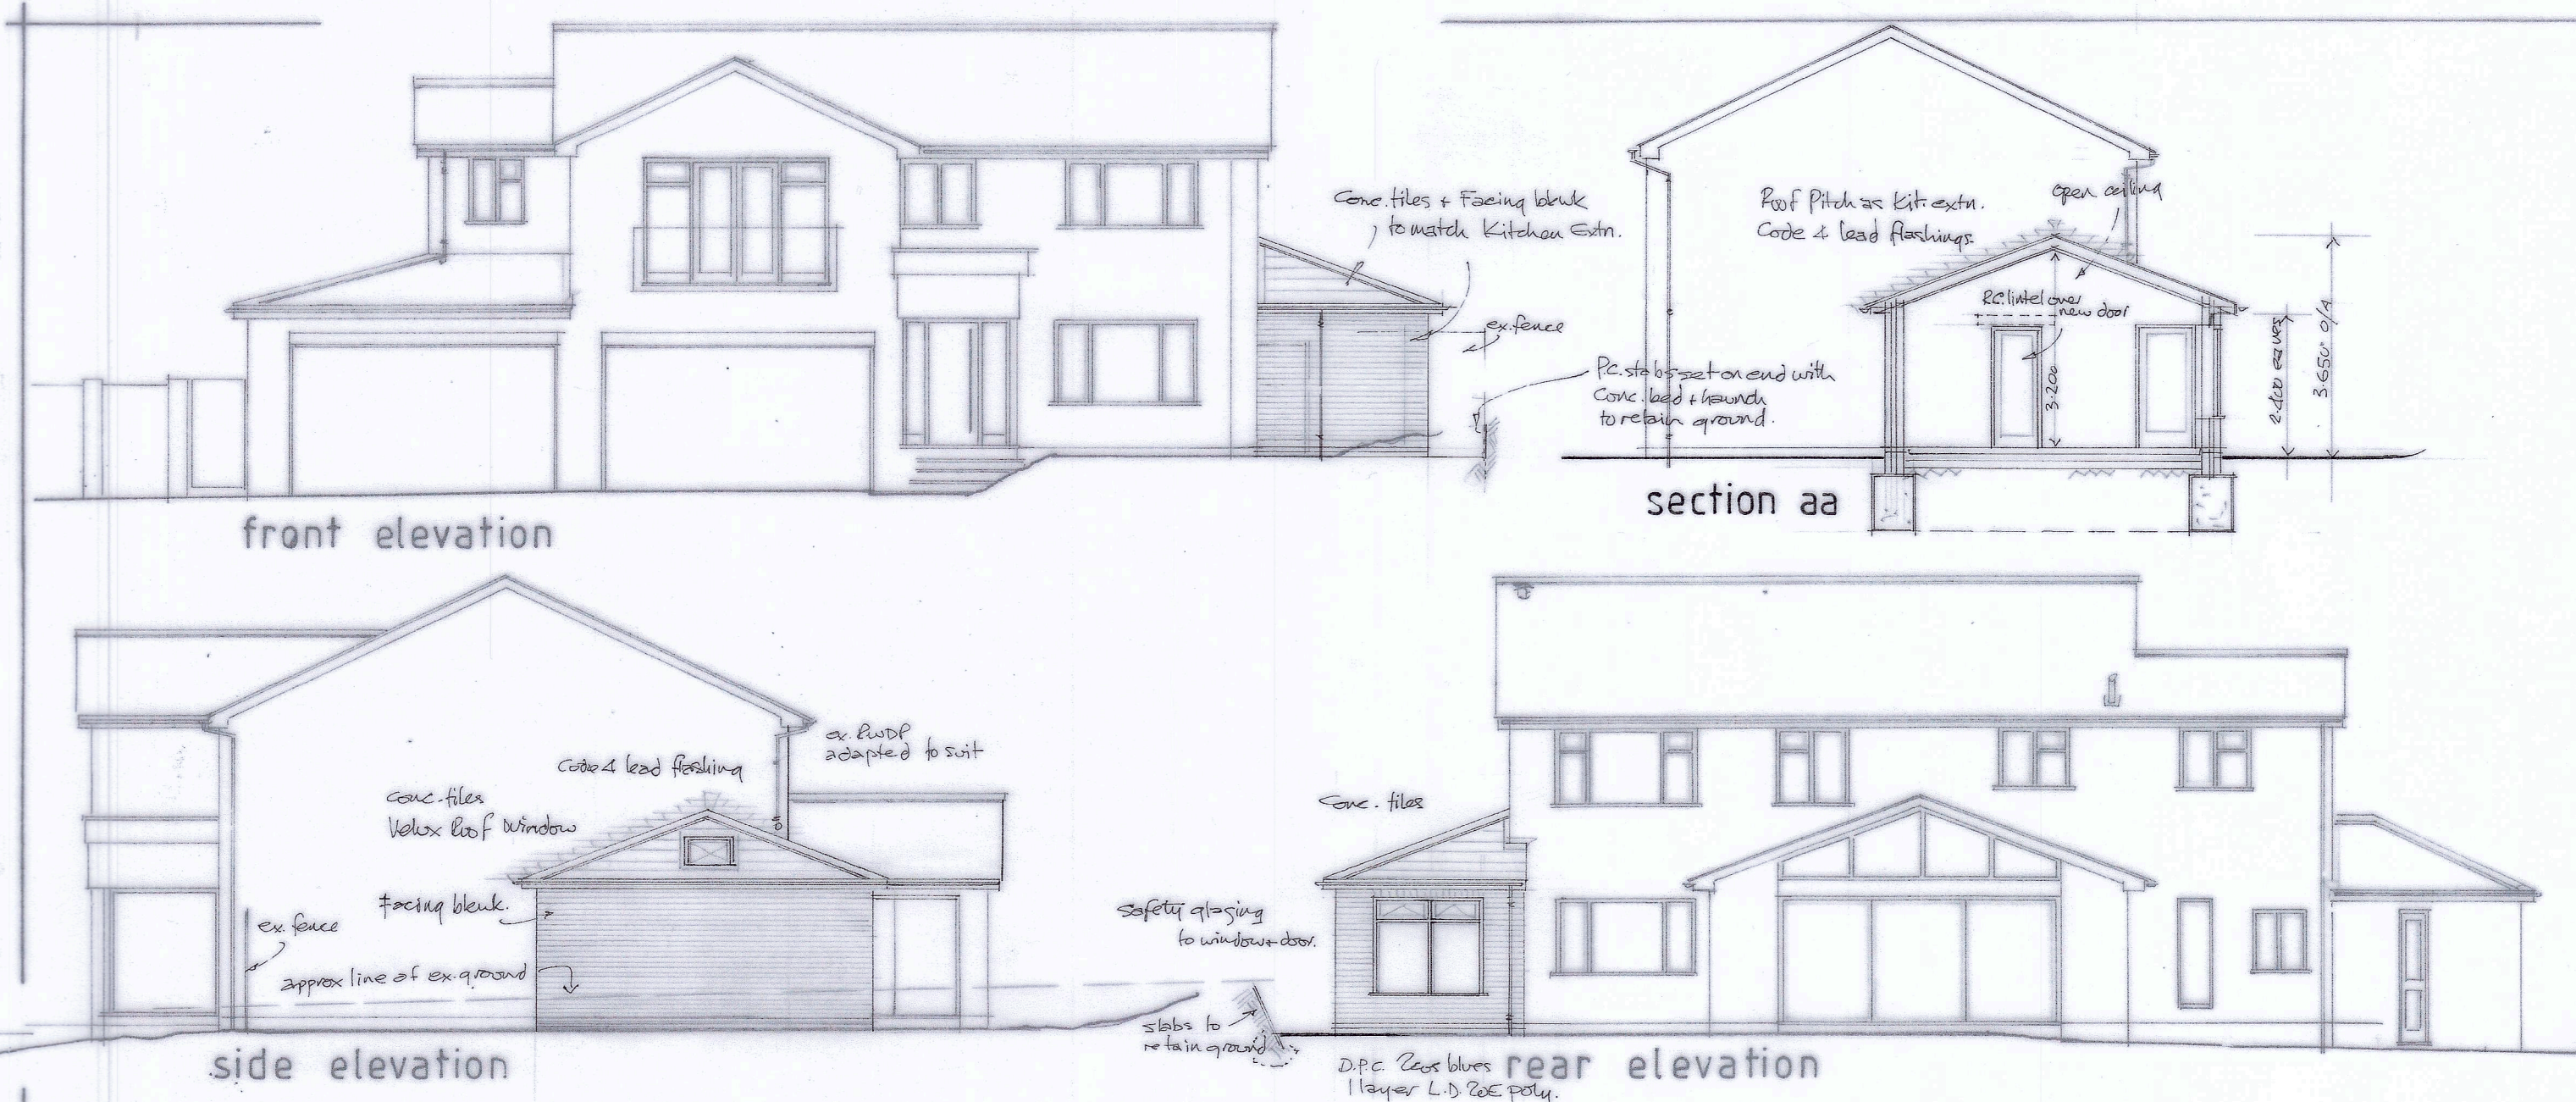


**GRAHAM HARRIS
PARTNERSHIP Ltd.**
ARCHITECTURAL SERVICES
11 RIDGEWAY LITTLETHORPE
LEICESTERSHIRE LE19 2JJ
TELEPHONE 0114 2752275
Email: gra.h@btinternet.com

Proposed
New Playroom

14 The Hawthorns
MARKFIELD
Leicestershire
LE67 9SS

For Mr J. & Mrs C. Farn

11.76 Sq. M.

Drawing No:
6404 / JCF / 20
Scale:
1:50 1:100
Drawn By:
G. W. H.
Date:
15 / 03 / 2024