


OCTOPUS - HINCKLEY

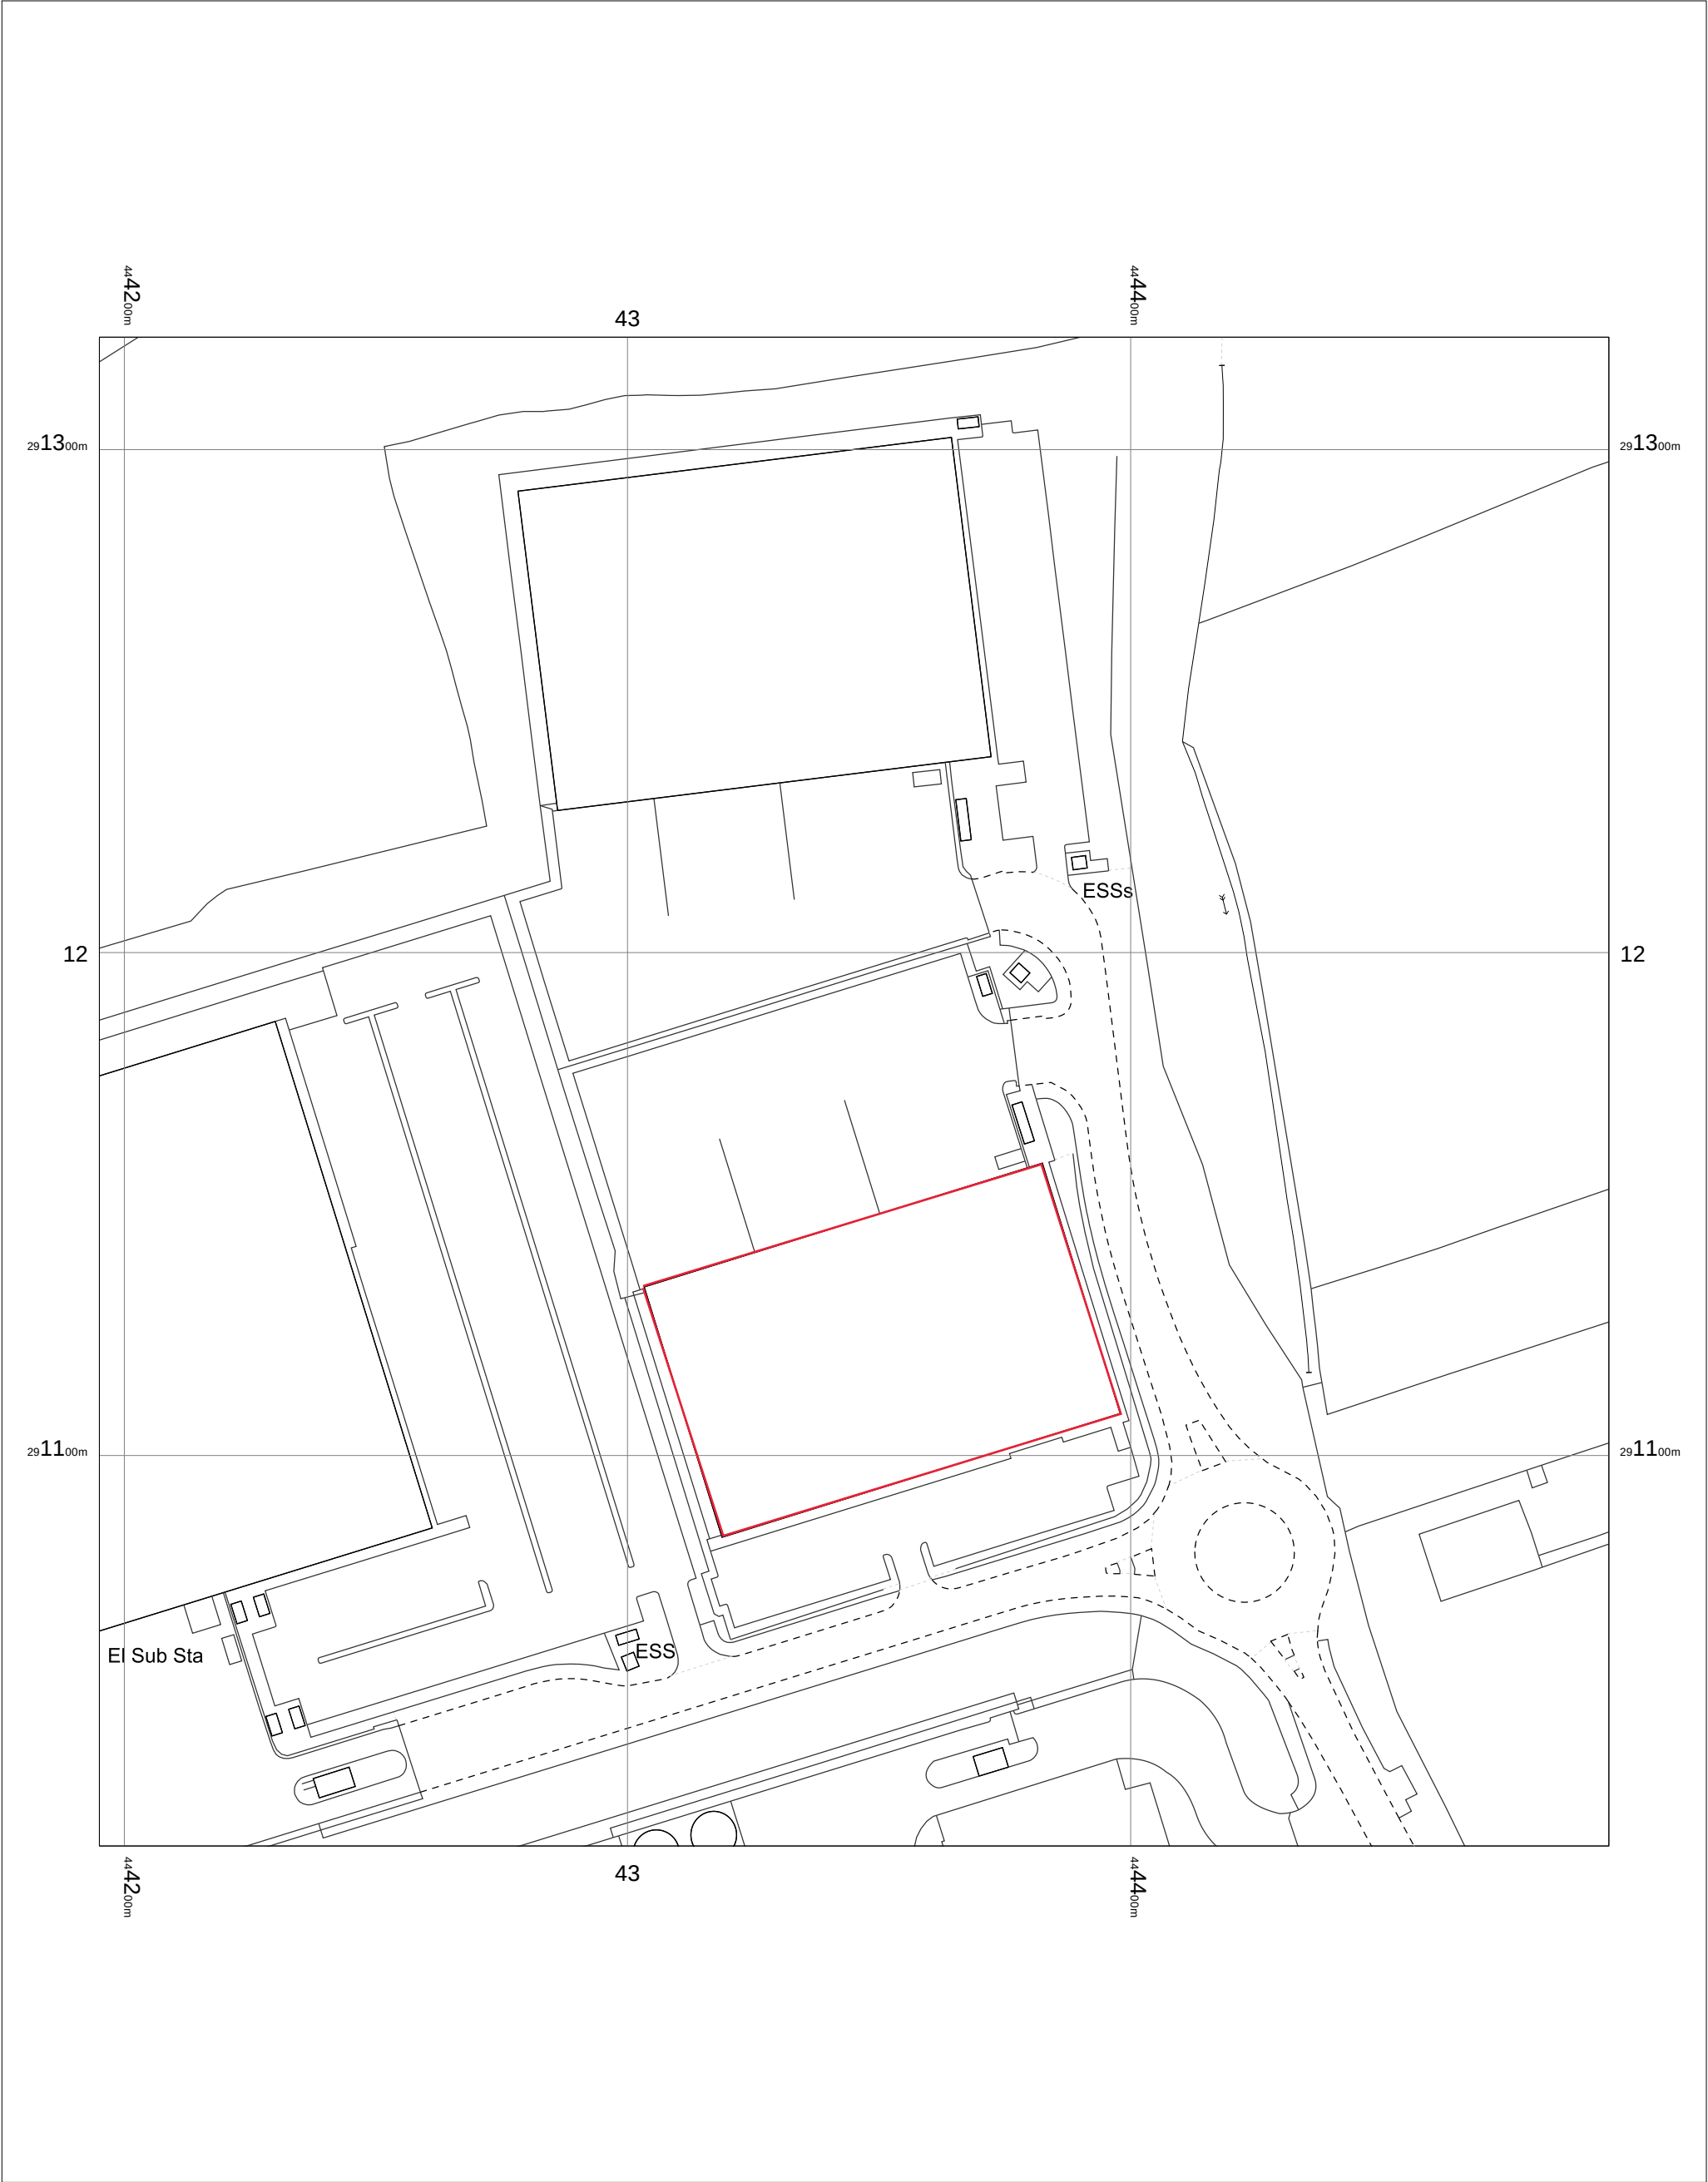


OCTOPUS
HINKLEY PARK
HINCKLEY
LE10 3ja

OS MasterMap 1250/2500/10000 scale
Friday, March 15, 2024, ID: BW1-01154882
maps.blackwell.co.uk

1:1250 scale print at A3, Centre: 444345 E, 291172 N

©Crown Copyright Ordnance Survey. Licence no. 100041041

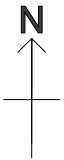

BLACKWELL'S
MAPPING SERVICES
PERSONAL & PROFESSIONAL MAPPING
www.blackwellmapping.co.uk

TEL: 0800 151 2612
maps@blackwell.co.uk