


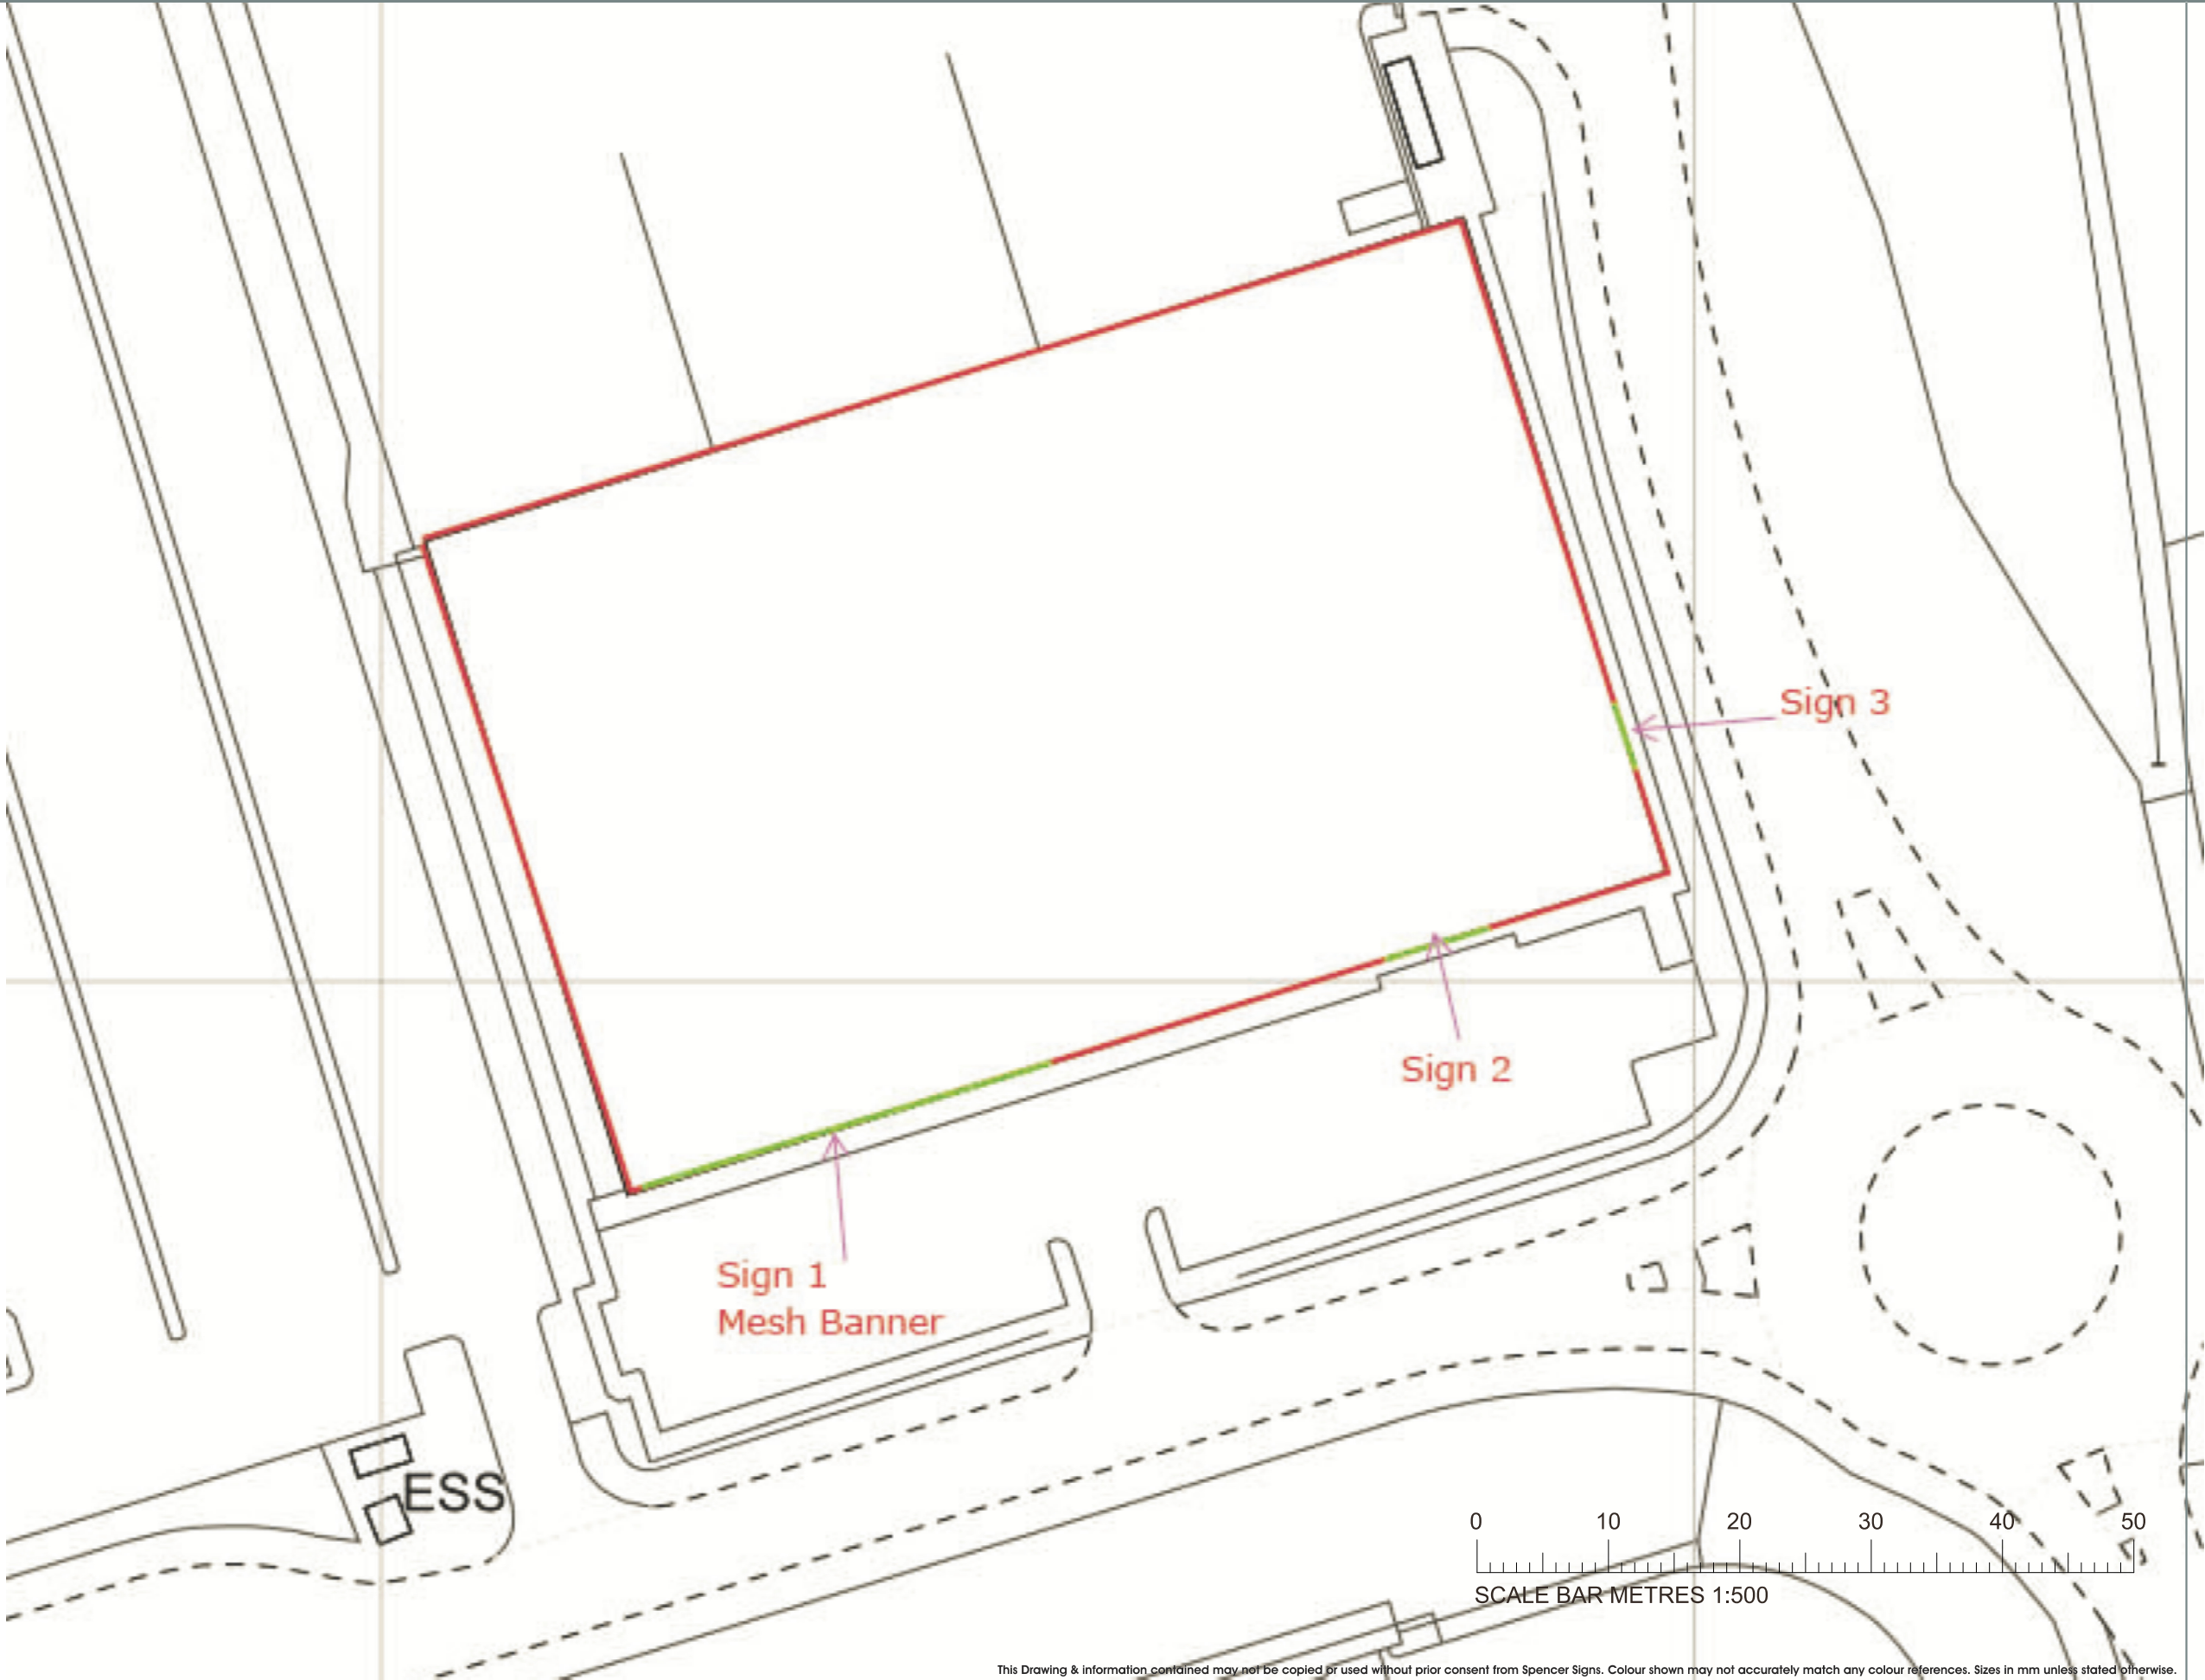

This Drawing & information contained may not be copied or used without prior consent from Spencer Signs. Colour shown may not accurately match any colour references. Sizes in mm unless stated otherwise.

 Unit 1, 70 Scarborough St., Hull, HU3 4TG Tel. 01482 325797 www.spencersigns.co.uk email: design@spencersigns.co.uk	DRG. NO. Block Plan	Date 15.03.24	Checked 	Rev.	Date	Initial	Revision Detail	NOTES	Specification checked and approved for Production By (sign & print name)	Typeface(s)/Colours (use actual type)
	Drawn By TB	Scale 1:500@A3	Drawing Status Planning							