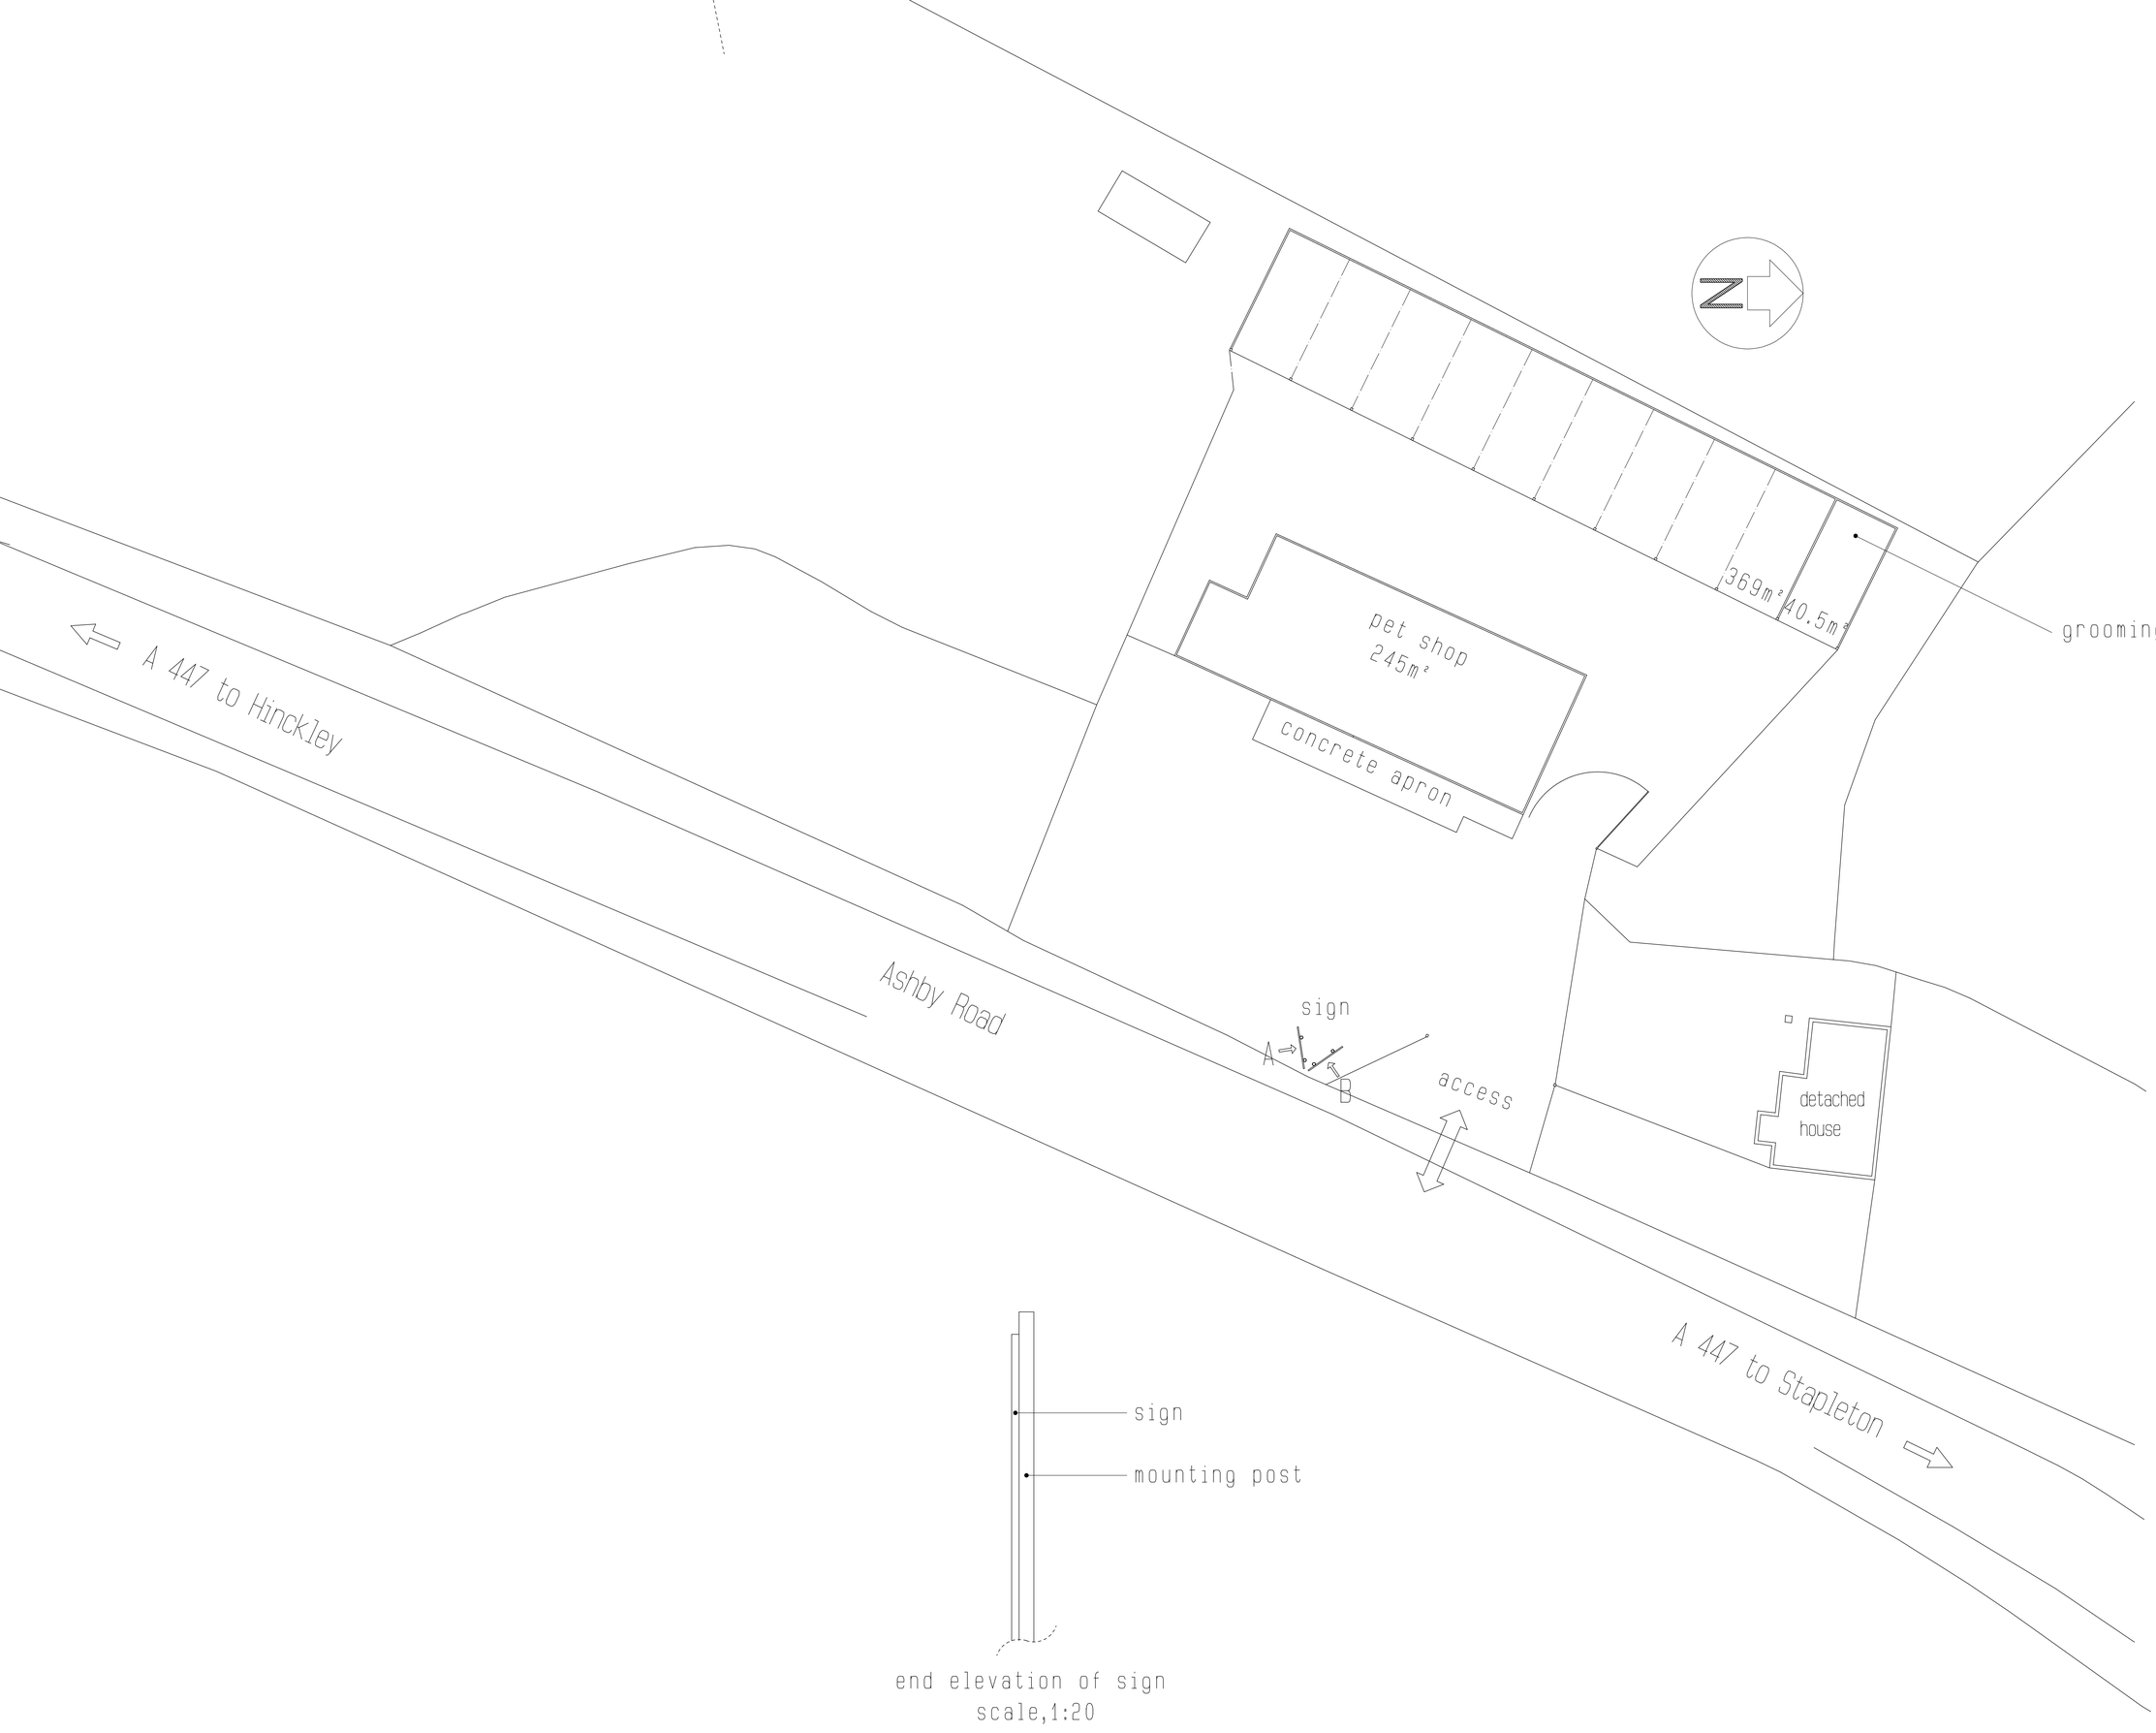

end elevation of sign
scale,1:20

CLIENT
Mr Graham Tandy

JOB TITLE
The Pingle
Ashby Road
Stapleton
Leicester
LE9 8JA

DRAWING TITLE
Erection Of Signage
(Retrospective)

SCALE	DATE	DRAWN BY
1:200 & 1:50	jan 2011	D Wilkinson A Moore

DRG NO
4254/2 - 0164/2