



GENERAL NOTES



1. ALL DIMENSIONS ARE IN MILLIMETRES UNLESS OTHERWISE STATED
2. ALL LEVELS ARE IN METRES UNLESS OTHERWISE STATED
3. DIMENSIONS ARE NOT TO BE SCALED FROM THE DRAWING
4. ALL WORK TO BE CARRIED OUT IN ACCORDANCE WITH THE CURRENT EDITION OF THE BUILDING REGULATIONS 1991 (INCLUDING AMENDMENTS) AND ALL RELEVANT BRITISH STANDARDS/CODES OF PRACTICE
5. CONTRACTOR IS RESPONSIBLE FOR THE CORRECT SETTING OUT OF THE WORKS ON SITE. ALL DIMENSIONS TO BE CHECKED PRIOR TO FABRICATION OF MATERIALS
6. THIS DRAWING IS TO BE READ IN CONJUNCTION WITH ALL RELEVANT DRAWINGS AND SPECIFICATIONS
7. THIS DRAWING SHALL NOT BE DUPLICATED WITHOUT THE EXPRESS WRITTEN PERMISSION OF THE CLIENT

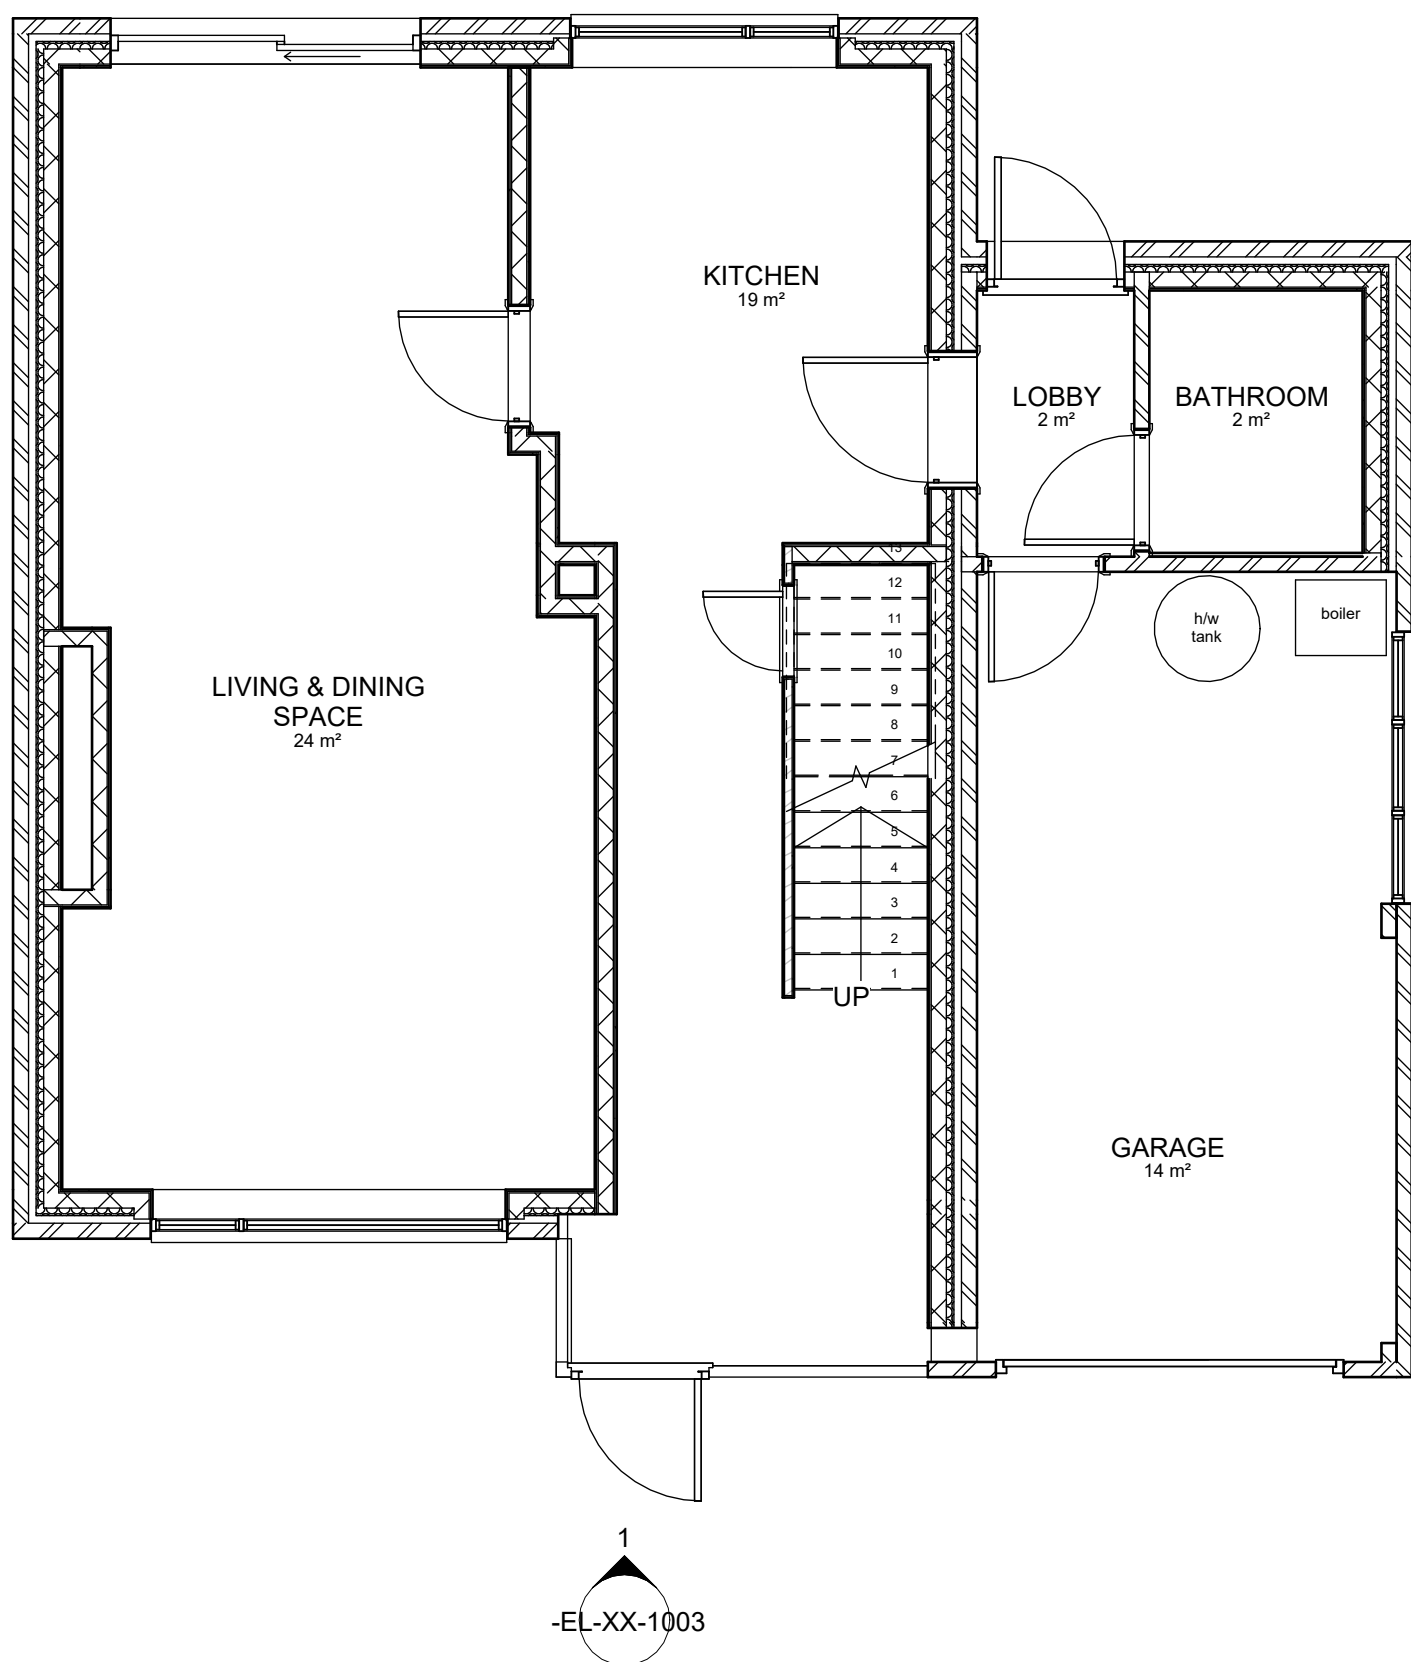

GF | 0 - GROUND FLOOR
1 : 50

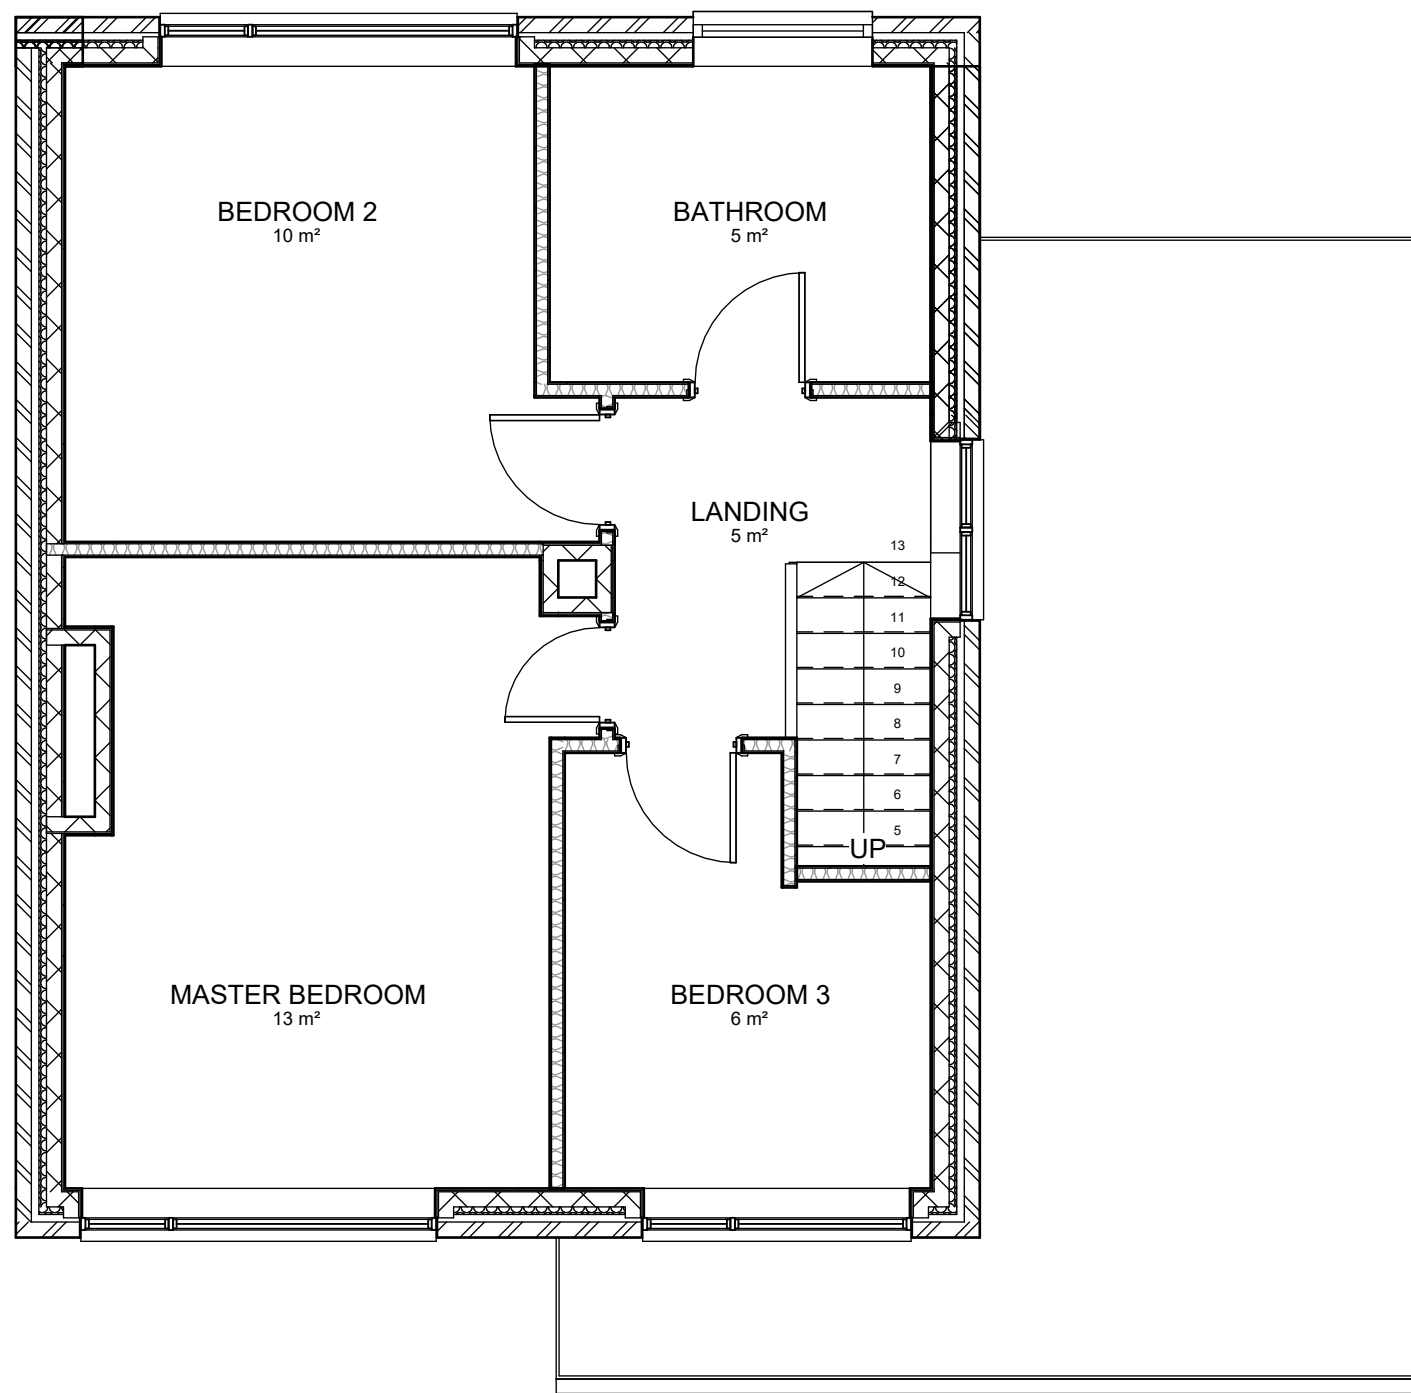

1ST | 1ST - FLOOR
1 : 50

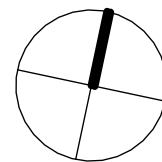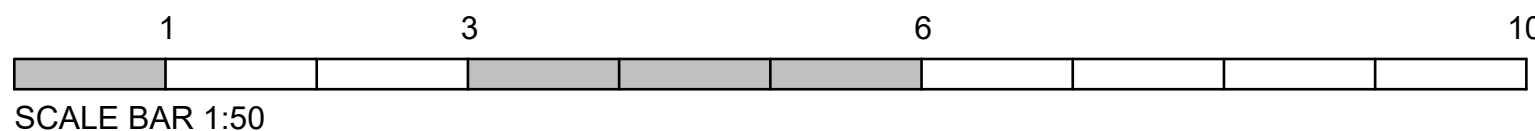

B SCALE BAR ADDED 23.03.23
A ISSUED FOR PLANNING 17.03.23

Rev Description By Date
CLIENT:

11 Lychgate Lane

PROJECT:

EXISTING PLANS
GROUND & FIRST FLOOR

DRAWING TITLE:

PLANNING

DRAWING STATUS:

DRAWN NP CHECKED NP

SCALE @ A1: 1 : 50 DATE: 16.05.22

013-MDB-PL-00-1000
DRAWING NUMBER:

B
REV

(A1)