



FRONT ELEVATION
AS EXISTING

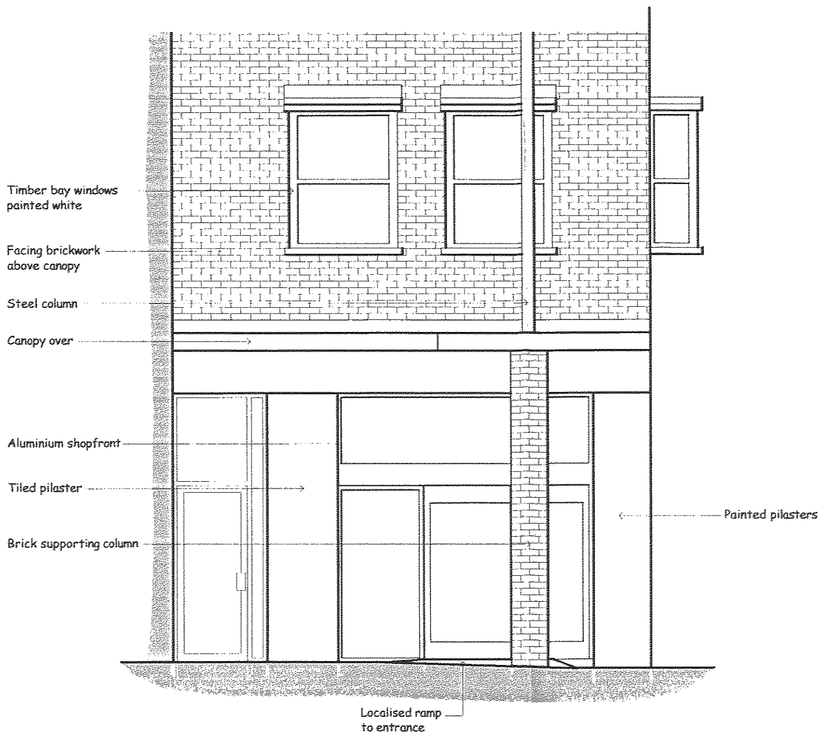

SIDE ELEVATION
AS EXISTING

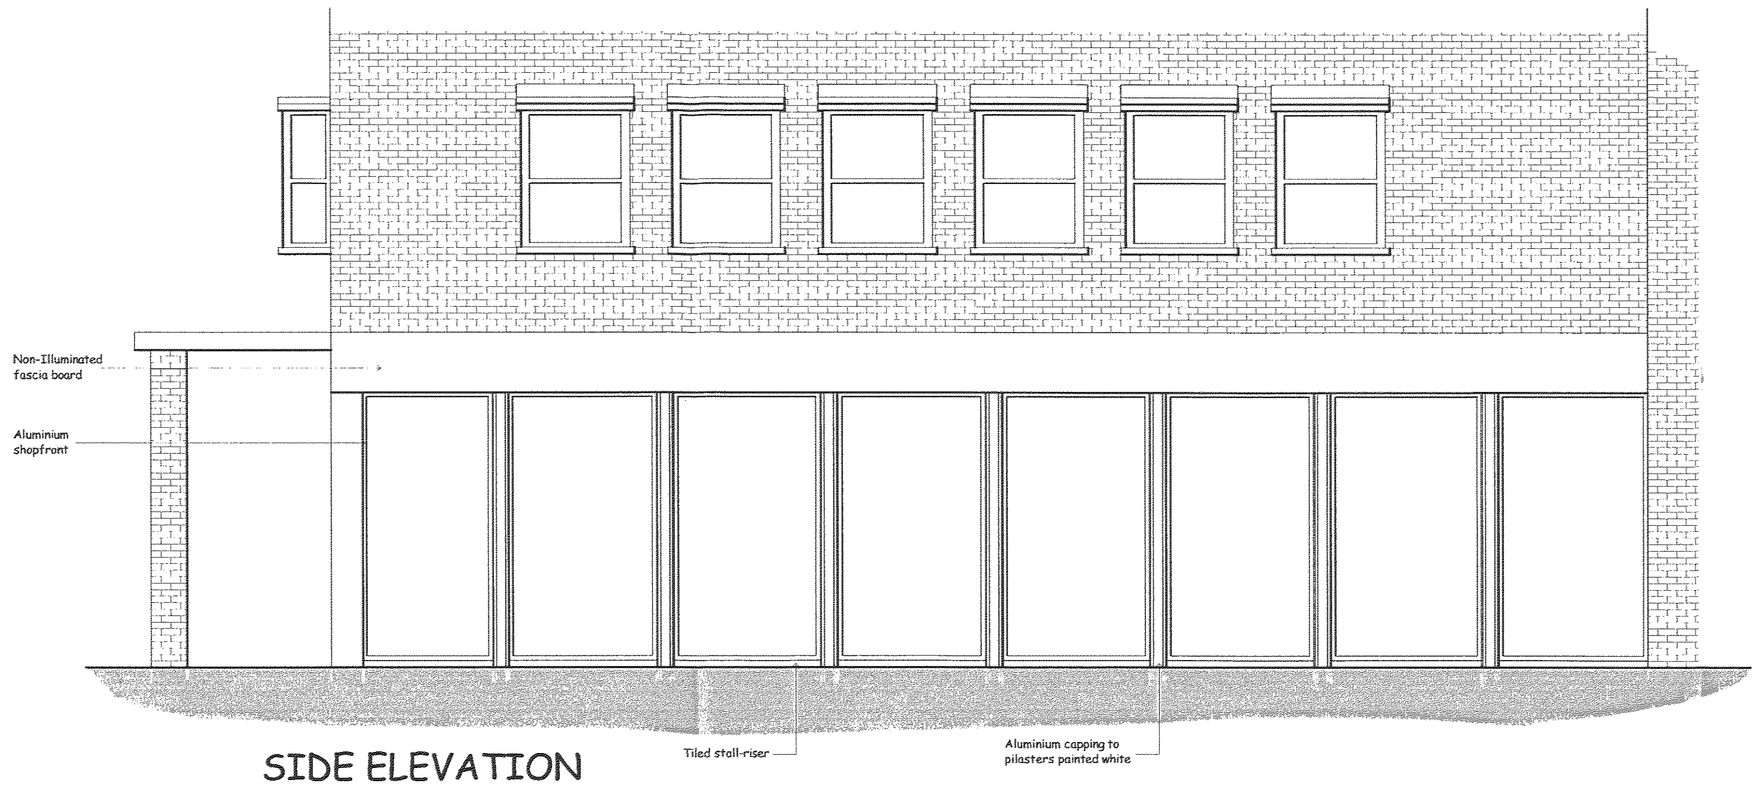






SURVEY PHOTOGRAPHS
AS EXISTING



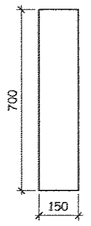

Projecting Sign

PROJECTING SIGN
Signcase to be constructed from Descaled Stainless Steel, reinforced internally, Etched, Primed and Stove enamelled, finished blue to match RAL 5002 Matt finish, with suitable projecting arms decorated to match.
Signcase to be fitted with folded 14 guage aluminium panels finished as case. These panels to be stencil cut and fitted with CORAL text consisting of 6mm opal acrylic into face of panel. Flag logo to be built up similarly with 3mm opal 050 acrylic and face applied translucent vinyls.


GENERAL NOTES:
Due to the construction metheds described above, the text and the flag logo ONLY shall be illuminated. The face panel shall are non illuminated.

Illuminance level shall be max 800 candela per sq meter of areas illuminated.


The sign boxes, brackets, sign case and all fittings as 14 guage aluminium suitably etched, primed and stove enamelled to match to match RAL 5002 matt finish

Face panels are to be stencil cut and fitted with CORAL text, consisting of 6mm opal acrylic fitted into face of the panel, and flag logo, to be similary fitted and faced in ranslucent vinyls. Vinyls by 3M Scotchcal 100 as:- top green (100/047 green), middle yellow (100/025 yellow), bottom red (100/368 Red).

Panels to be internally illuminated by rows of hot cathode flourescent lamps complete with switch start control gear.

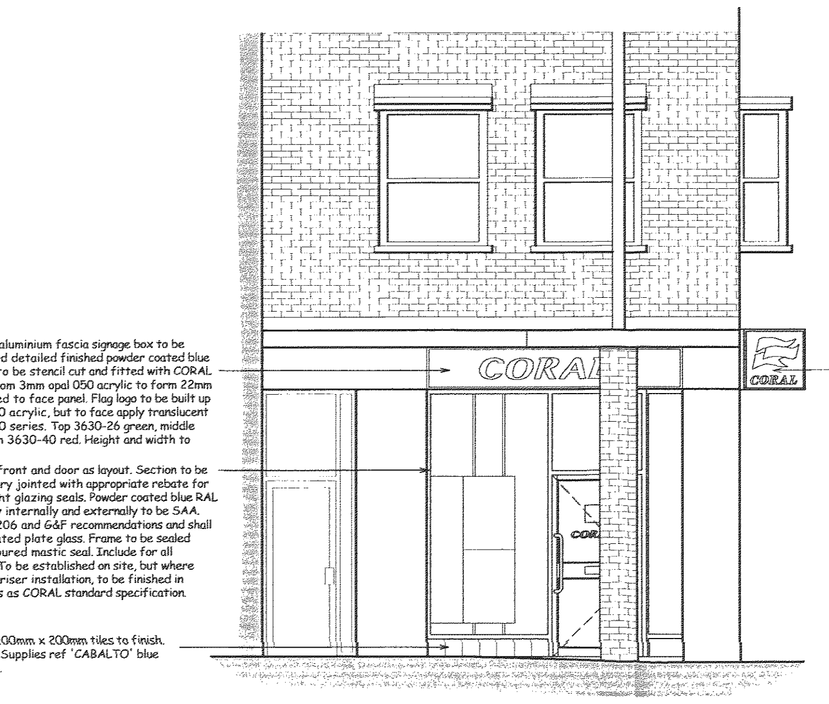

FRONT ELEVATION
AS PROPOSED

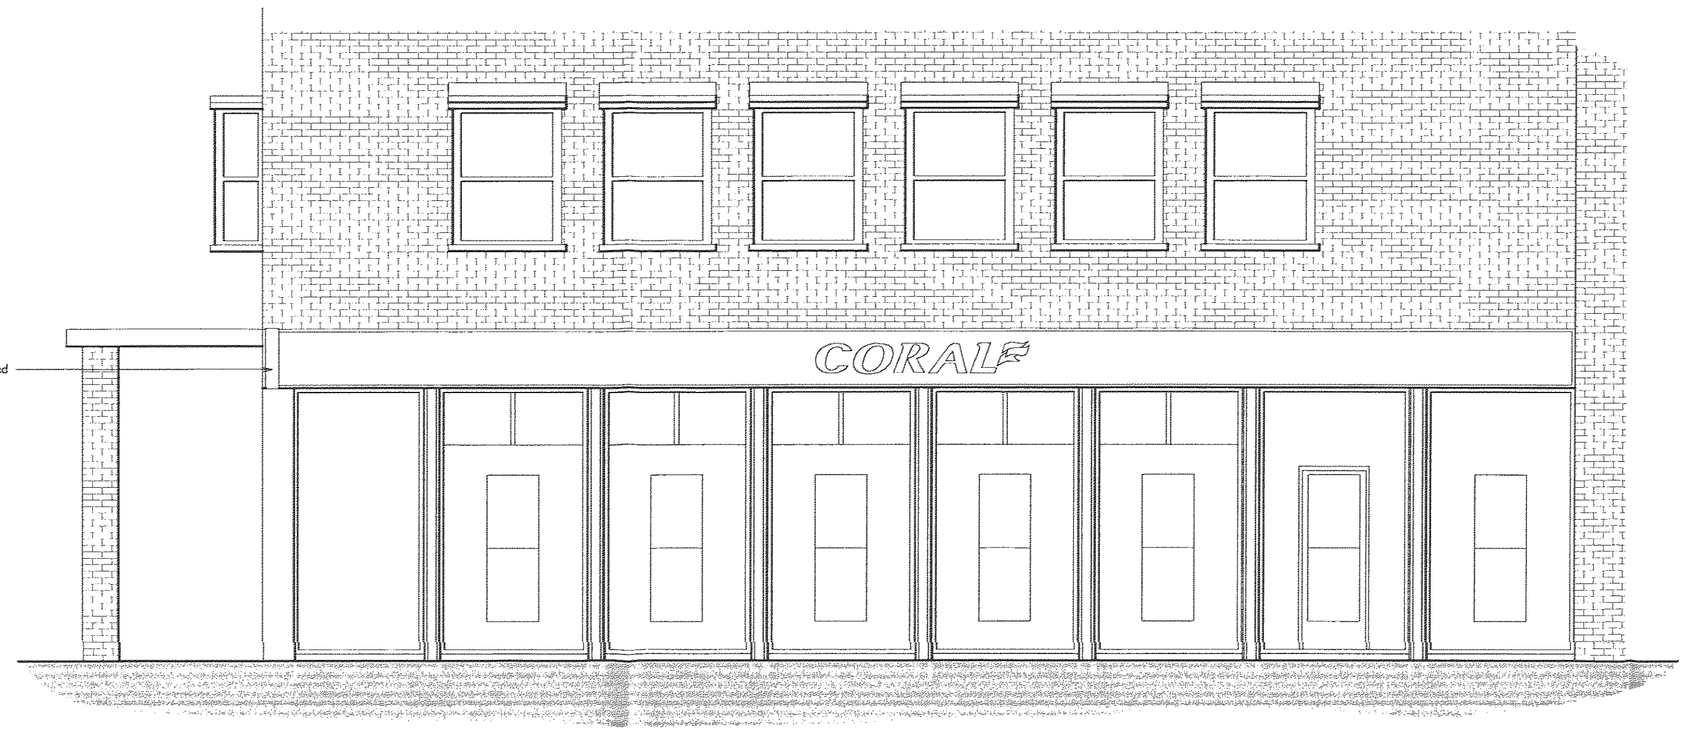

SIDE ELEVATION
AS PROPOSED

0 0.5 1.5 2.5
Scale Bar @ 1:50

DRAWING REPRODUCED FROM
CLIENT SUPPLIED INFORMATION

GALA CORAL
GROUP
36 Station Road, Redhill, Surrey. RH1 1PH
Telephone: 01737 826812
Facsimile: 01737 826811

GENERAL NOTES
DO NOT SCALE FROM THIS DRAWING. ALL DIMENSIONS TO BE CHECKED ON SITE .

Rev	Amendment	Date

RRDS Ltd.
Brookside Farm, Nantyderry, Abergavenny, NP7 9DP.
Email: design@rrds.net
Telephone: 01873 881165 Fax: 01873 881343

Project Name & Address:
Proposed Licensed Betting Office at
1 Castle Street,
Hinckley.
LE10 1DQ

Title:
Front & Side Elevations as Existing and as Proposed

Drawn by:	RRDS
Date:	January 2008
Scale:	1:50 @ A1
Drawing No:	COR1187/AB03

DEVELOPMENT SERVICES
13 MAY 2008
RECEIVED