DIMENSIONS ARE NOT TO BE SCALED FROM THIS DRAWING

THIS DRAWING IS COPYRIGHT

COMPUTERISED INFORMATION IS NOT TO BE ADDED TO OR ALTERED WITHOUT THE EXPRESS PERMISSION OF JS+P ARCHITECTURE

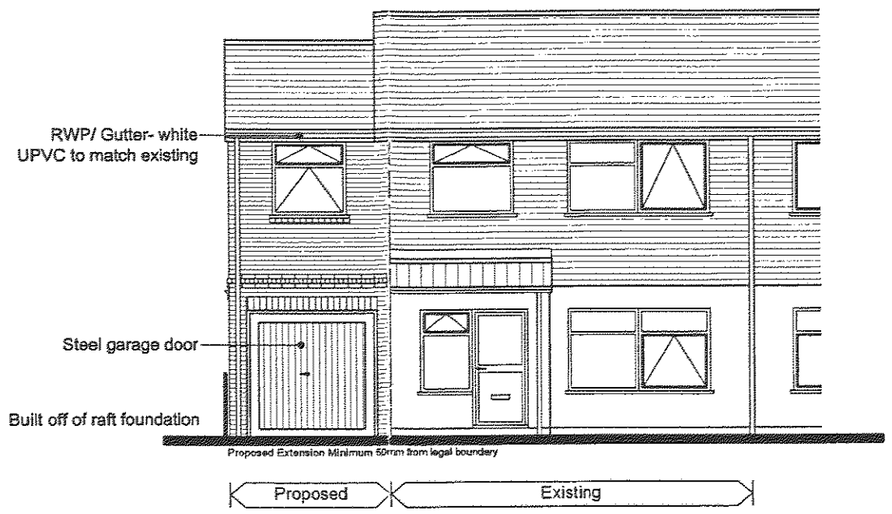

Front Elevation Scale 1:100

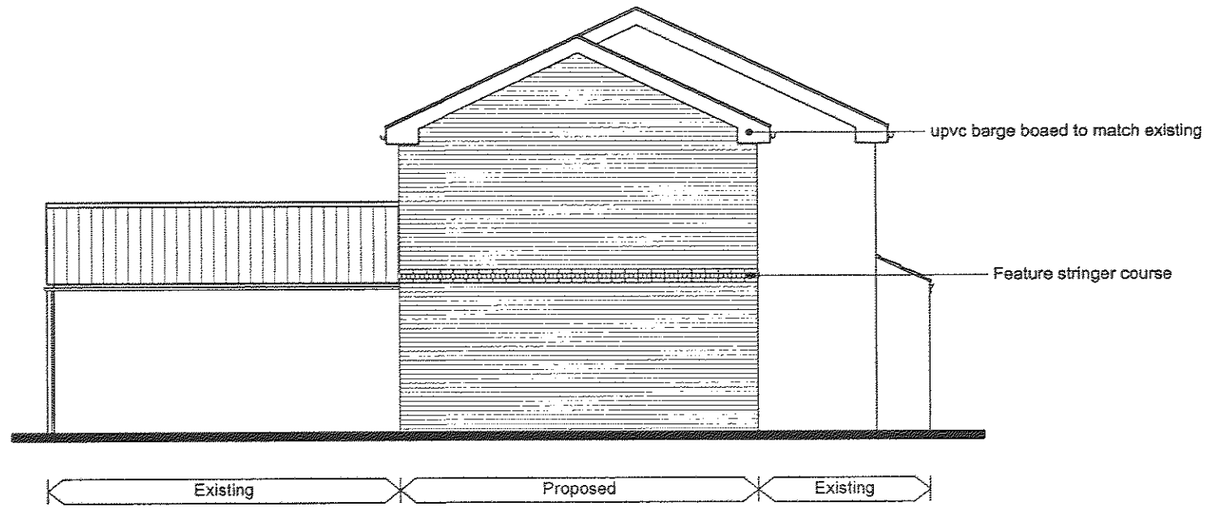

Side Elevation Scale 1:100

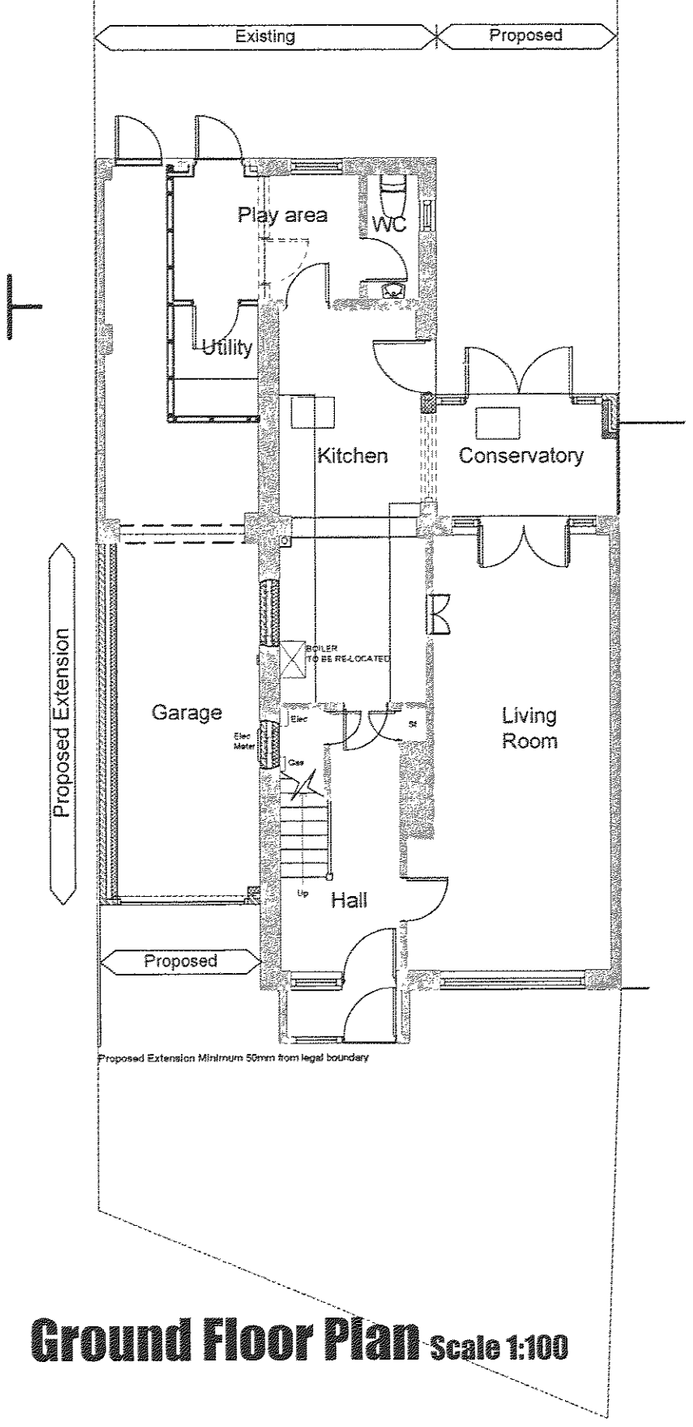

Ground Floor Plan Scale 1:100

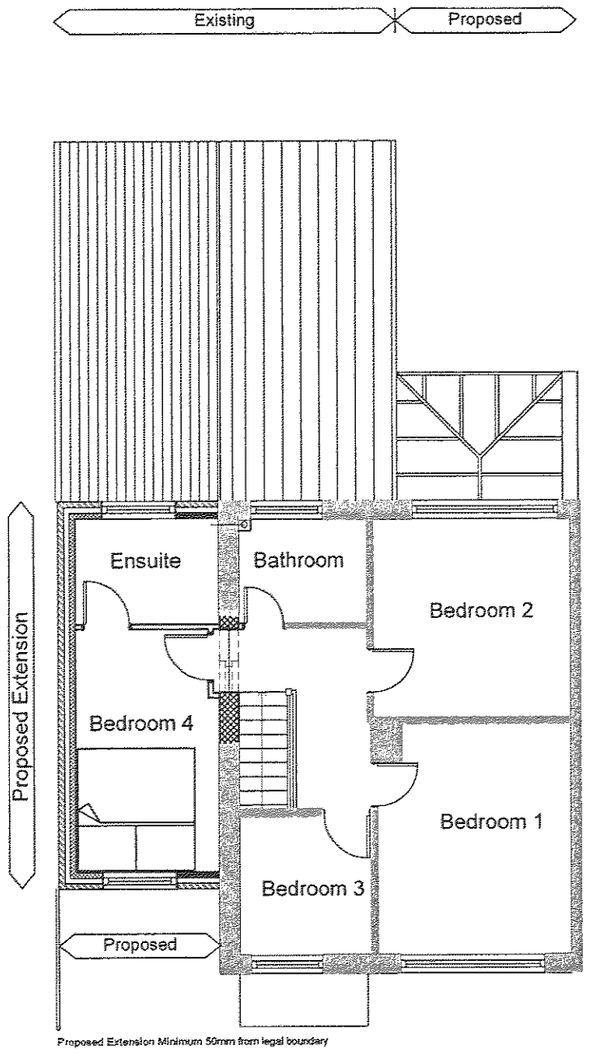

First Floor Plan Scale 1:100

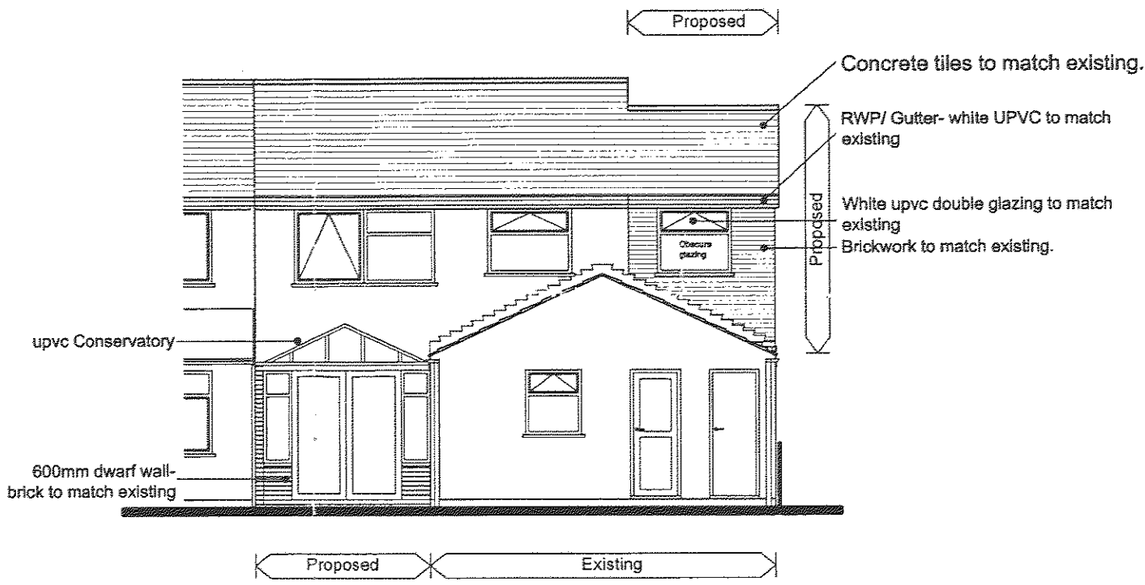

Rear Elevation Scale 1:100

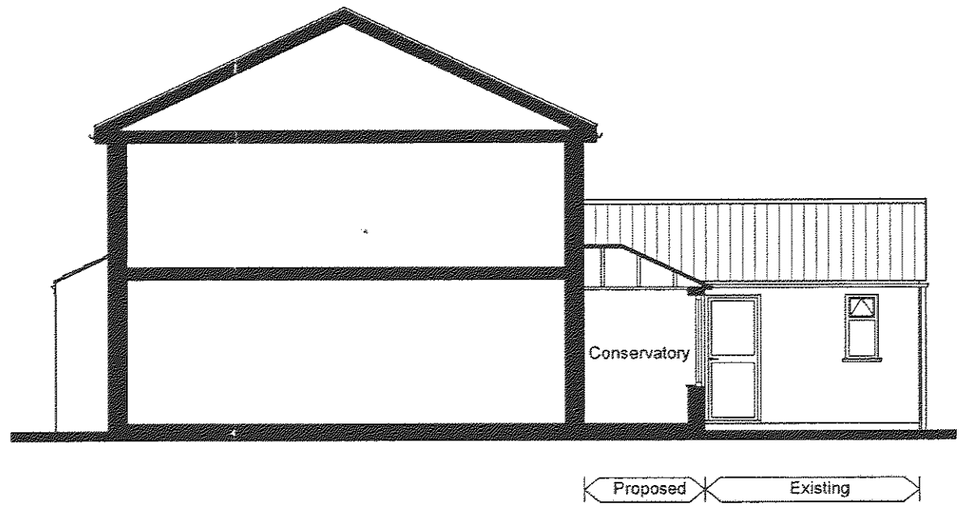

Side Sectional Elevation Scale 1:100

RECEIVED
DEVELOPMENT SERVICES
13 MAR 2008

PLANNING

PROJECT AND DRAWING TITLE

Proposed Plans & Elevations
Two Storey Extension
Mr B. Vesty
48 Nicholas Drive
Ratby

SCALE	DRAWN	DATE
1:100		Feb 08
PROJECT No.	DRAWING No.	REVISION
J018	01-002	-

J S + P
ARCHITECTURE

31 Lower Brown Street Leicester LE1 5TH T +44 (0)116 247 0101 F +44 (0)116 247 0051
E beinspired@jsparchitecture.com W www.jsparchitecture.com