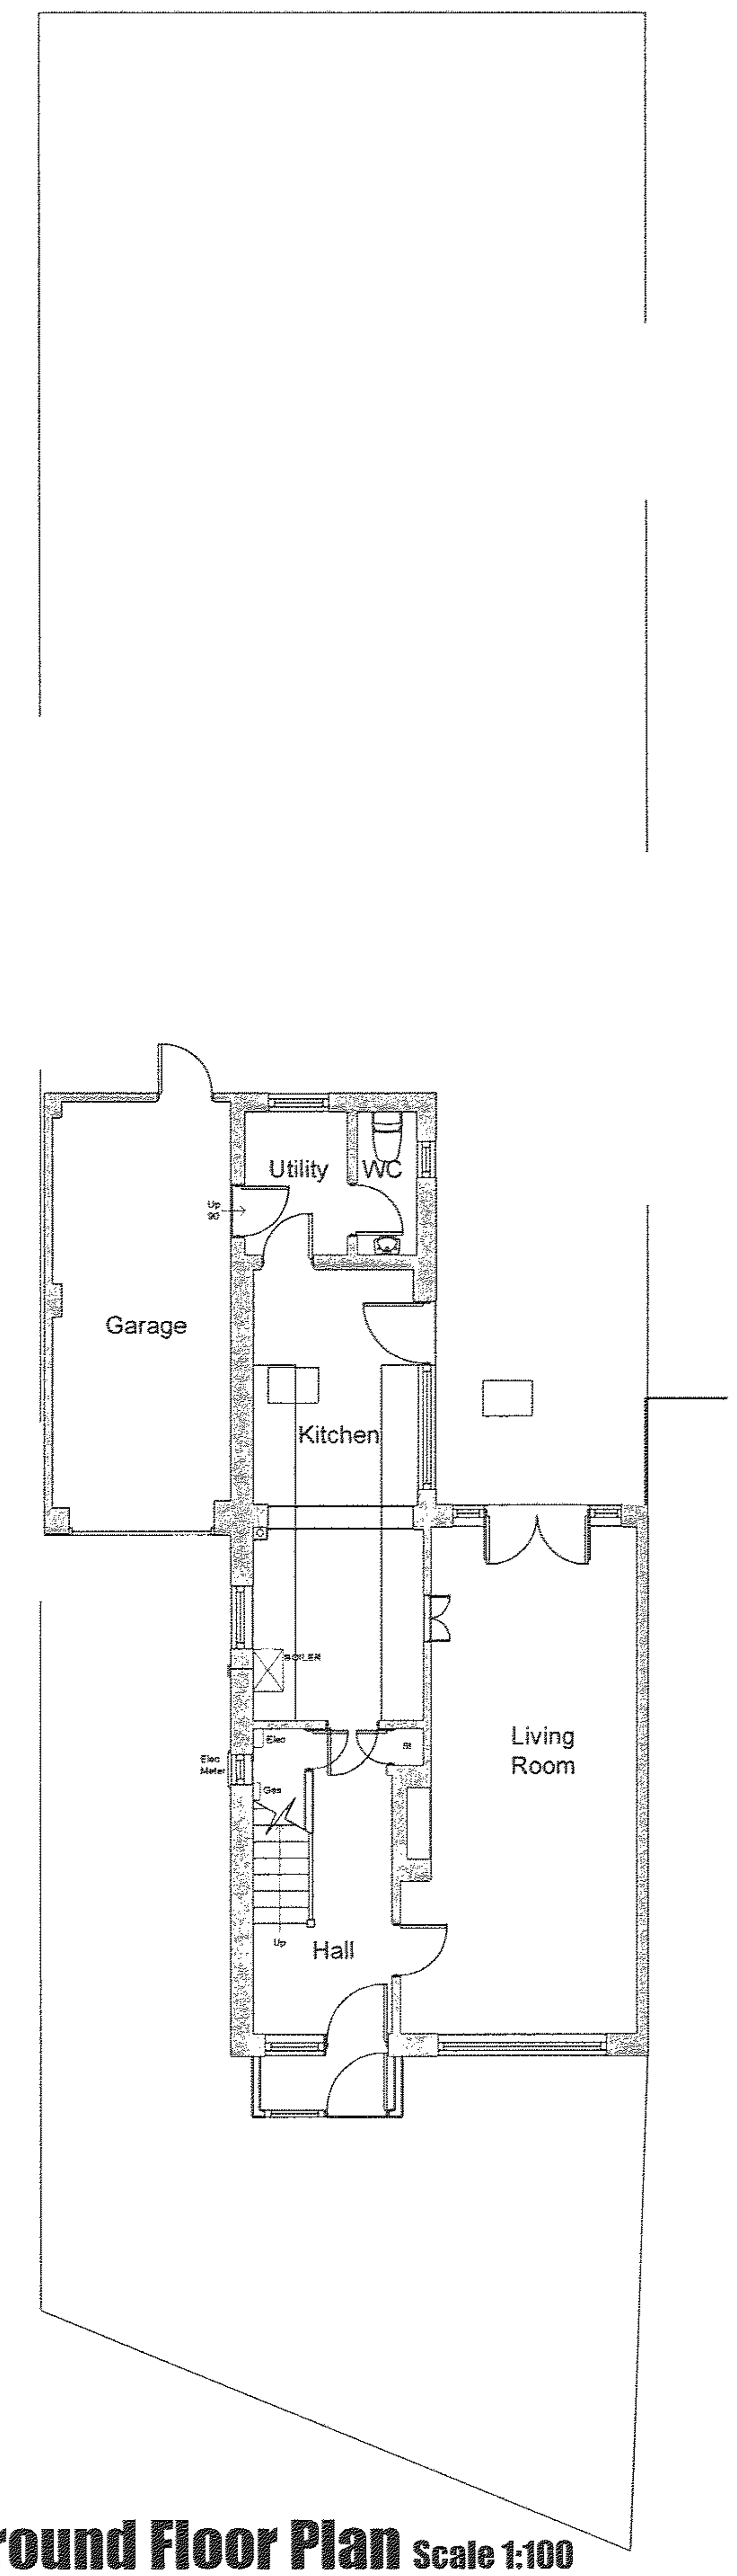

Ground Floor Plan Scale 1:100

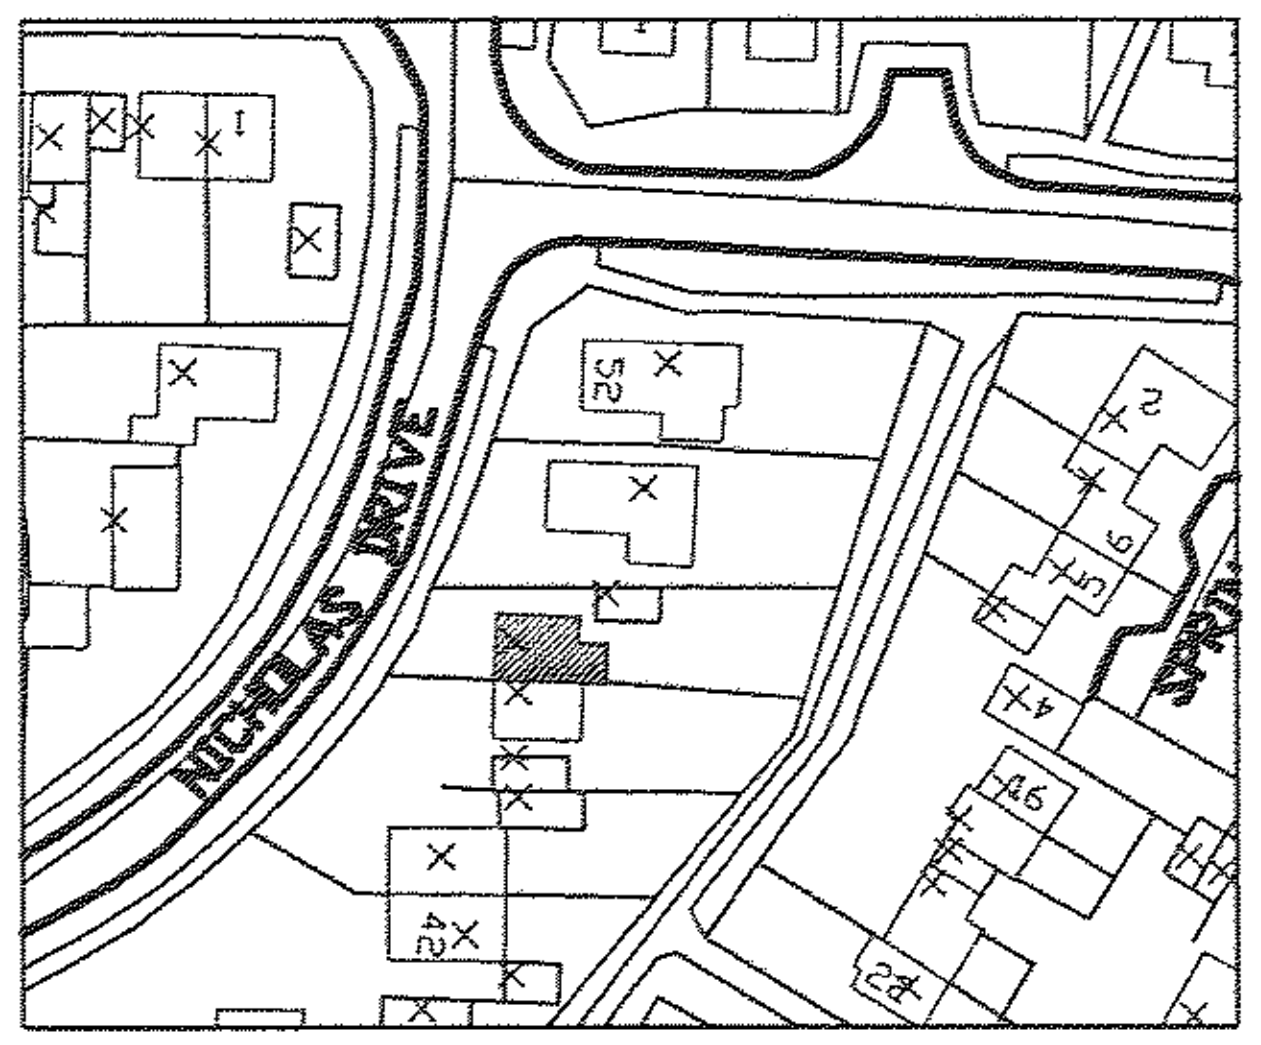

Location Plan Scale 1:1250

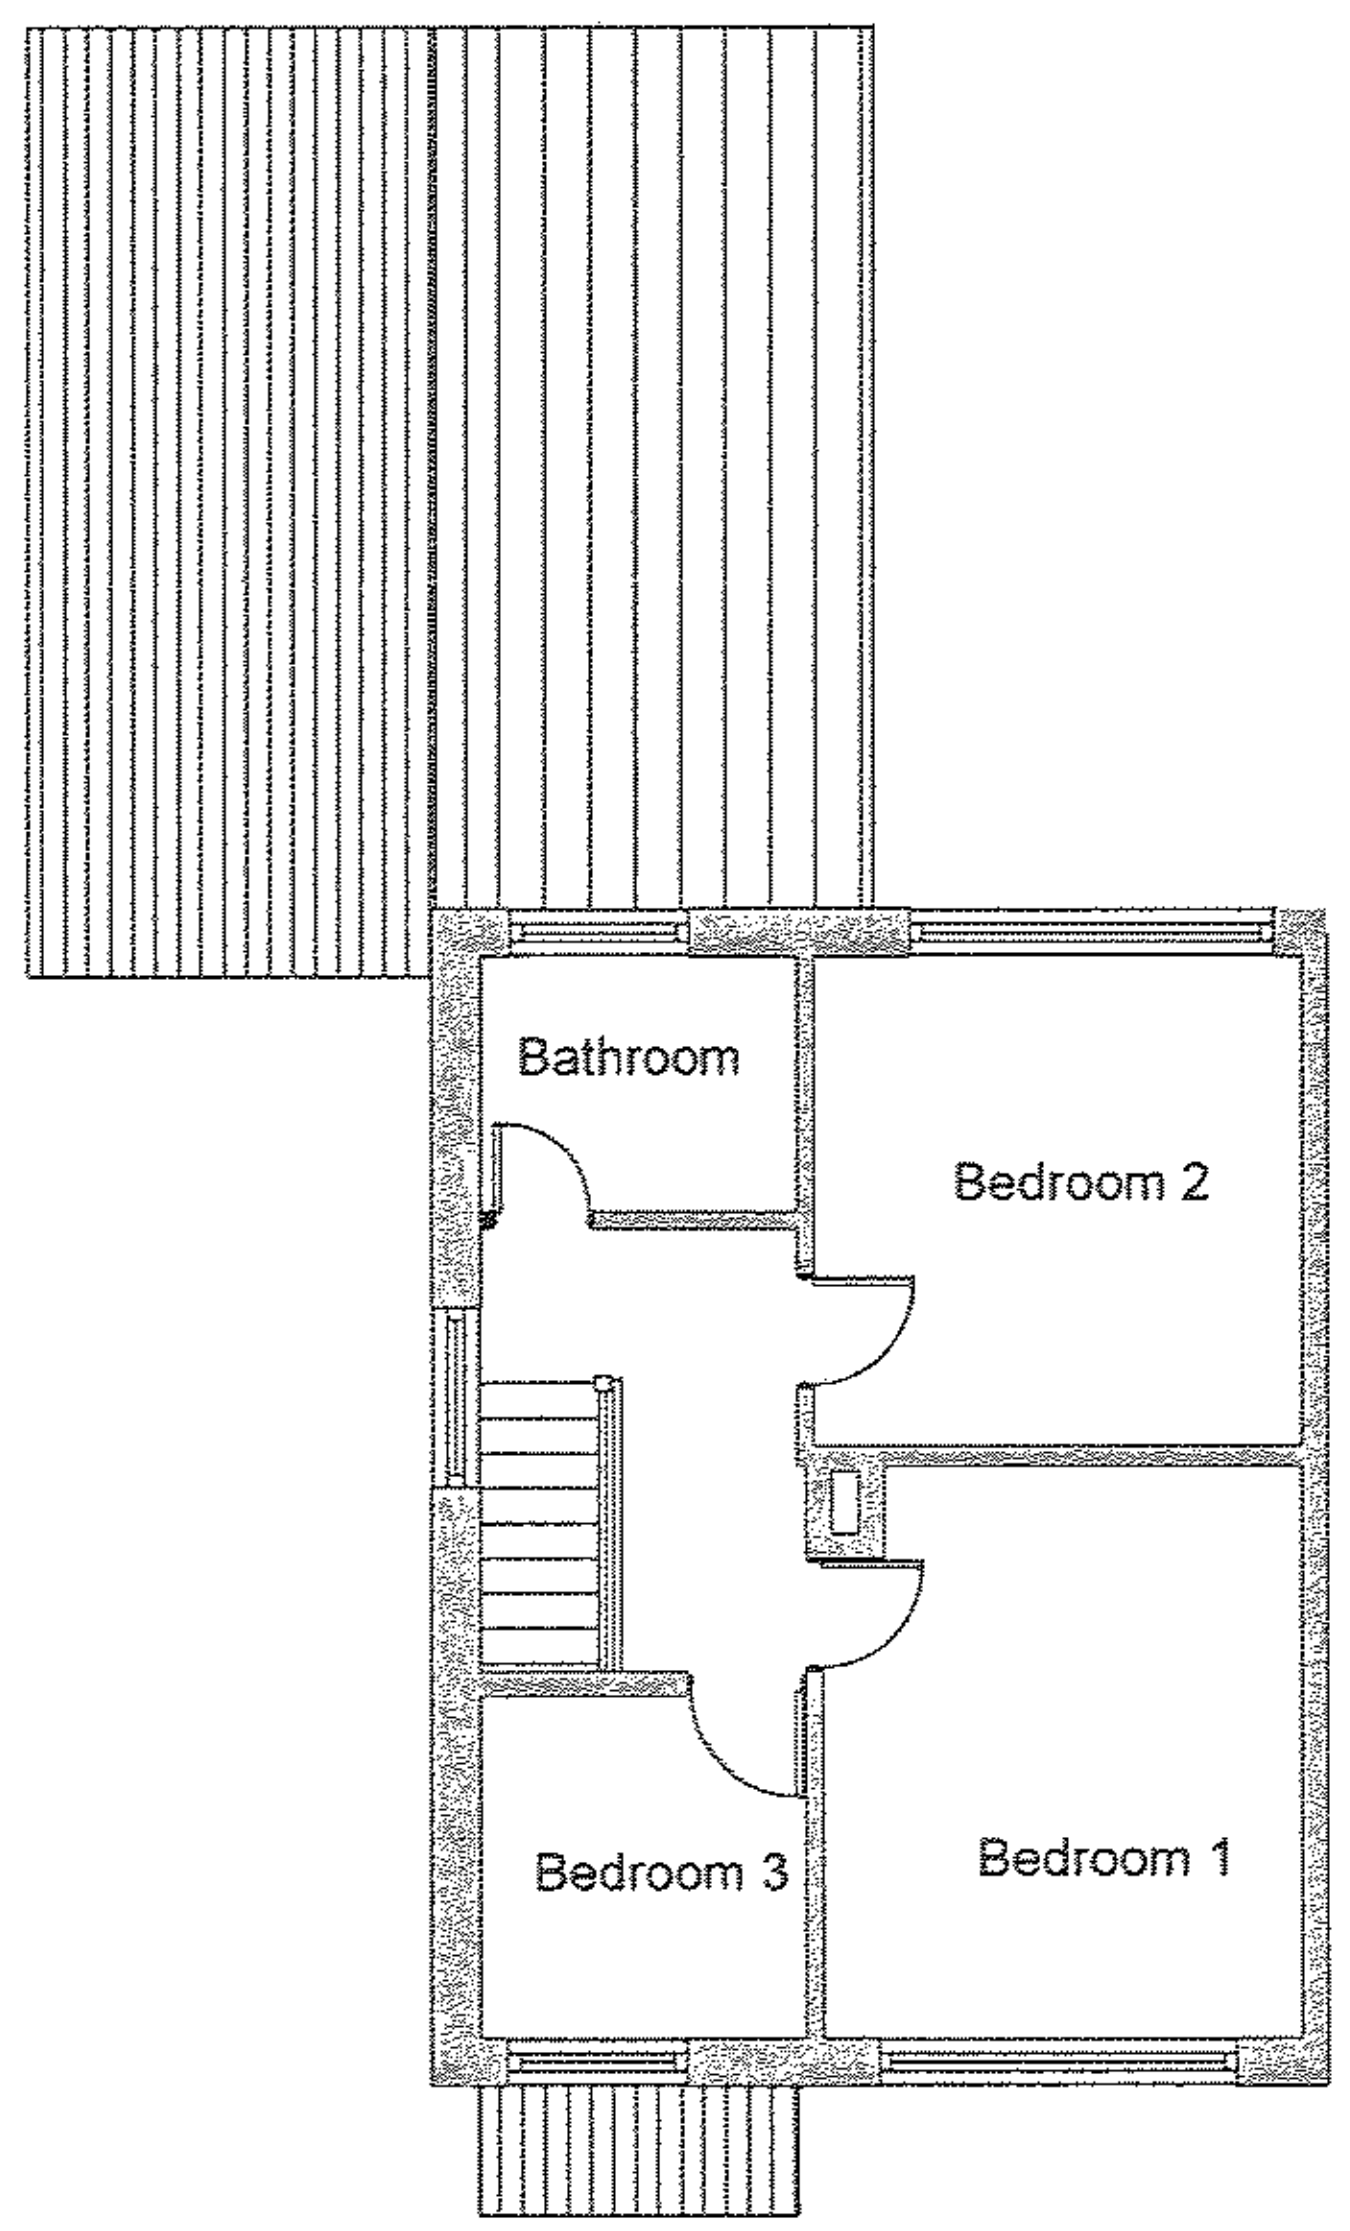

First Floor Plan Scale 1:100

DEVELOPMENT SERVICES
13 MAR 2008
RECEIVED

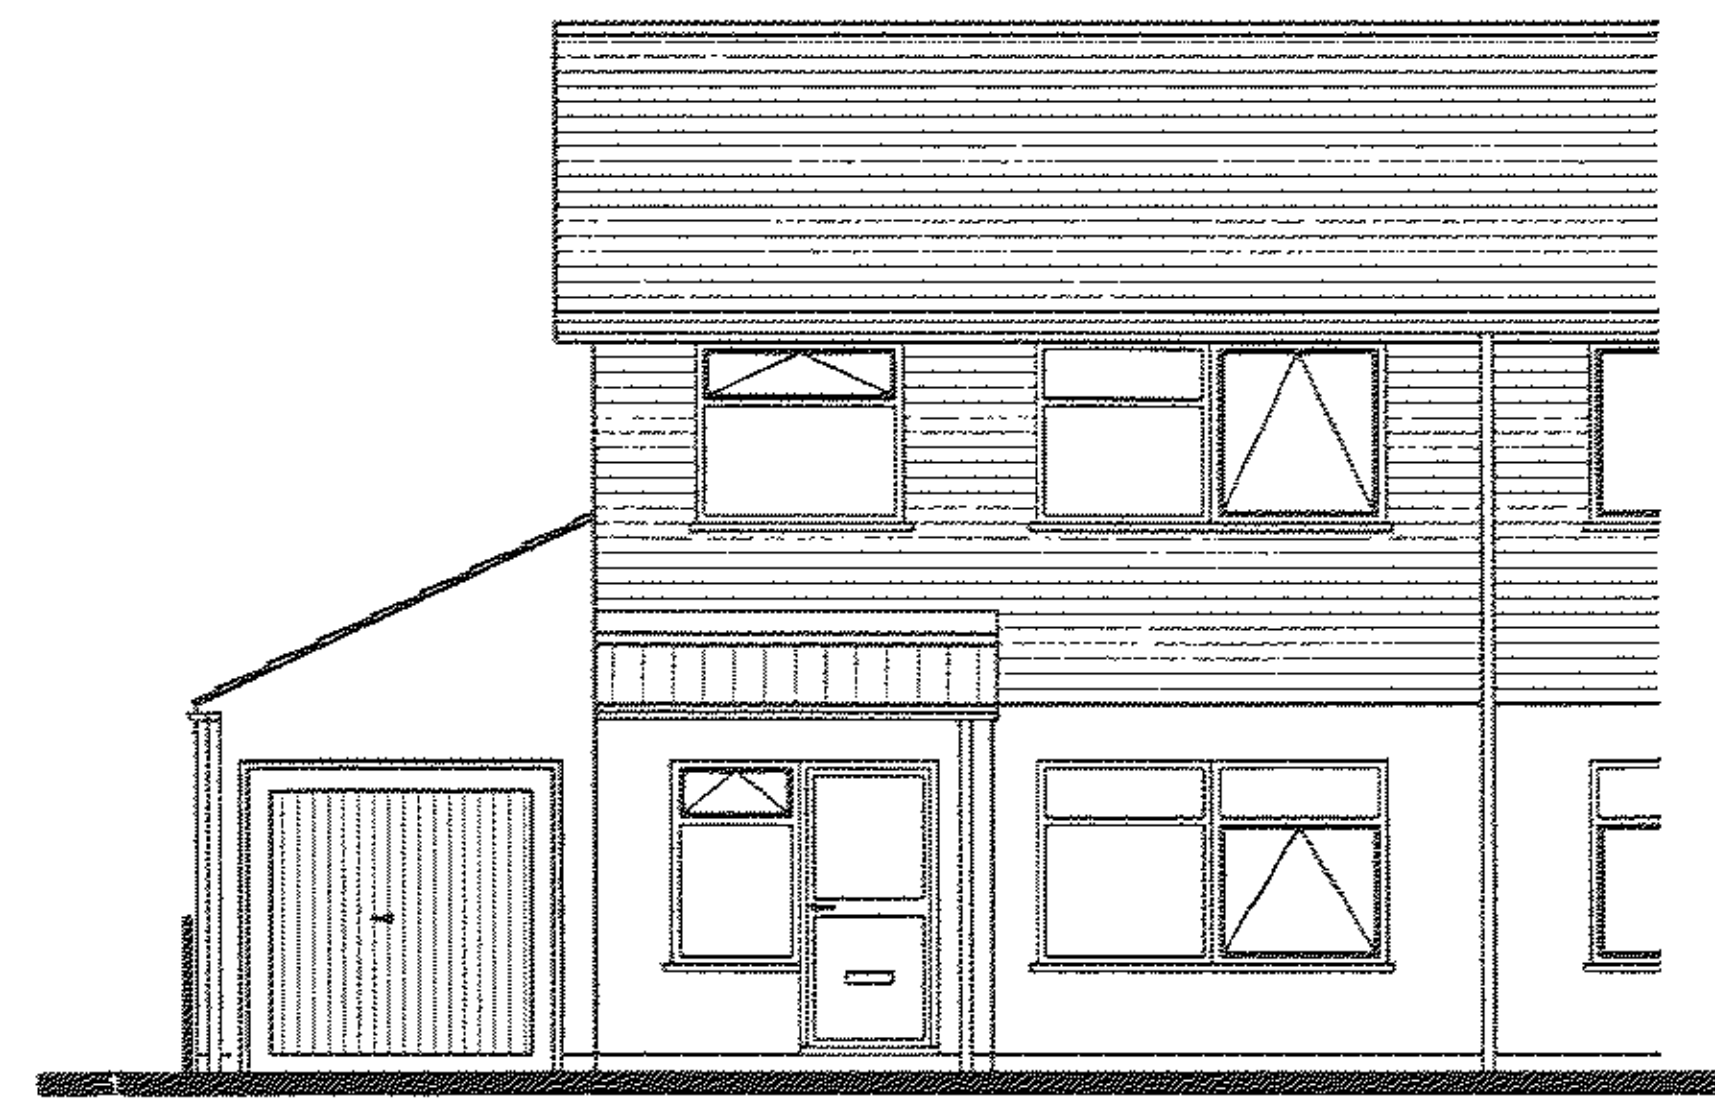
Front Elevation Scale 1:100

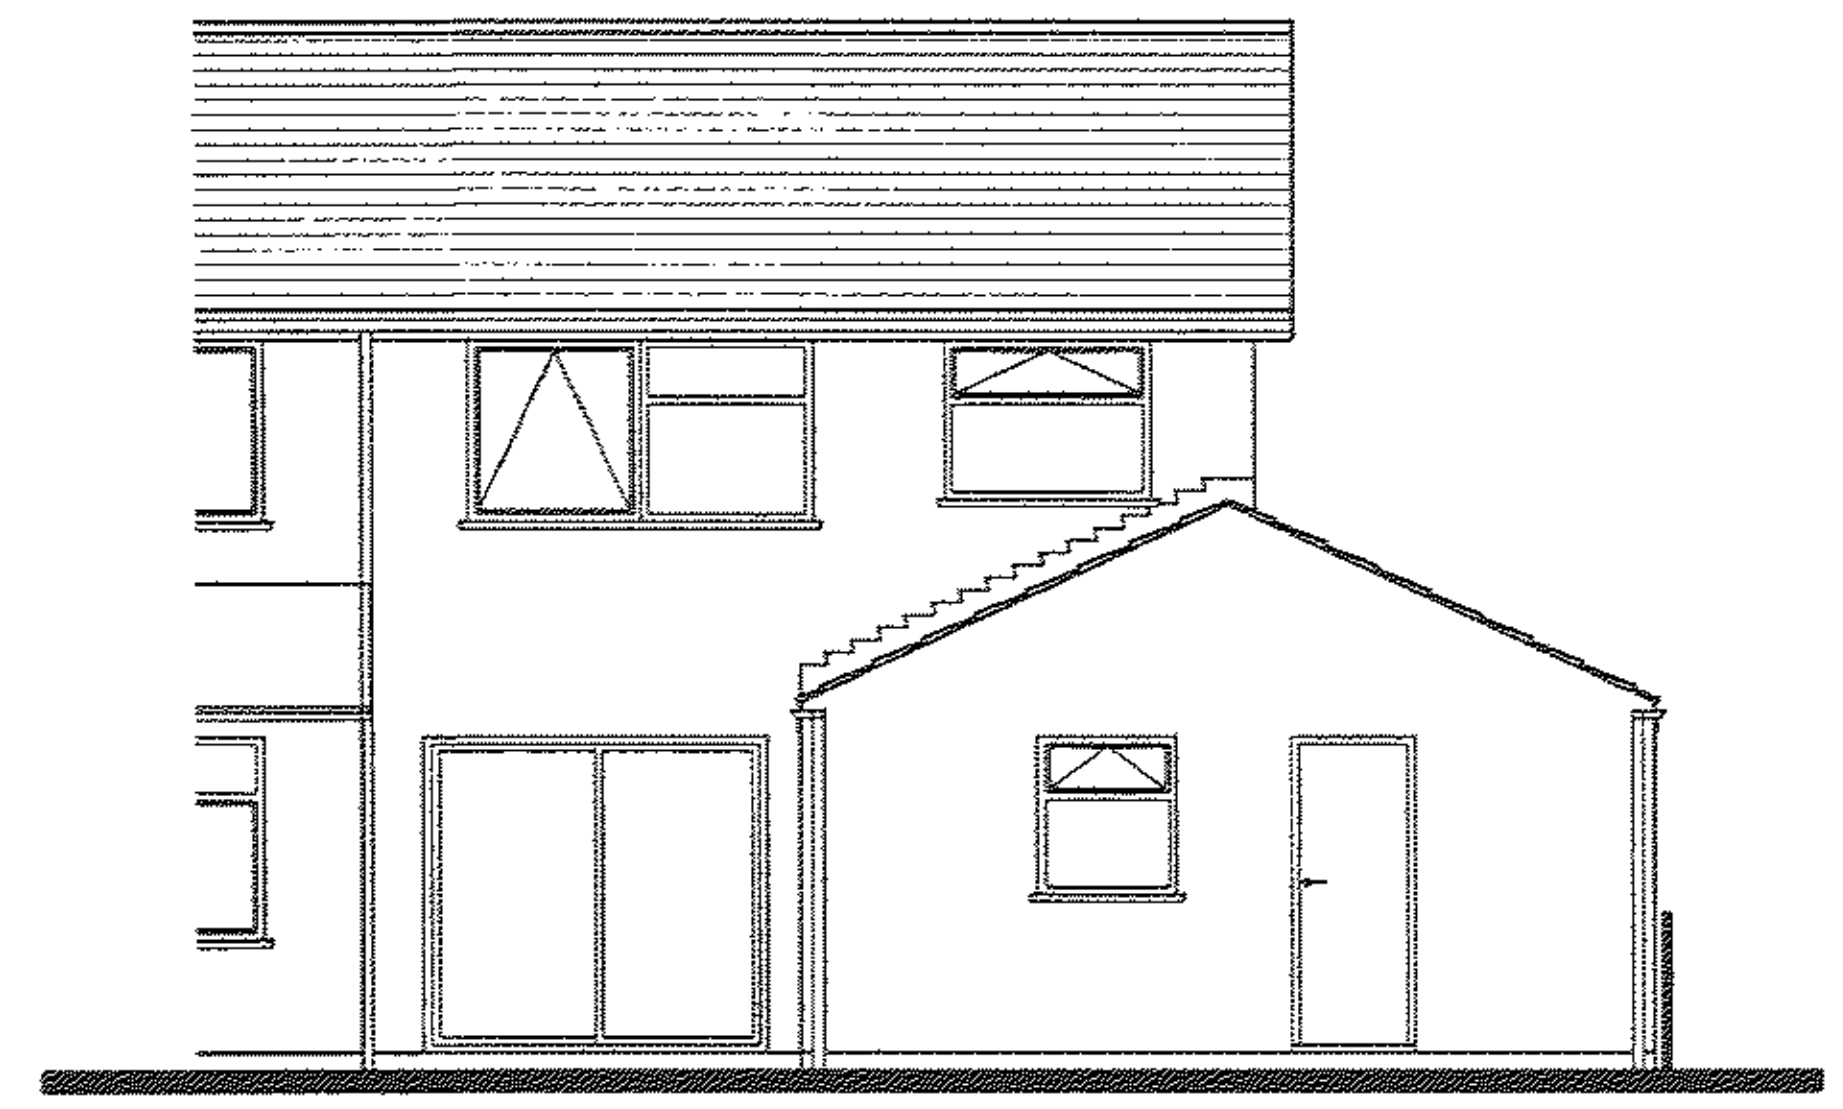
Rear Elevation Scale 1:100

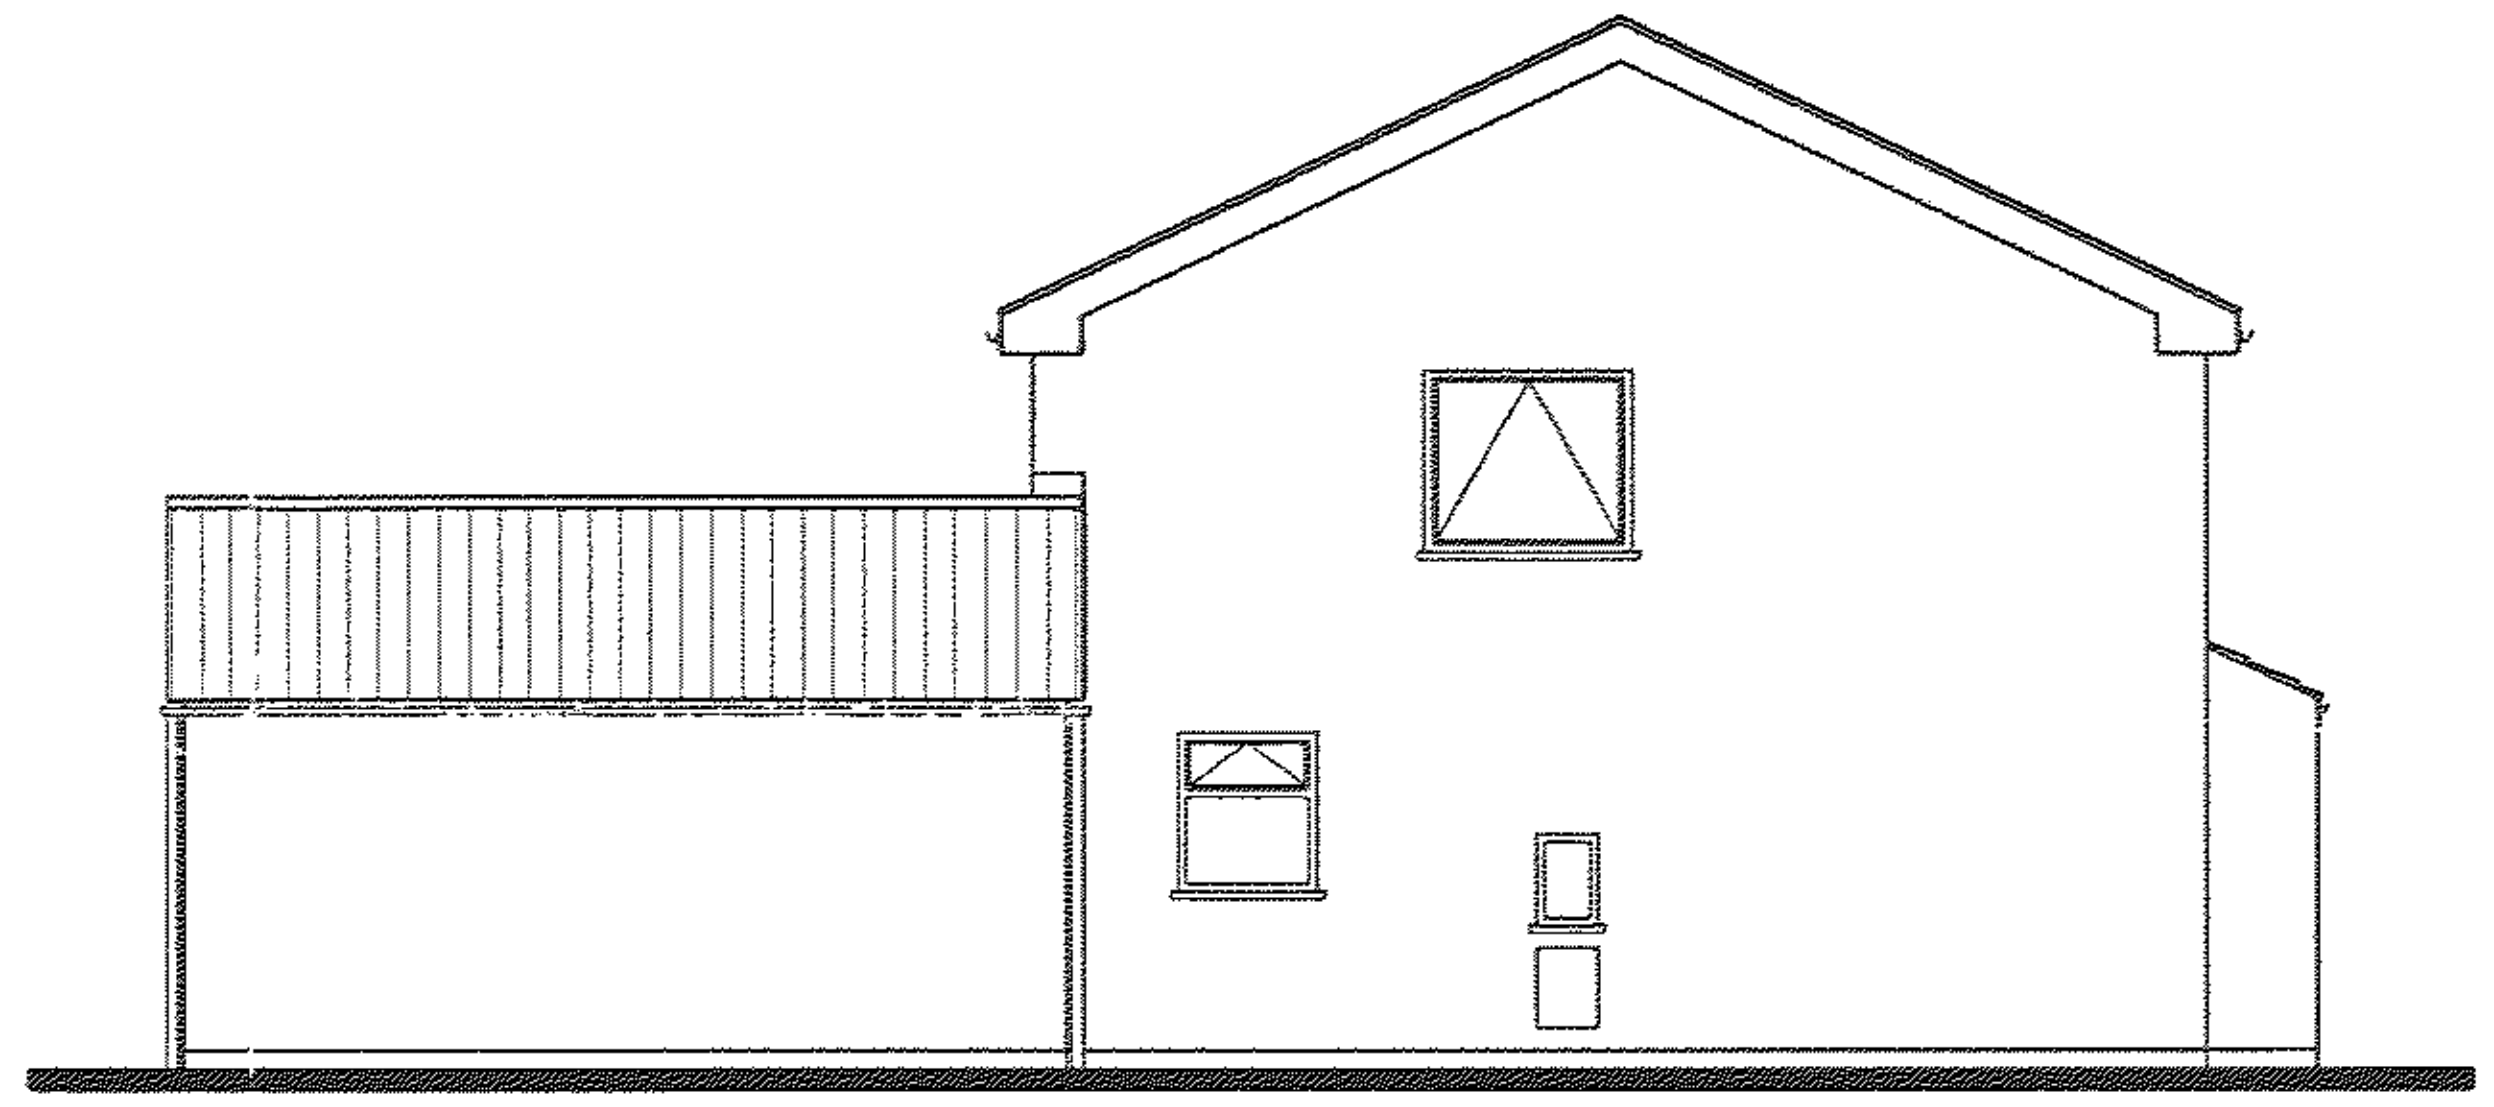
Side Elevation Scale 1:100

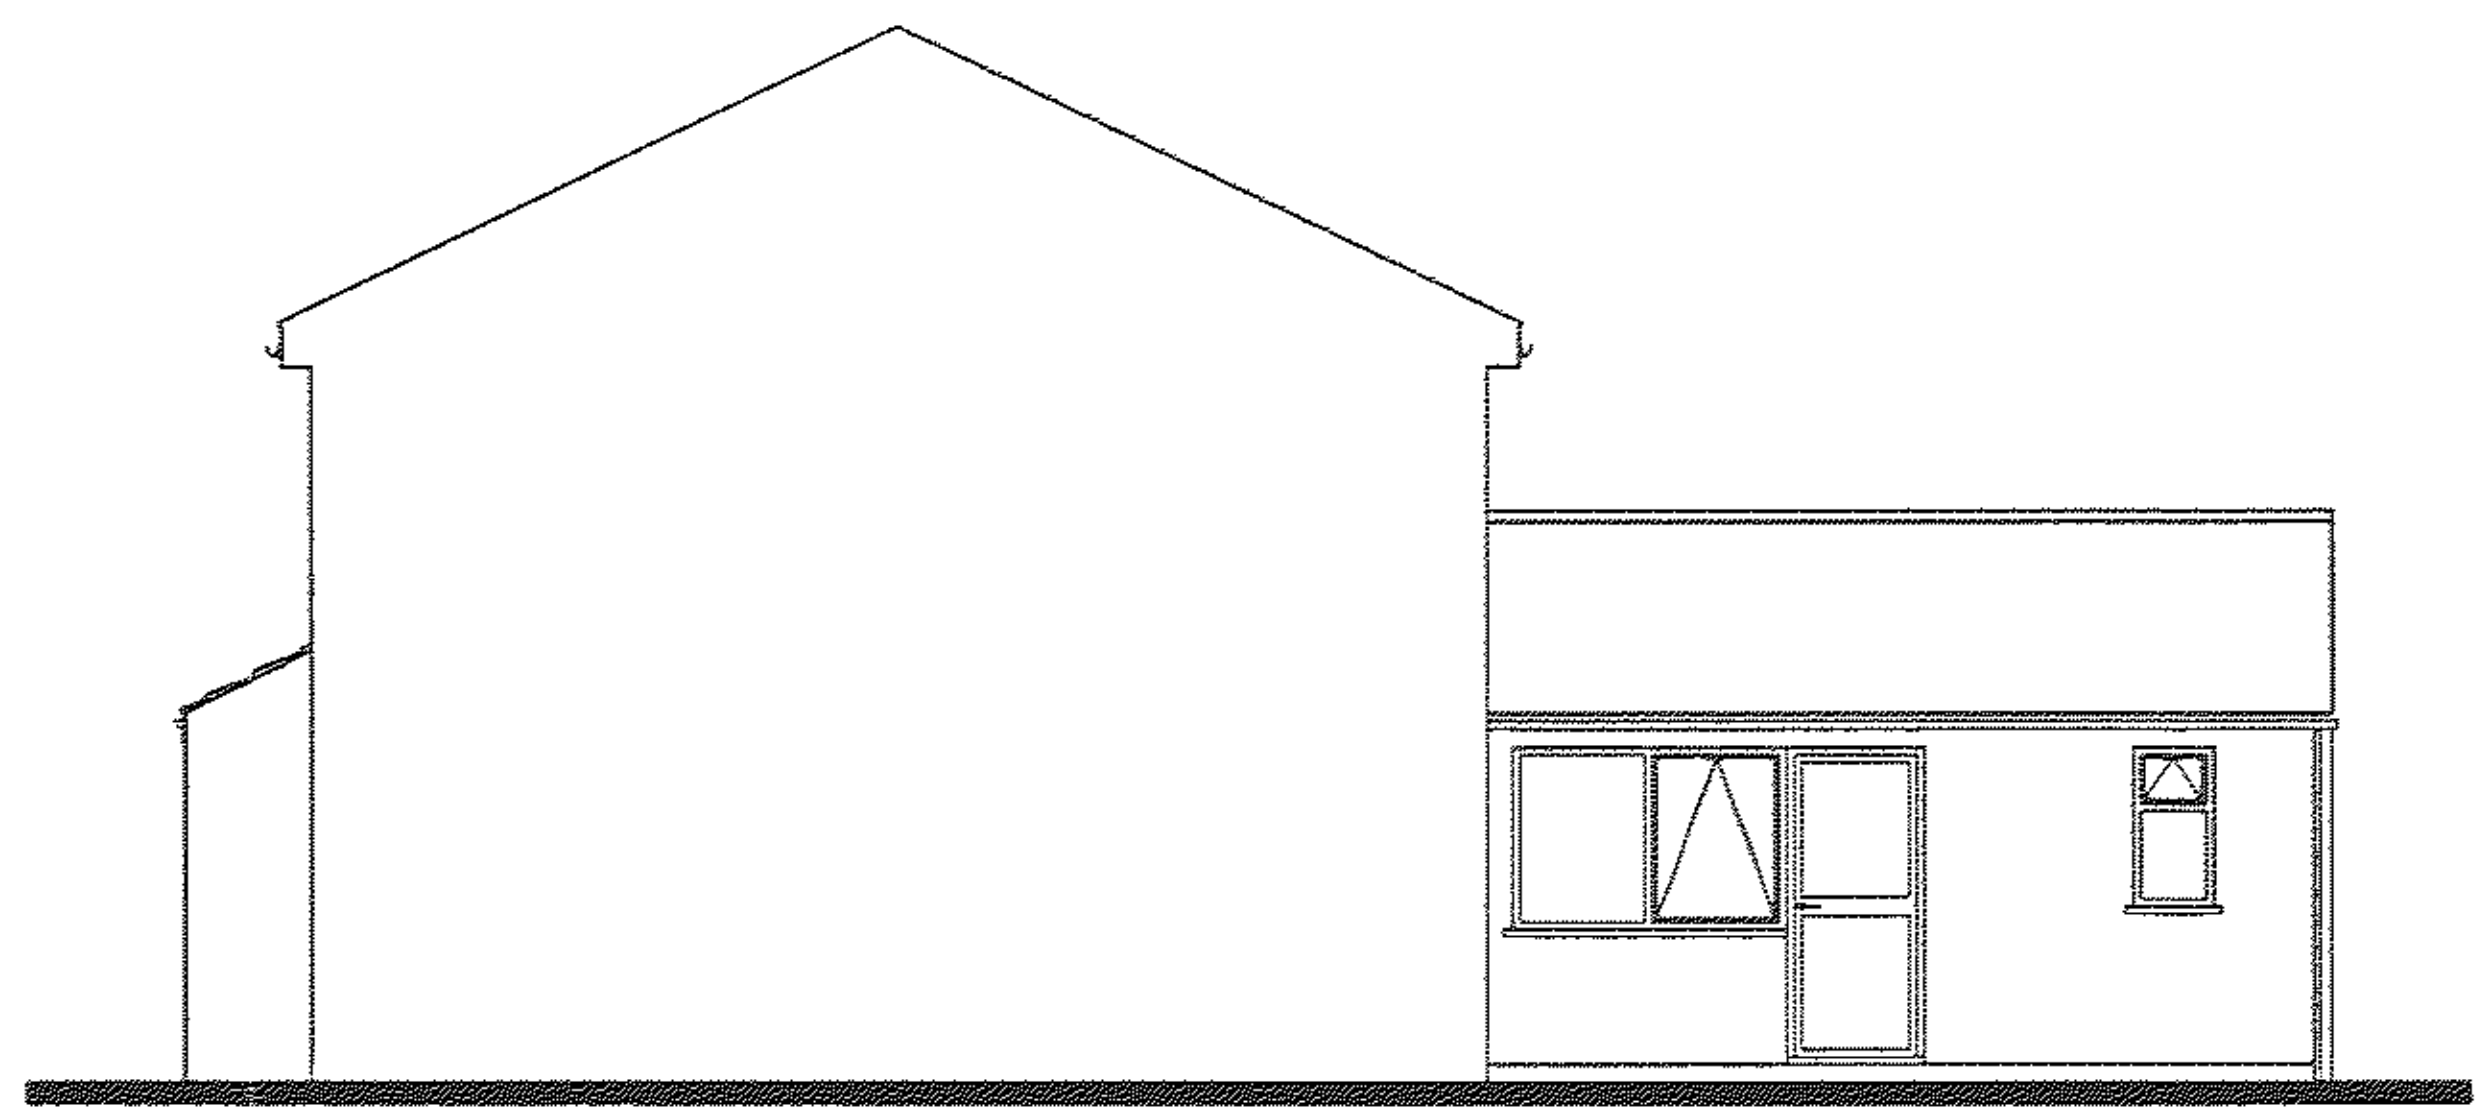
Side Elevation Scale 1:100

DIMENSIONS ARE NOT TO BE SCALED FROM THIS DRAWING
THIS DRAWING IS COPYRIGHT
COMPUTERISED INFORMATION IS NOT TO BE ADDED TO OR ALTERED WITHOUT THE EXPRESS PERMISSION OF JS+P ARCHITECTURE

PLANNING

PROJECT AND DRAWING TITLE
Existing Plans & Elevations
Two Storey extension
Mr. B. Vesty
48 Nicholas Drive
Ratby

SCALE	DRAWN	DATE
1:100		Feb 08
PROJECT No.	DRAWING No.	REVISION
J018	01-001	–

J S + P
ARCHITECTURE

31 Lower Brown Street Leicester LE1 5TH T +44 (0)116 247 0101 F +44 (0)116 247 0051
E beinspired@jsparchitecture.com W www.jsparchitecture.com