



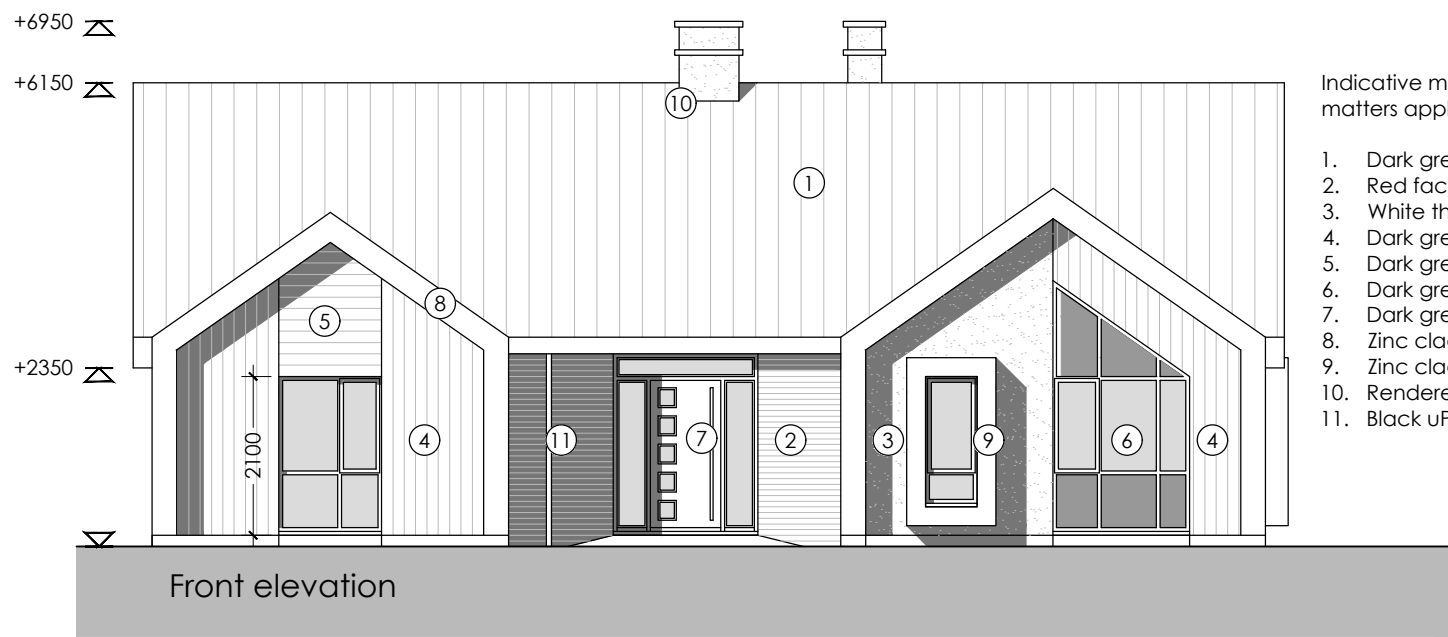

Indicative materials - Materials to be dealt under reserved matters application:

1. Dark grey single lap concrete roof tiles
2. Red facing brickwork
3. White through colour render
4. Dark grey vertical Cedar weatherboarding
5. Dark grey horizontal Cedar weatherboarding
6. Dark grey upvc windows
7. Dark grey upvc front doors
8. Zinc cladding colour grey
9. Zinc clad oriel window
10. Rendered chimney
11. Black uPVC rainwater goods

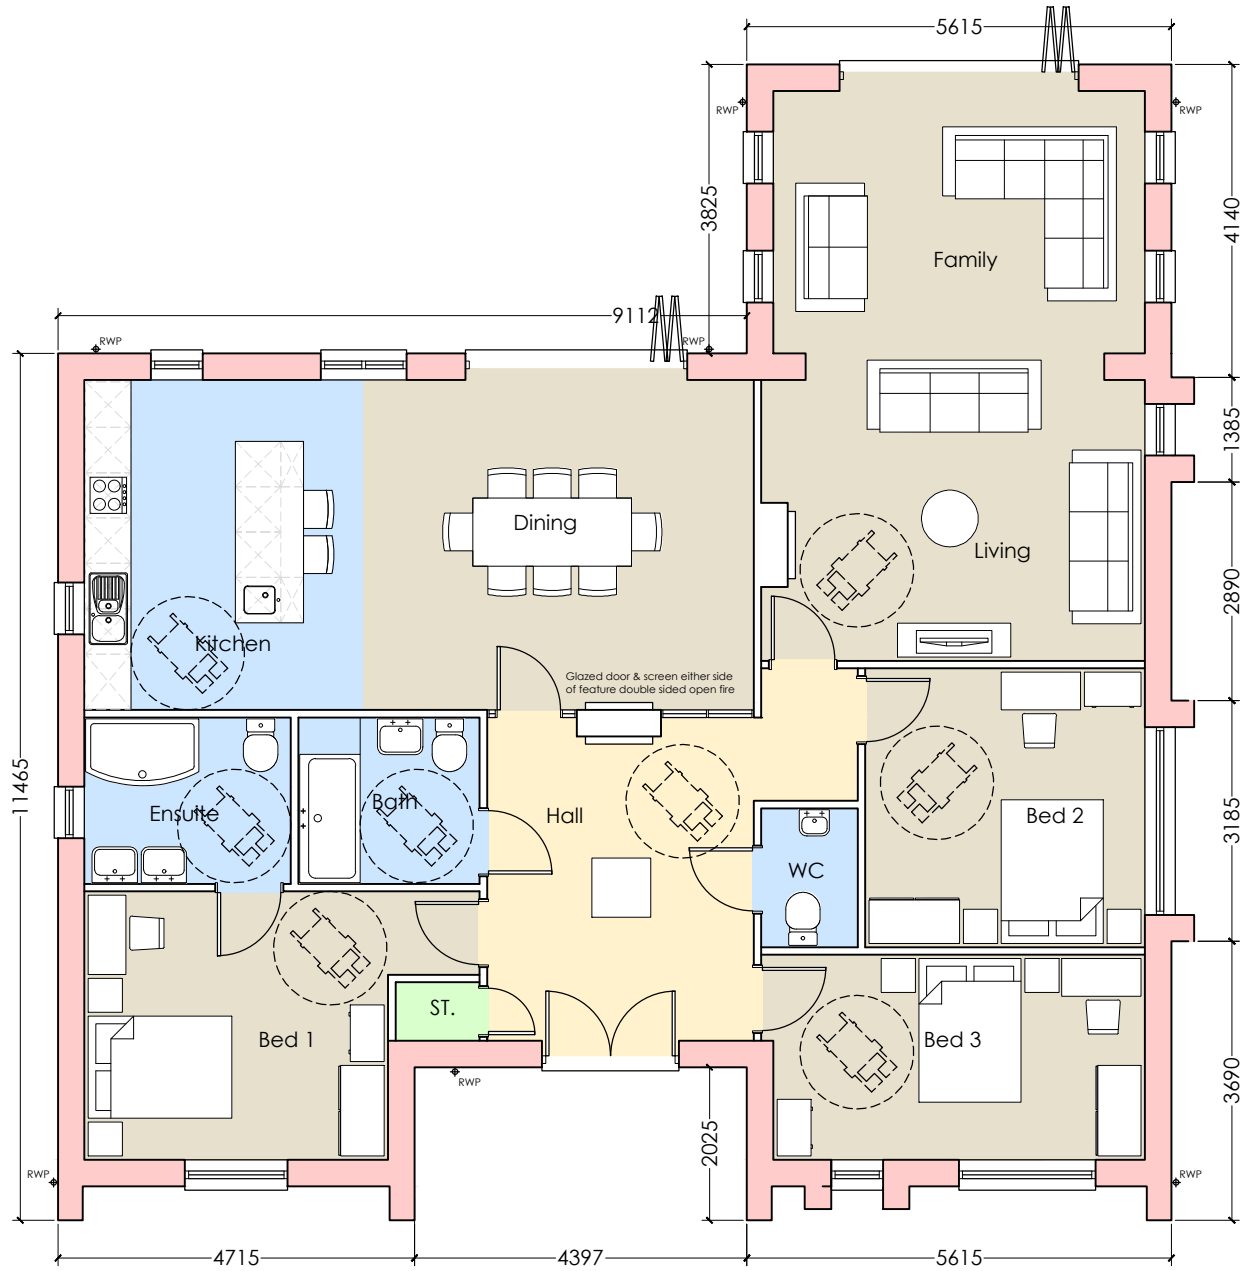

Revision Notes:

Drawing Status:

PLANNING

hssp
architects

Pera Business Park, Nottingham Road
Melton Mowbray, LE13 0PB

Telephone: 01664 563 288 Fax: 01664 563 360
E-Mail: info@hssparchitects.co.uk Web: www.hssparchitects.co.uk

Project:
Proposed residential development
on land to the rear of 34 Keats lane,
EarlShilton, Leicestershire. LE9 7DQ

Title:
Indicative bungalow design

Scale: 1:100	Drawn: MG	Checked: JCB	Date: Sept '23
Drawing No: 8883-03-04	Revision: -		