DEVELOPMENT SERVICES
12 AUG 2010
RECEIVED

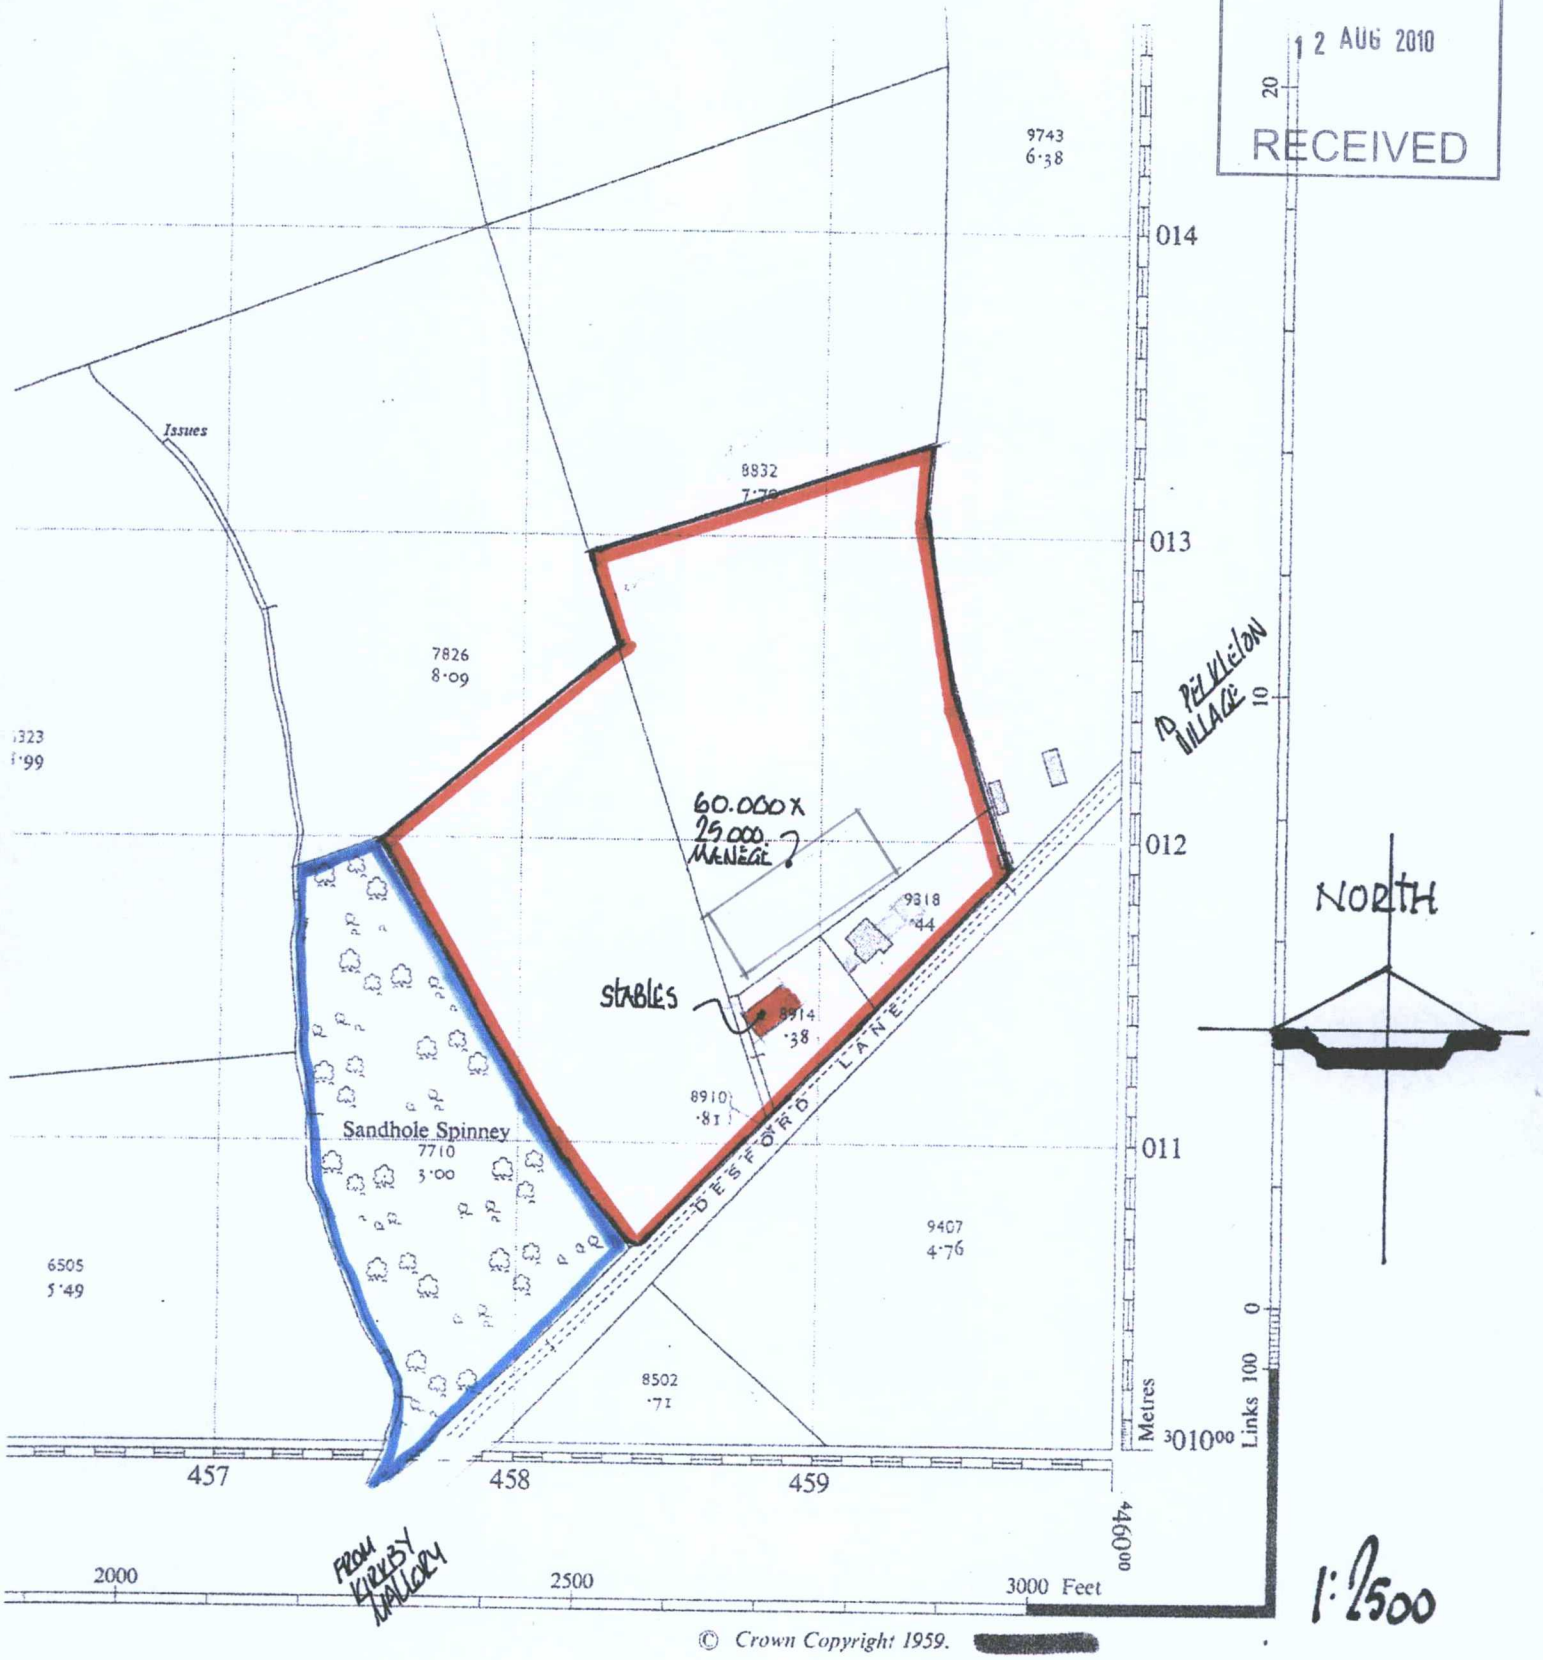

© Crown Copyright 1959.

PLAN SK 4501

1010/04.