PROPOSED STABLE & MANÈGE
FOR
MR J. NEWBURY AND MZ V. SALERI

'THE CHESTNUTS'
DESFORD LANE
KIRKBY MALLORY LE9 7QF

SCALE: 1:100 & 1:1250 AT A1 SIZE | DATE: AUG 2010 | DRAWN BY: P.B

DRAWING NUMBER: 1010 102.

Peter Barnwell Limited
Building Surveyor
Peter Barnwell ACIOB.
22 Norfolk Road,
Desford, Leicester, LE9 9HR.
01455 823816

DEVELOPMENT SERVICES
12 AUG 2010
RECEIVED

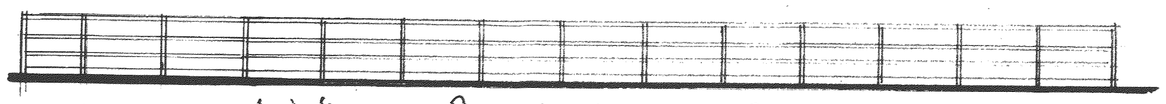

ELEVATION OF 25 Mt LENGTH OF MANÈGE FENCING

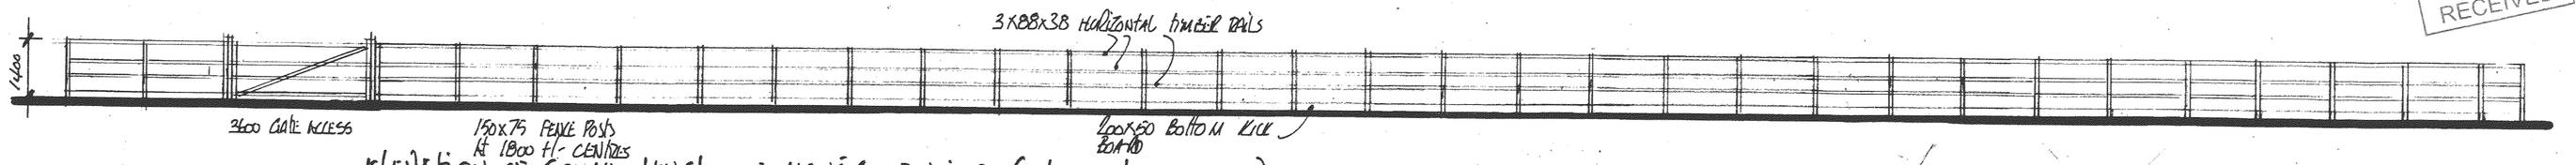

ELEVATION OF 60 Mt LENGTH OF MANÈGE FENCING : (NOTE OPPOSITE SIDE SAME).

