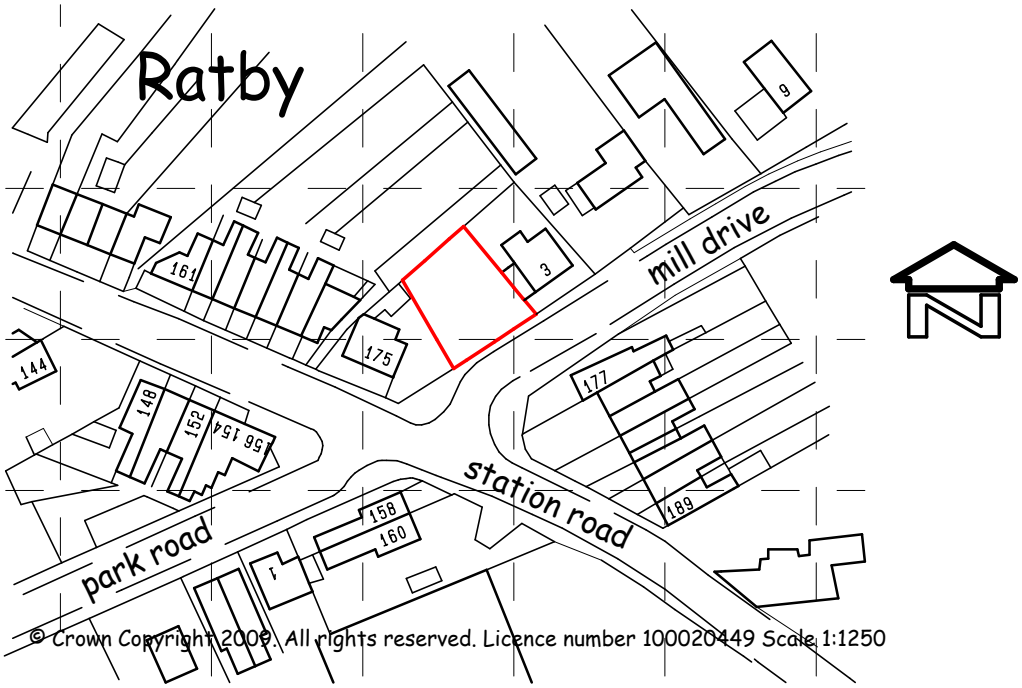


© Crown Copyright 2009. All rights reserved. Licence number 100020449 Scale 1:1250

Proposed House at Rear of 175 Station Road, Ratby
Location Plan

The Redfern Kirton Partnership
Building Design Consultants

Braemar Court
1311E Melton Road
Syston
Leicester
LE7 2EN
Tel/Fax. 0116 2600602

drg. no. 1498/3

scale 1:1250

date 9/11/09

A4