



TRANSVERSE DESIGN SECTION A/A' 1:100

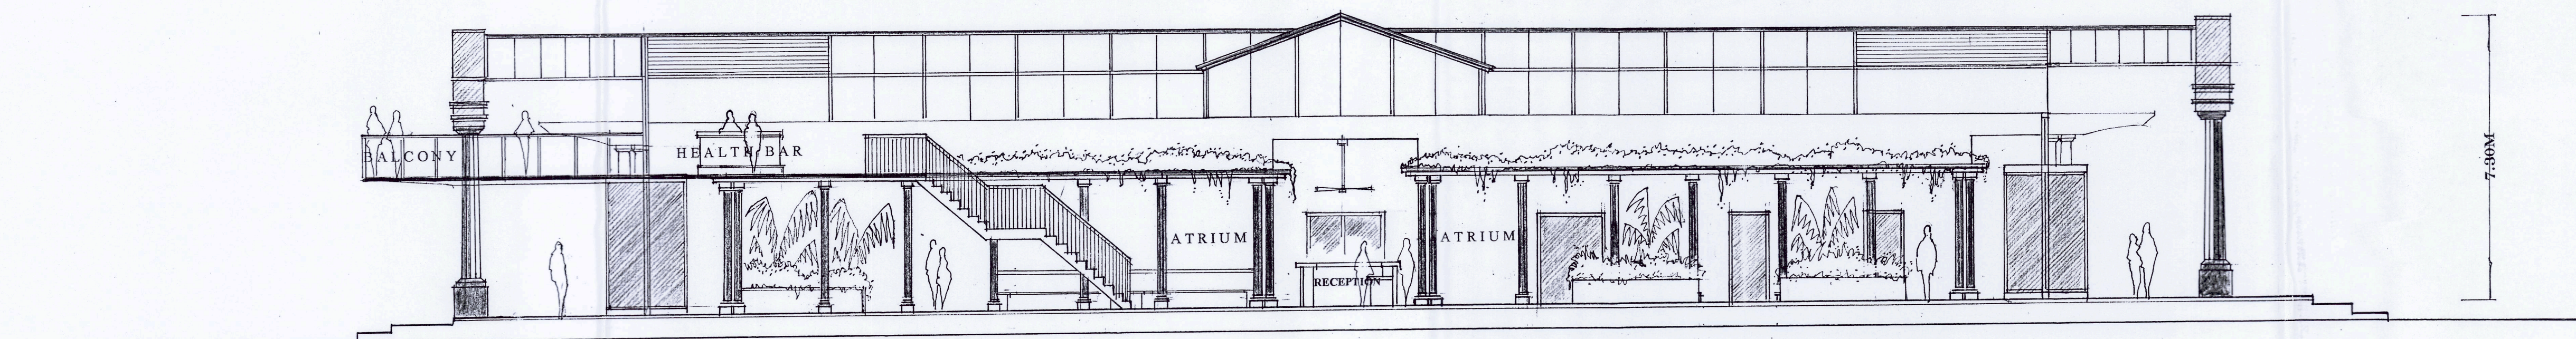

LONGITUDINAL DESIGN SECTION B/B' 1:100

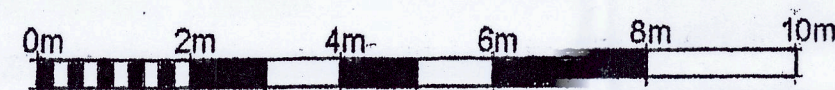

CLIENT:
Statue Homes Ltd.

PROJECT:
Erection of Golf Leisure & Health Spa
And up to 126 Golf Holiday Lodges.
Kyngs Golf and Country Club.
Station Road,
Market Bosworth,
Leicestershire.

DRAWING TITLE:
Golf Leisure & Health Spa.
Design Sections. A/A' & B/B'

SCALE: 1:100 @ A1
DATE: November 2024.
DRWG No: HMD/PD/0574/06.
© Copyright 2024

HOUSEMARTIN
DESIGNS



© Copyright HMD.
(The Copyright, Designs & Patents Act 1988 - as amended)