



NOTE: PLEASE TAKE STATED DIMENSIONS IN PREFERENCE
OVER SCALED DIMENSIONS AS DISCREPANCIES MAY OCCUR
VIA THE ELECTRONIC SCANNING & PRINTING PROCEDURE:

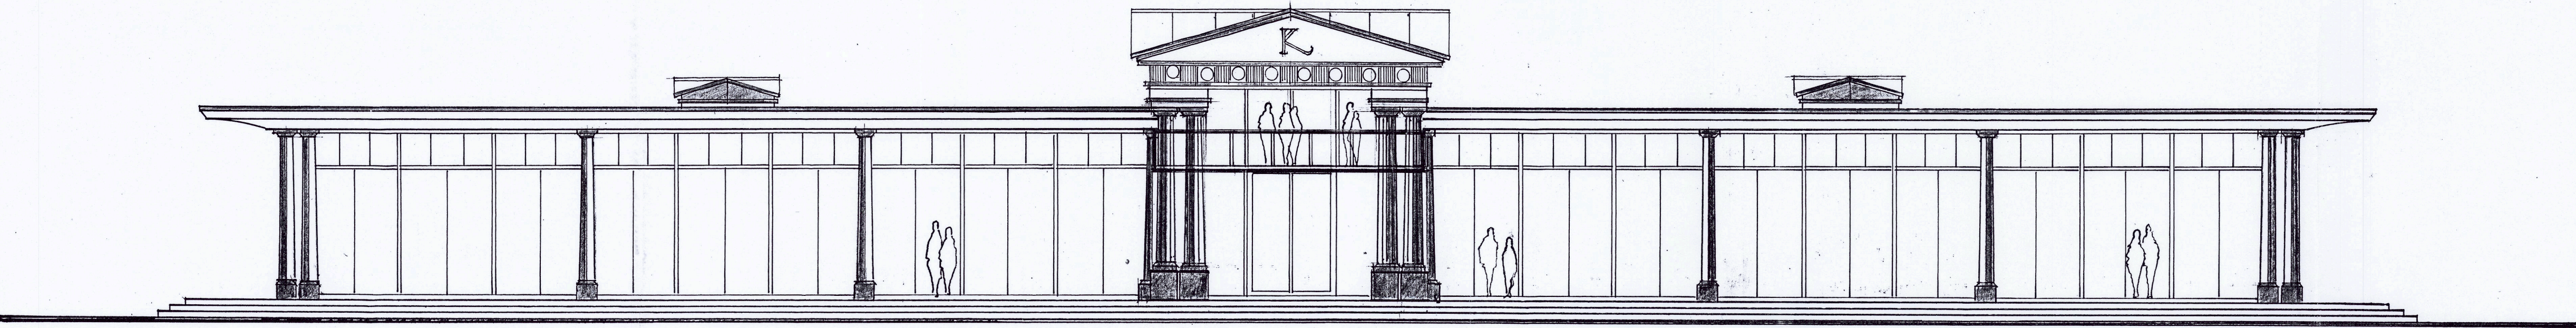

G O L F C O U R S E E V E I W E L E V A T I O N (N O R T H E A S T) 1 : 1 0 0

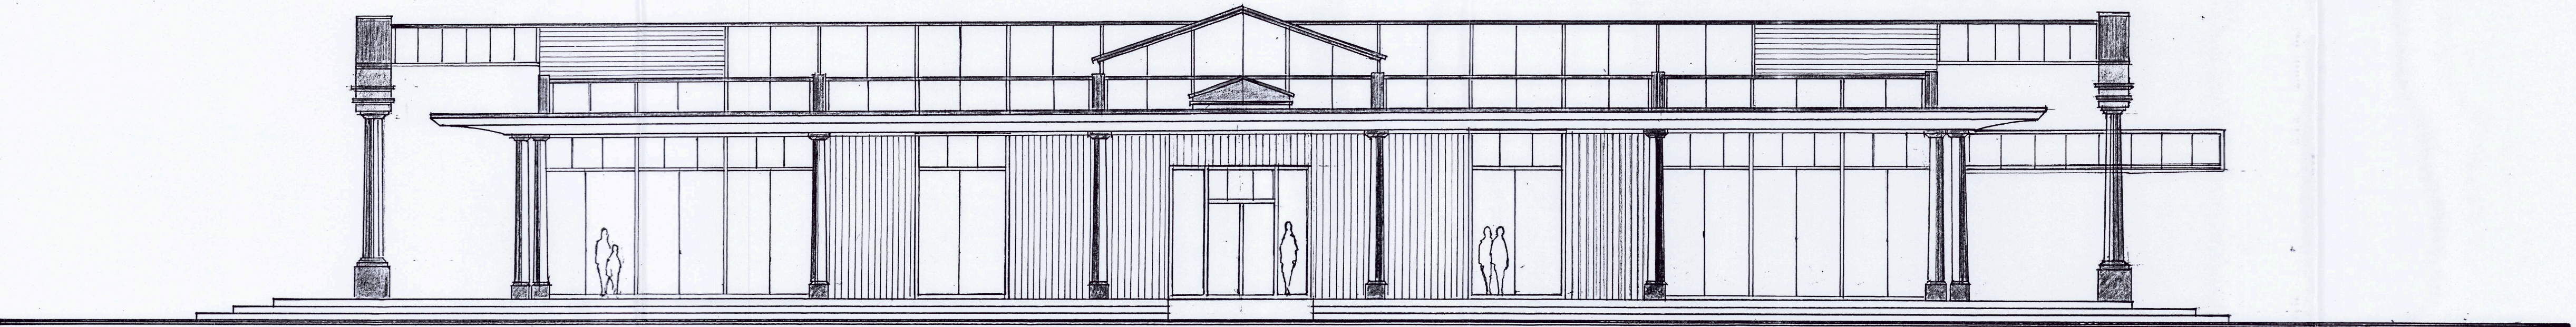

S I D E E L E V A T I O N (S O U T H E A S T) 1 : 1 0 0



CLIENT:
Statue Homes Ltd.

PROJECT:
Erection of Golf Leisure & Health Spa
And up to 126 Golf Holiday Lodges.
Kyngs Golf and Country Club.
Station Road,
Market Bosworth.
Leicestershire.

DRAWING TITLE:
Golf Leisure & Health Spa.
Elevations.

SCALE: 1:100 @ A1
DATE: November 2024
DRWG.No: HMD/PD/0574/05.
c Copyright 2024

HOUSEMARTIN
DESIGNS



c Copyright HMD.
(The Copyright, Designs & Patents Act 1988 - as amended)