




NOTE: PLEASE TAKE STATED DIMENSIONS IN PREFERENCE
OVER SCALED DIMENSIONS AS DISCREPANCIES MAY OCCUR
VIA THE ELECTRONIC SCANNING & PRINTING PROCEDURE.

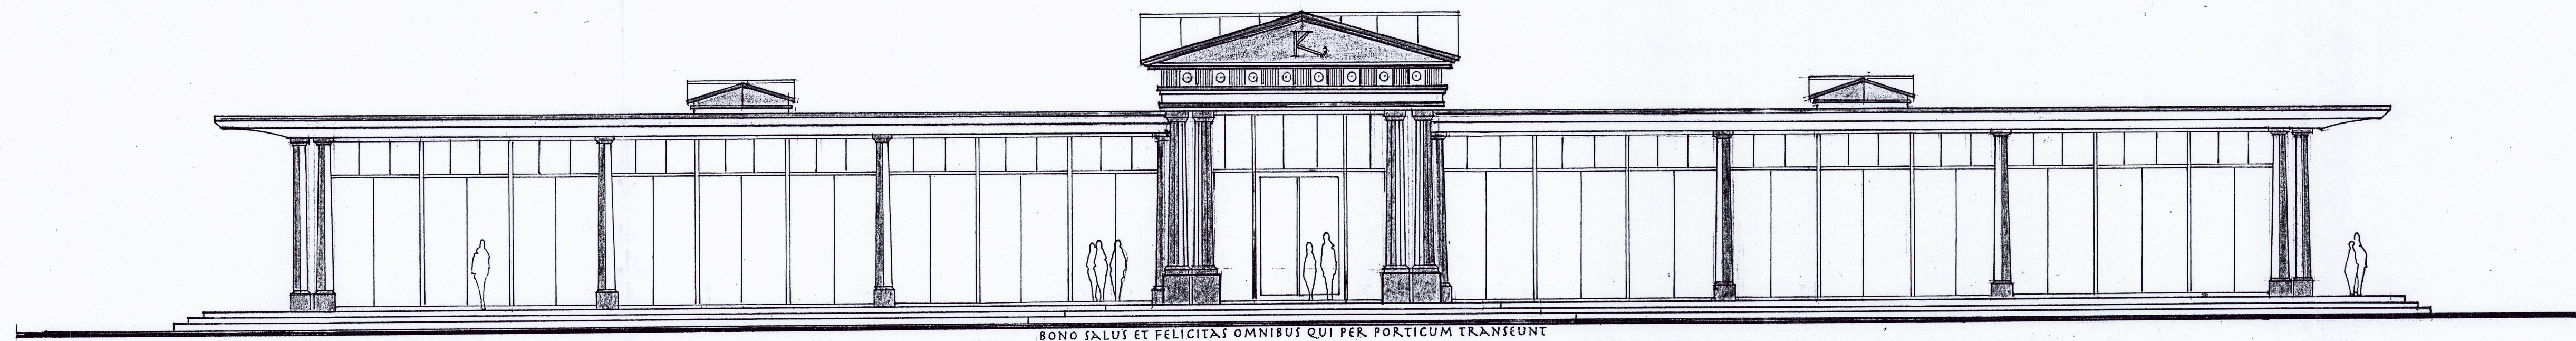

P R I N C I P A L E E L E V A T I O N (S O U T H - W E S T) 1:100

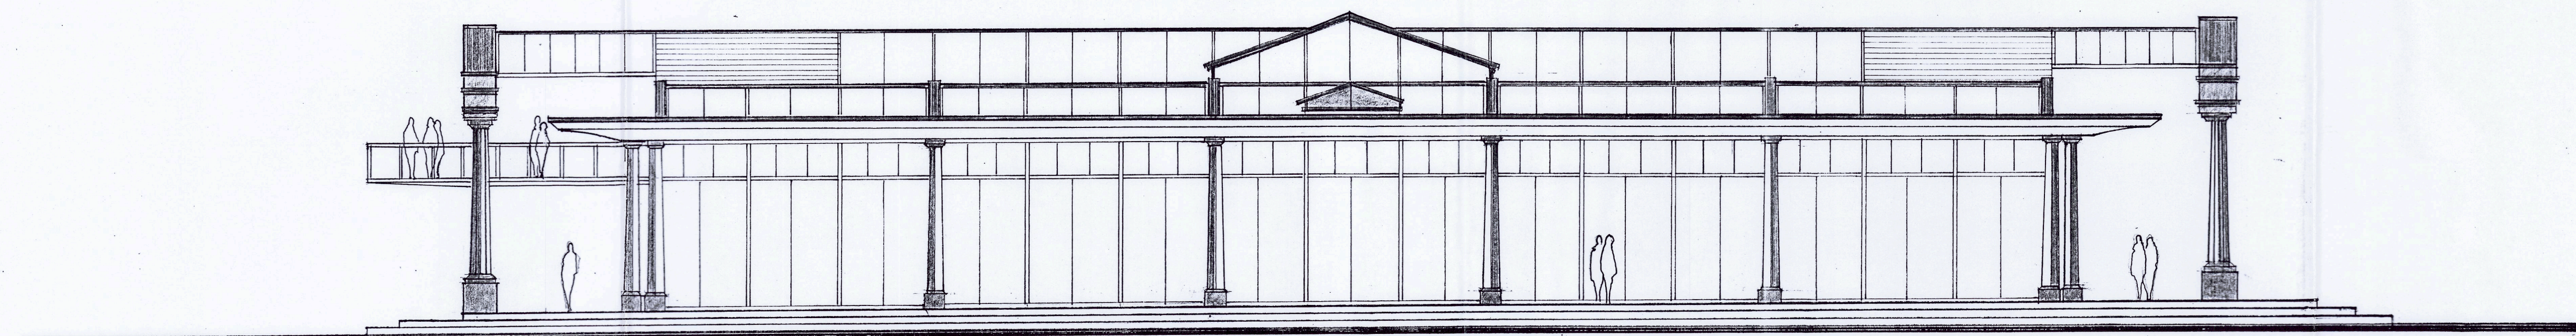

G O L F C O U R S E V I E W E L E V A T I O N (N O R T H - W E S T) 1:100

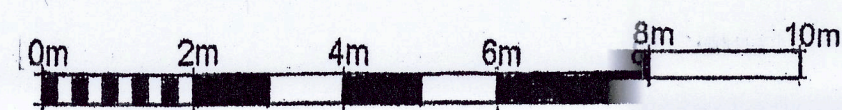

CLIENT:
Statue Homes Ltd.

PROJECT:
Erection of a Golf Leisure & Health Spa
And up to 126 Golf Holiday Lodges.
Kyns Golf and Country Club,
Station Road,
Market Bosworth,
Leicestershire.

DRAWING TITLE:
Golf Leisure & Health Spa.
Elevations.

SCALE: 1:100 @ A1.
DATE: November 2024.
DRWG No: HMD/PD/0574/04.
© Copyright 2024

HOUSEMARTIN
D E S I G N S



© Copyright HMD.
(The Copyright, Designs & Patents Act 1988 - as amended)