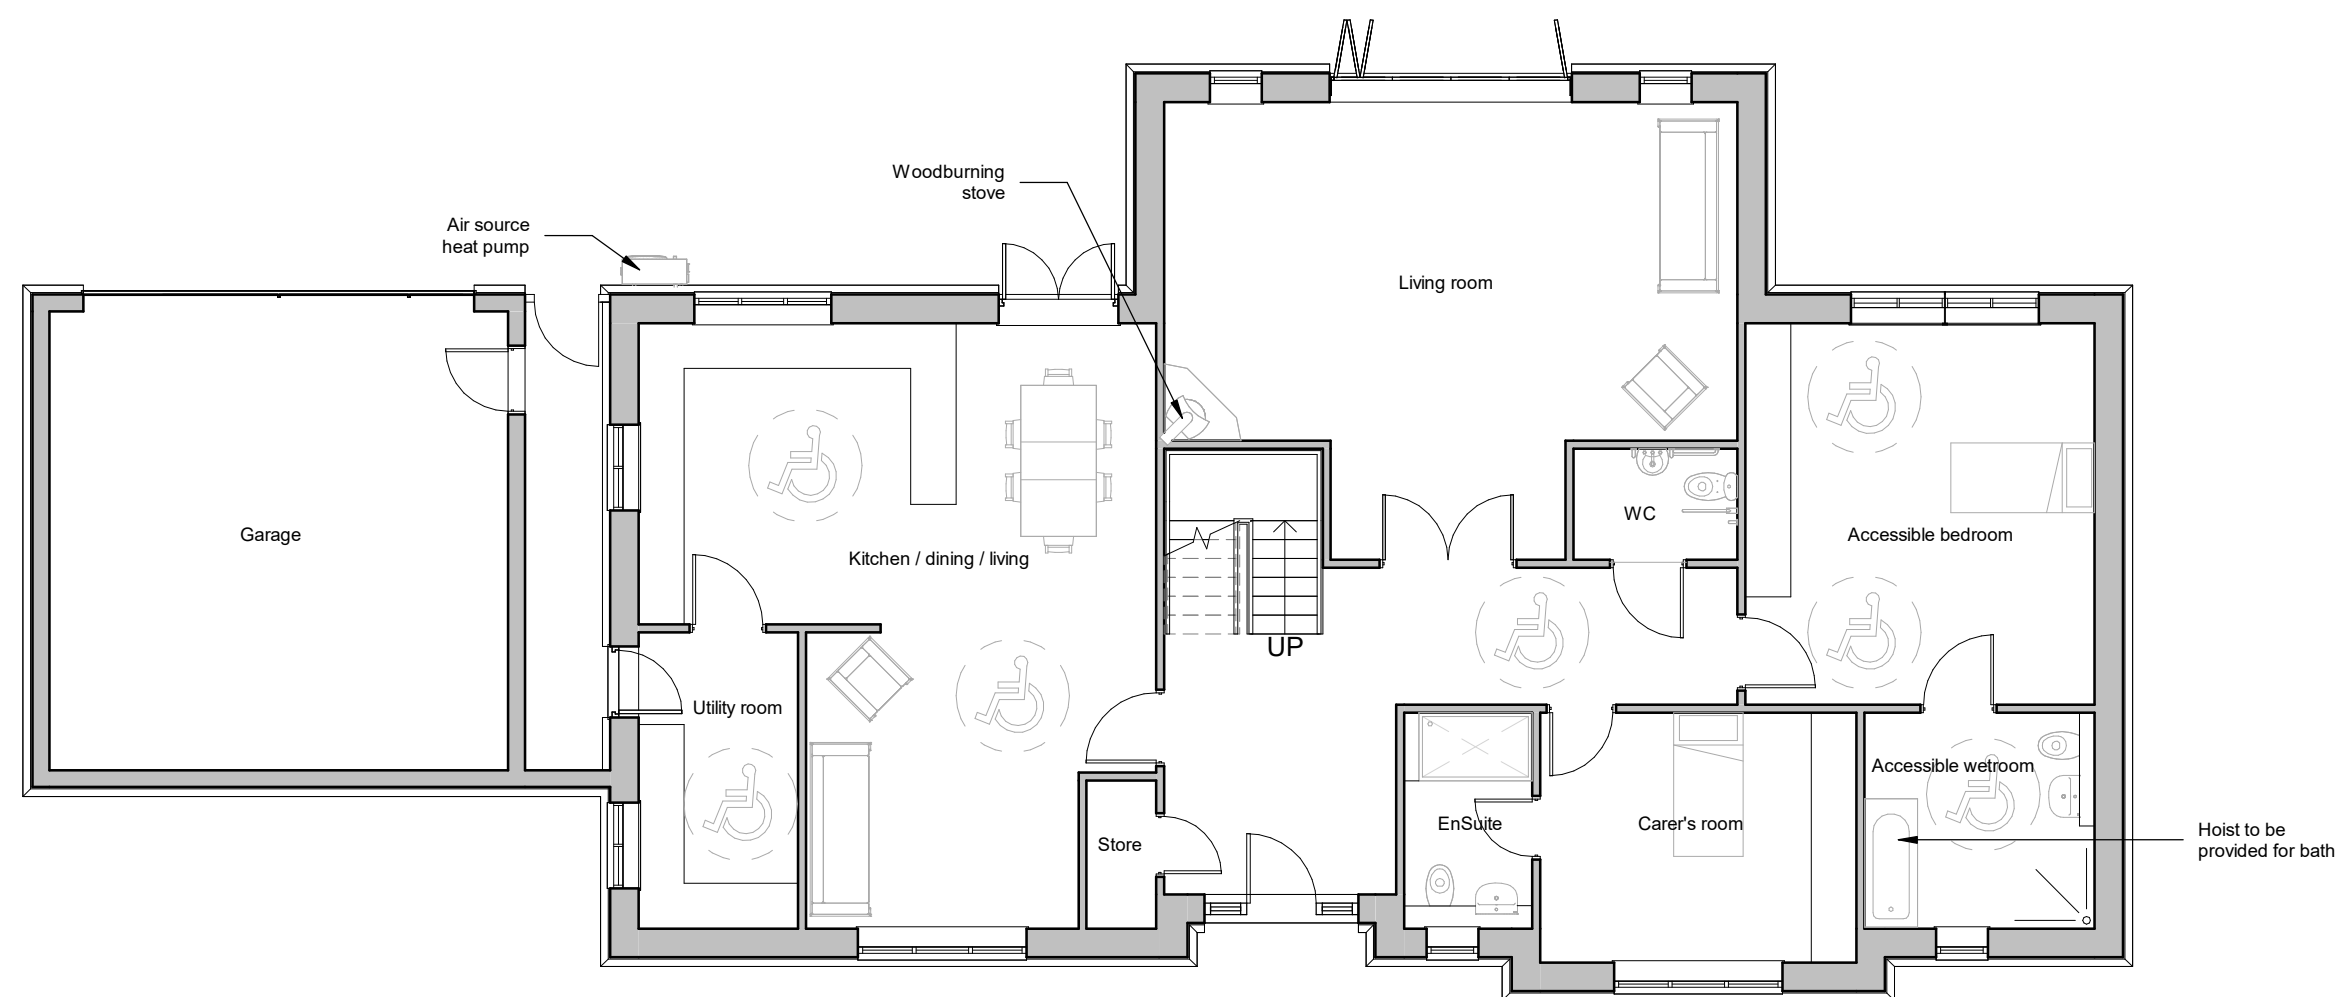
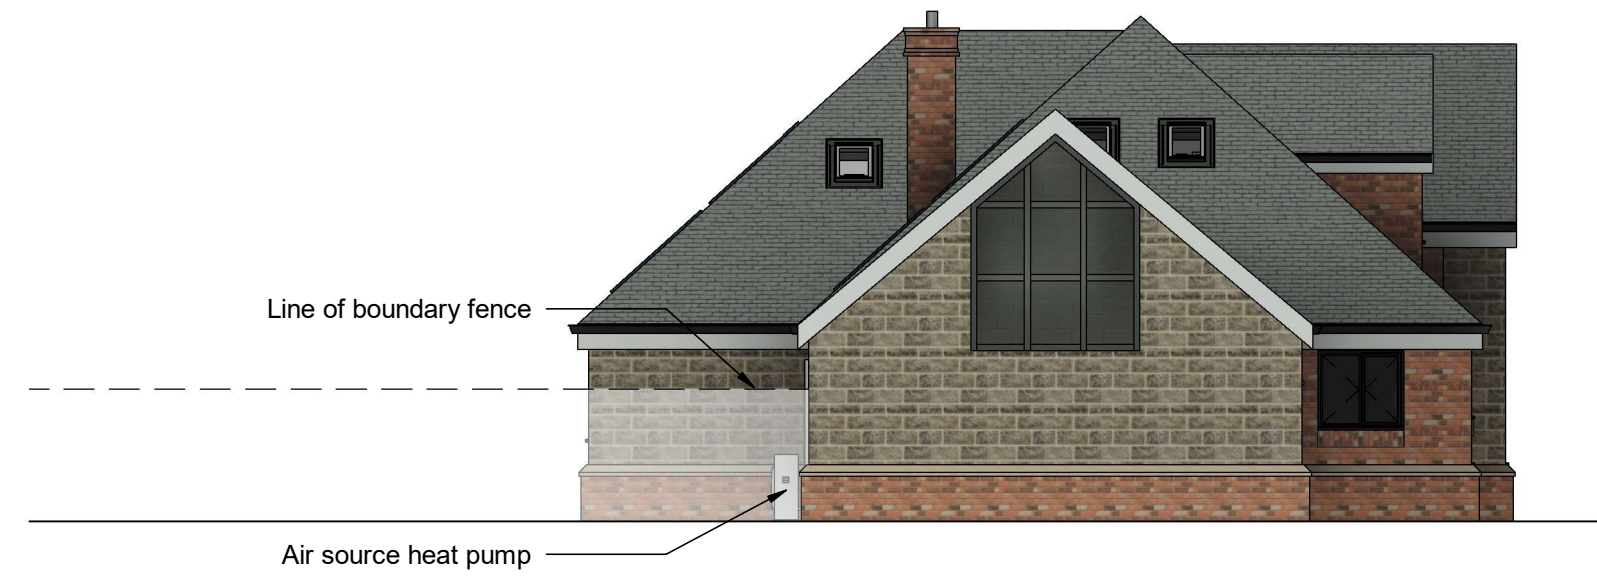
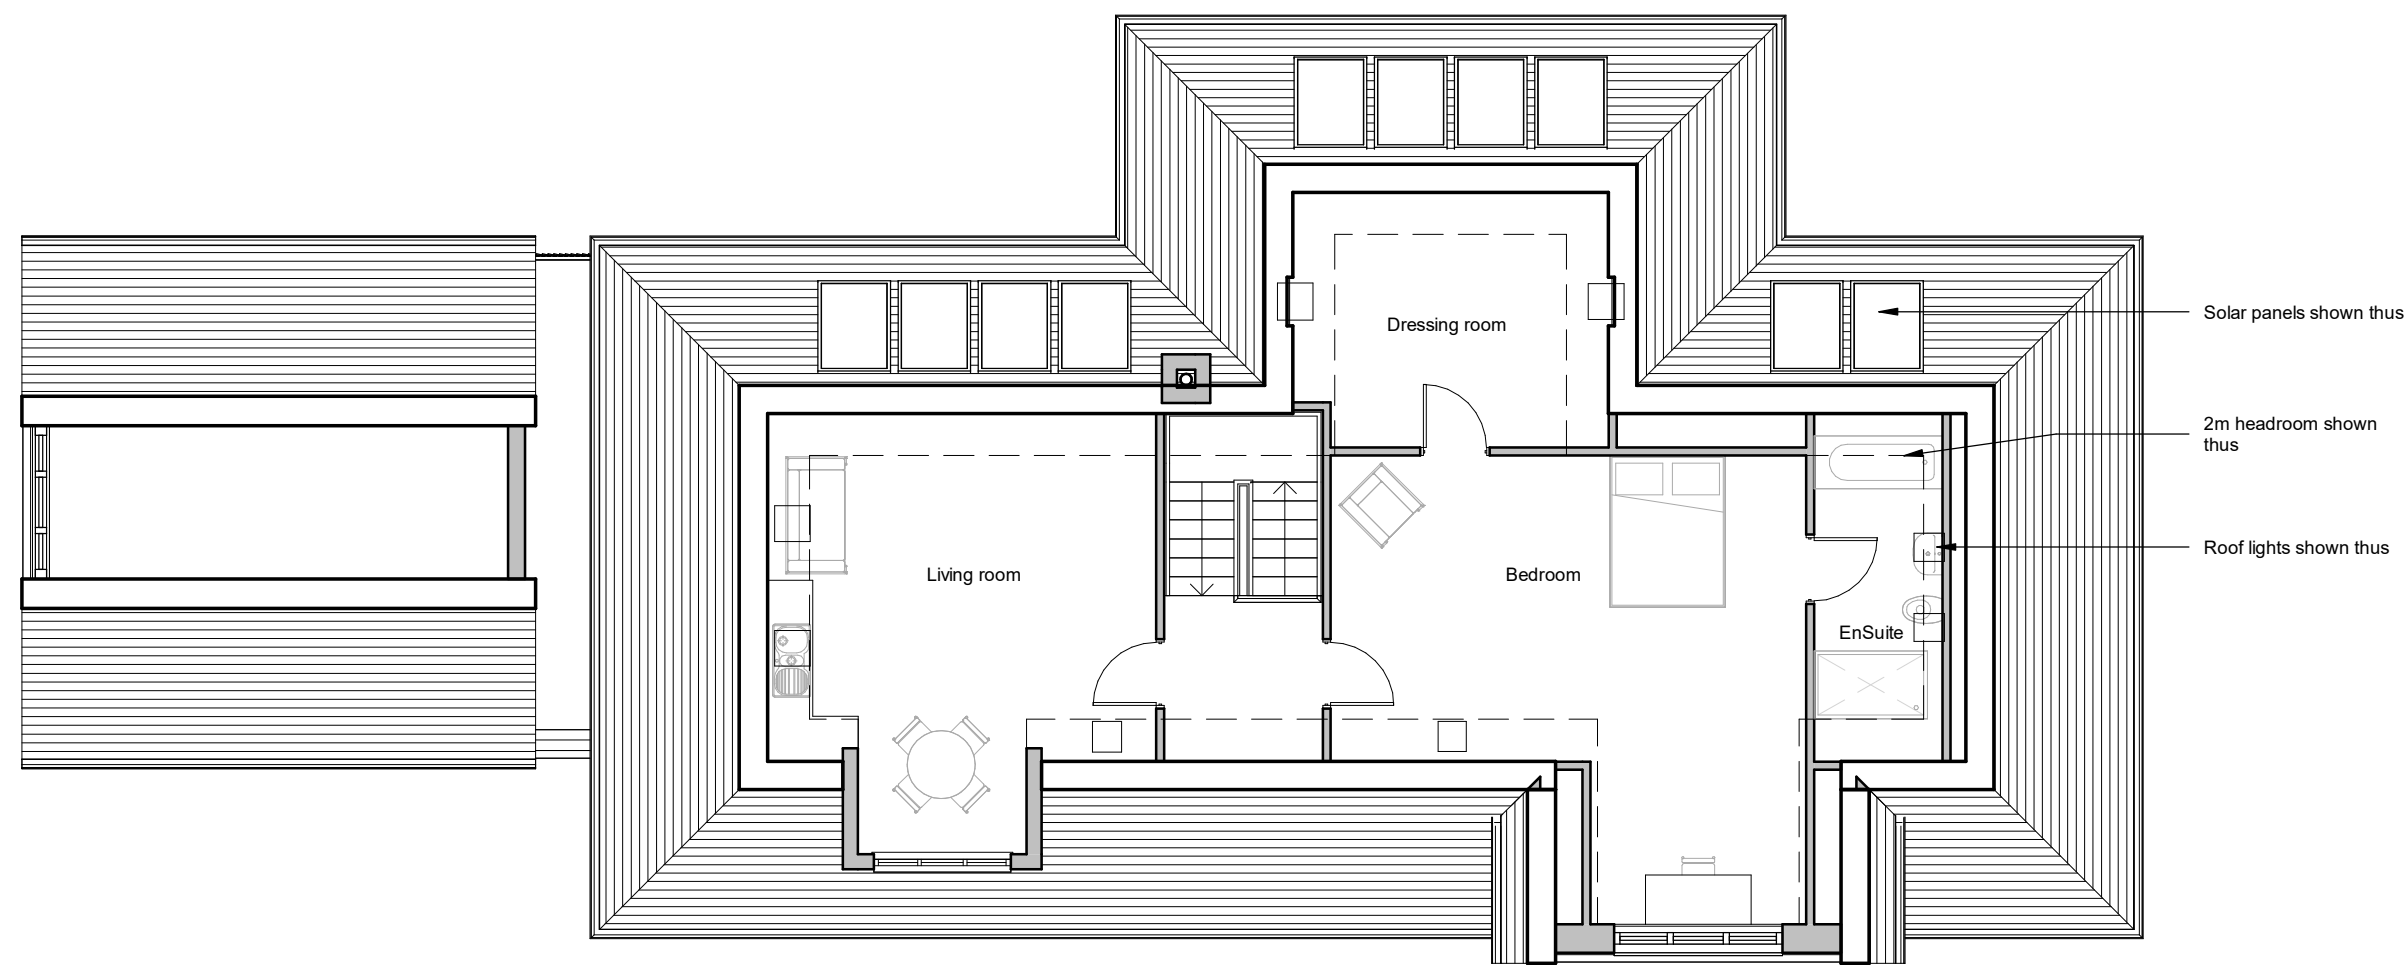


[illegible]

<u>GENERAL NOTES</u> - All external doors to have level access - All internal doors to be wide enough for wheelchair access <u>SUSTAINABILITY NOTES</u> - Solar panel design to be confirmed by specialist - Grey water recycling to be used - Car charging point to be in garage

Client	Miss Espinoza			
Project Title	Proposed development The Coppice Burbage			
Drawing Title	As proposed			19 Station Road Hinckley Leicestershire LE10 1YW Tel: 01455 635 665 www.haywardarchitects.co.uk
Scale	1:100	Date	Feb 2026	Job No. Drawing No. A1 12/71 P-05a
Author	ZLM	Checked by		

THE CONSULTANT OF THIS DRAWING IS NOT AN HAYWARD ARCHITECTS LTD. EMPLOYEE
 NO REPRESENTATION IS MADE EITHER BY THIS OR BY HAYWARD ARCHITECTS LTD. IN CONNECTION WITH THE PROJECT OR IN CONNECTION
 WITH THE CONTENTS HEREIN. NO PART SHALL BE REPRODUCED OR TRANSMITTED IN ANY FORM OR BY ANY MEANS, ELECTRONIC OR MECHANICAL, INCLUDING PHOTOCOPYING, RECORDING, OR BY ANY INFORMATION STORAGE AND RETRIEVAL SYSTEM, WITHOUT PERMISSION IN WRITING FROM HAYWARD ARCHITECTS LTD.

Status: **PLANNING**